NORTH SIDE ELEVATION

SECTION AA'

## F.A.R CALCULATION:-

## STREET DETAILS

## PARKING CALCULATION:-

## POPULATION DENSITY CALCULATION:-

## SEPTIC TANK CALCULATION:-

## GREEN AREA CALCULATION:-

## WATER TANK CALCULATION:-

## RAIN WATER HARVESTING SUMP CALCULATION:-

## EMERGENCY EVACUATION ASSEMBLY AREA:-

## SPECIFICATIONS:-

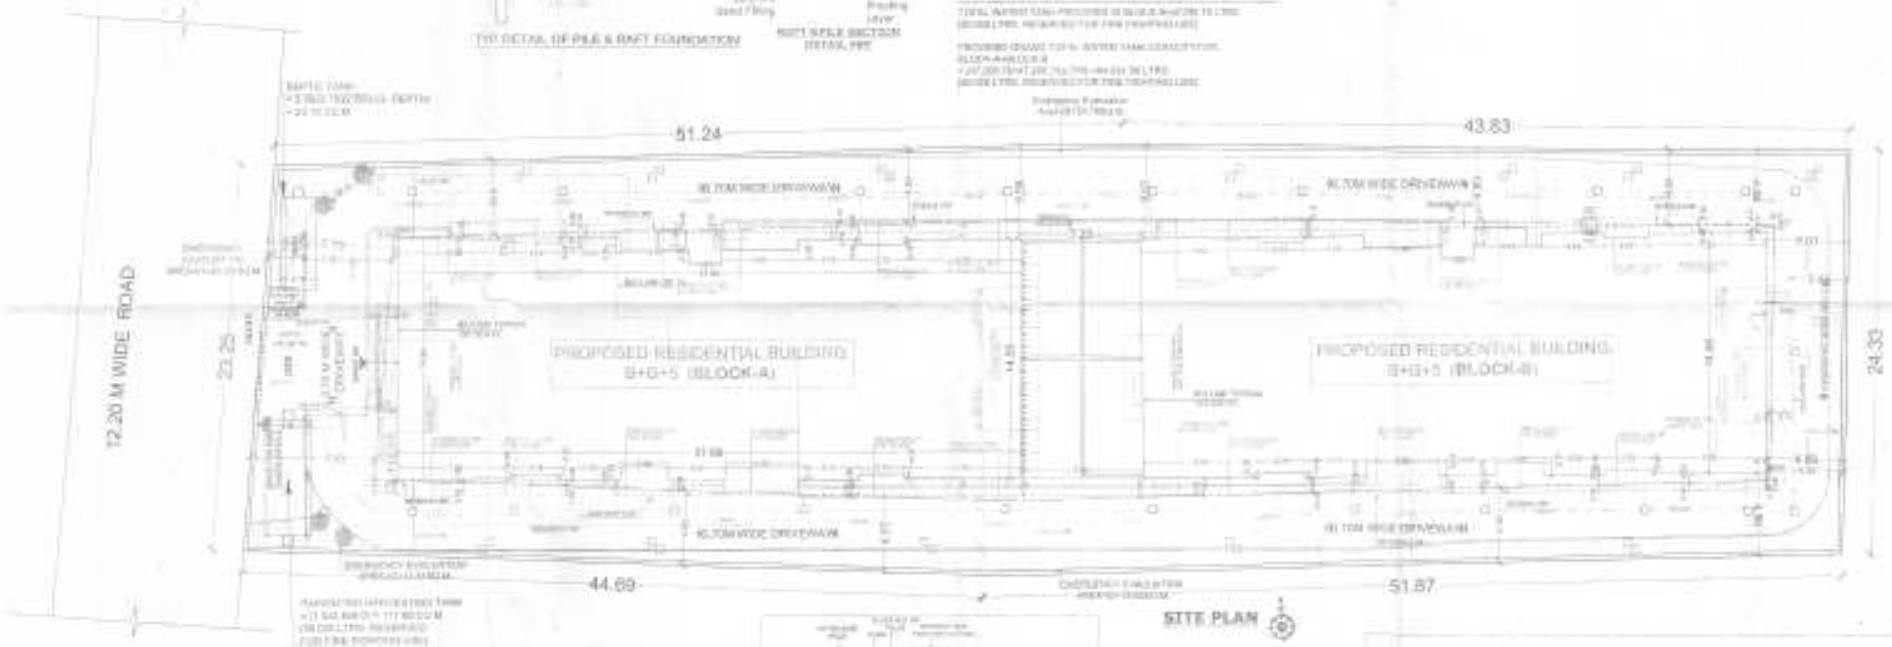


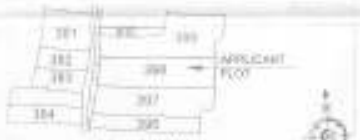

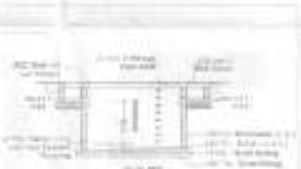


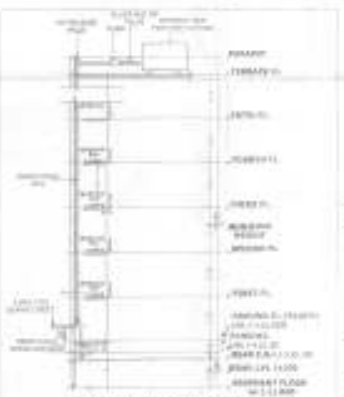

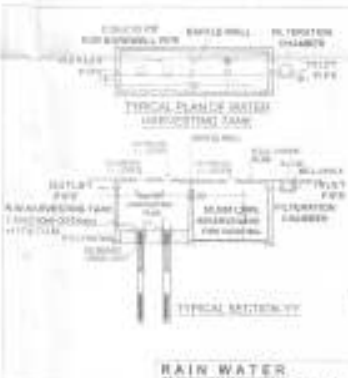

**BASEMENT FLOOR PLAN**
**[BLOCK-A+BLOCK-B]**

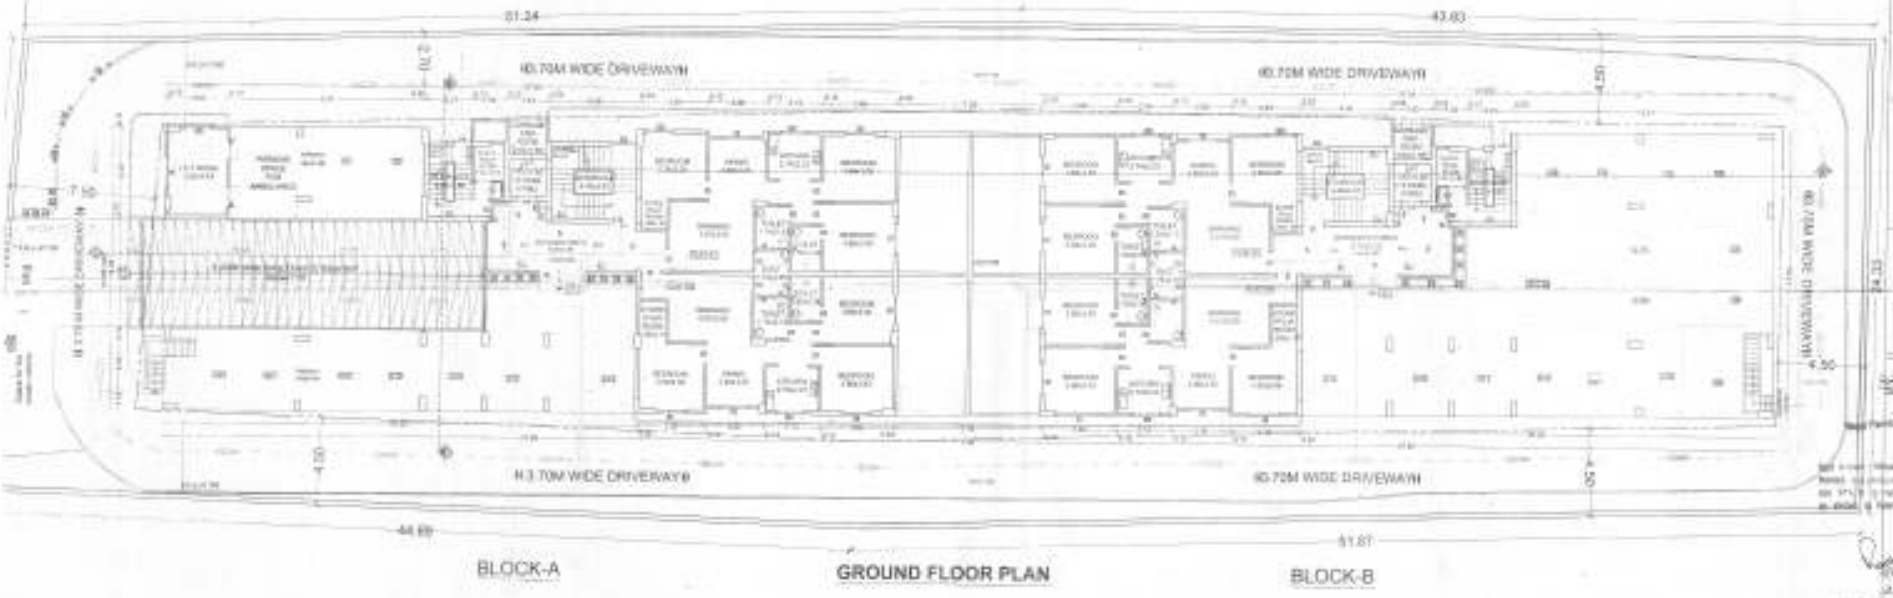


BLOCK-A **GROUND FLOOR PLAN** BLOCK-B

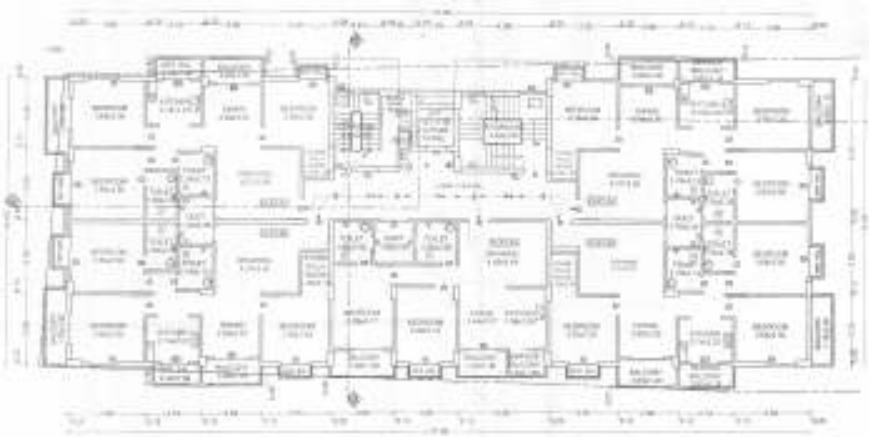

BLOCK-A

FIRST FLOOR PLAN

BLOCK-B

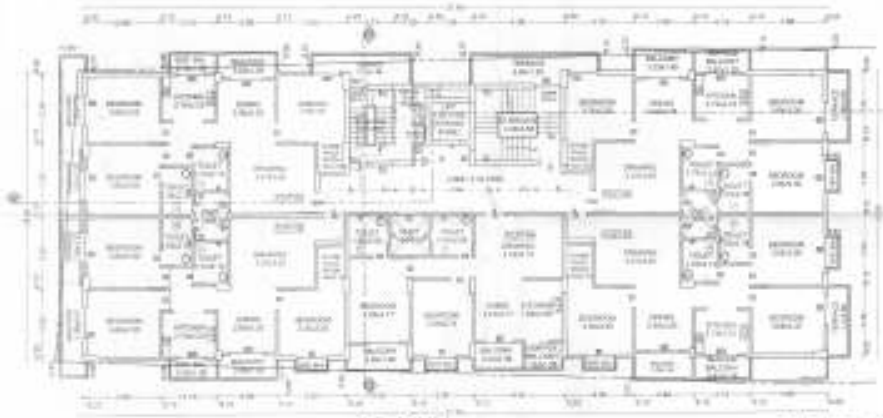

BLOCK-A

TYPICAL 2ND & 4TH FLOOR PLAN

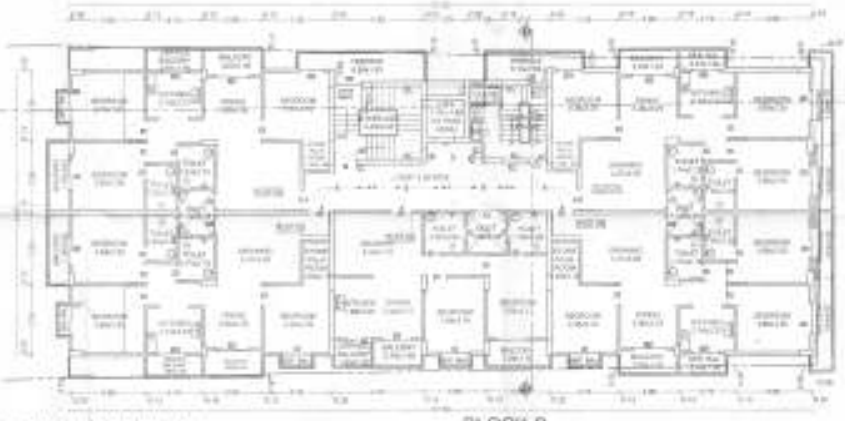

BLOCK-B

BLOCK-A

TYPICAL 3RD & 5TH FLOOR PLAN

BLOCK-B

OPENING SCHEDULE

NOTE:- ALL DIMENSIONS ARE IN METRE

PROJECT NAME :-

DEVELOPER'S NAME & ADDRESS :-

PLOT DETAIL :-

BOUNDARY DETAIL :-

SHEET DETAIL :-

SHEET NO. SCALE :- NORTH :-

RAM KESHWAR PRASAD

RANJEET RANJAN PAUL

TERRACE FLOOR PLAN

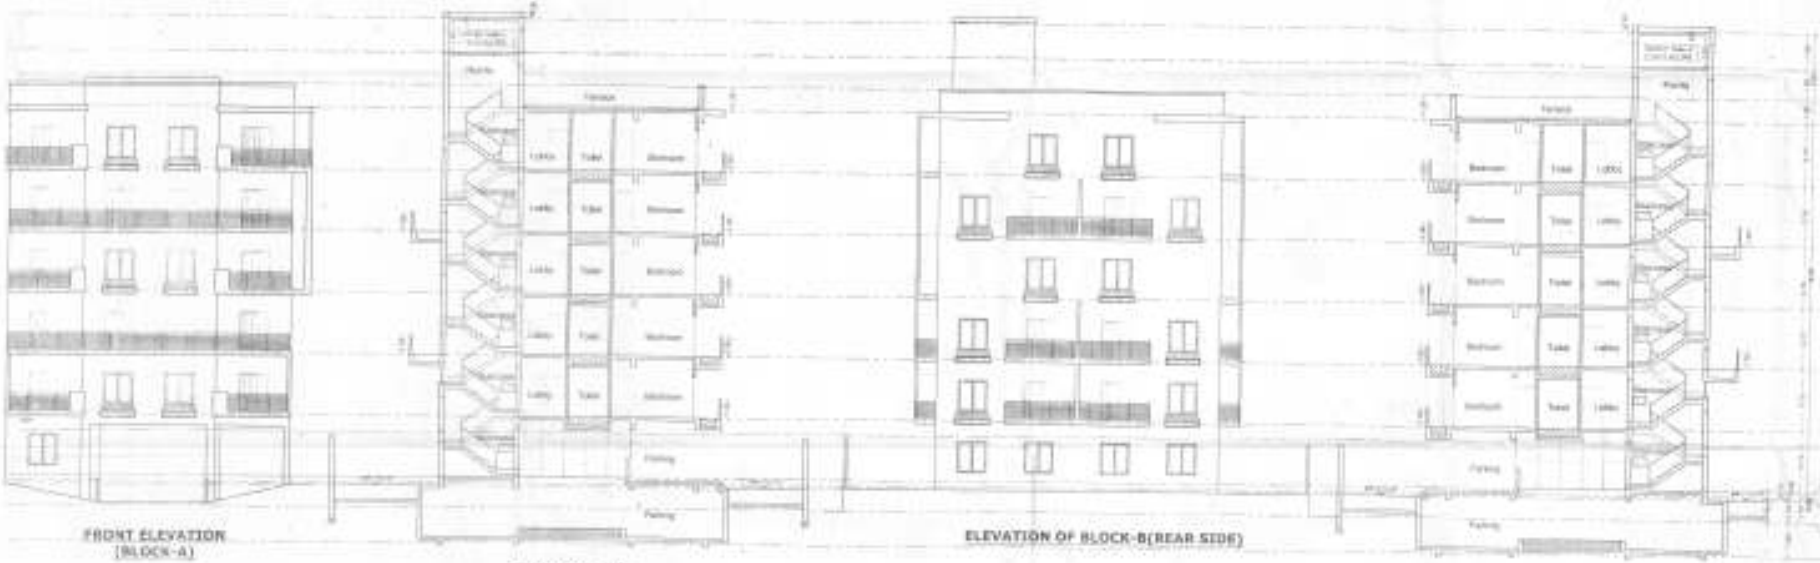

FRONT ELEVATION (BLOCK-A)

SECTION 01-02 (BLOCK-A)

ELEVATION OF BLOCK-B(REAR SIDE)

SECTION 03-04 (BLOCK-B)

NOTE:- ALL DIMENSIONS ARE IN METRE

PROJECT NAME:-

DEVELOPER'S NAME & ADDRESS:-

PLOT DETAIL:-

BOUNDARY DETAIL:-

SHEET DETAIL:-

SHEET NO.: SCALE:- NORTH:-

1:100