




SECTION– X–X

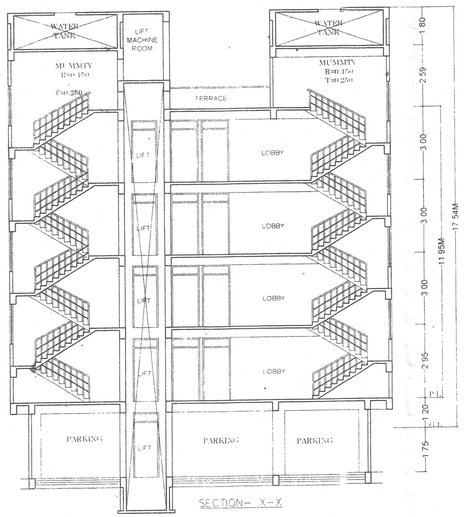


SIDE ELEVATION

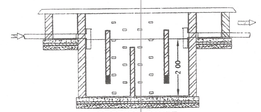

SECTION ON Z-Z

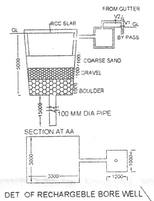


DET OF RECHARGEBLE BORE WELL

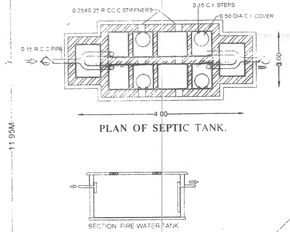

PLAN OF SEPTIC TANK.


SECTION FIRE WATER TATIK

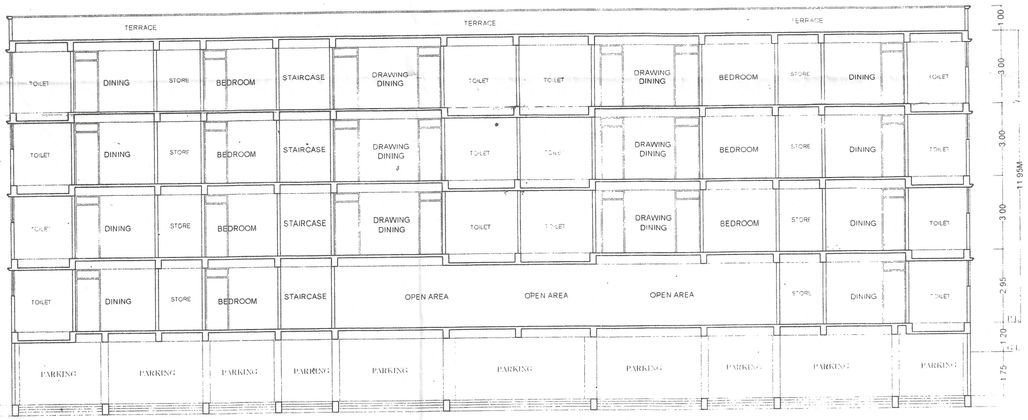


SECTION– Y–Y




FRONT ELEVATION

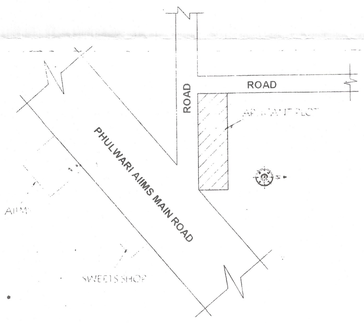


LOCATION PLAN

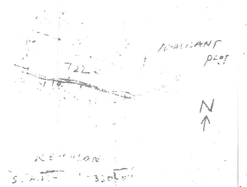


KEY PLAN
SCALE - 1"=330'-0"

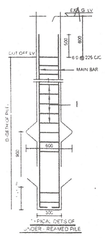

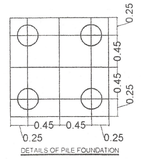

DETAILS OF PILE FOUNDATION

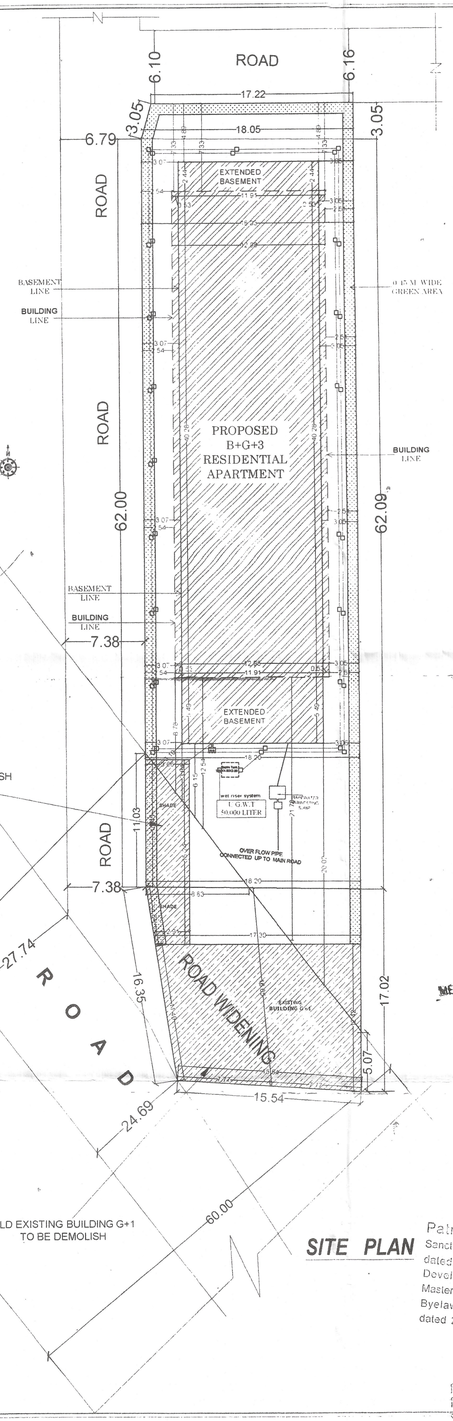

SITE PLAN

SCHEDULE OF DOORS & WINDOWS

S.NO	TYPE	WIDTH	CILL	HEIGHT	DESCRIPTION
01	D	1.07	0.0	2.13	SINGLE LEAF DOOR
02	D1	0.99	0.0	2.13	SINGLE LEAF DOOR
03	D2	0.91	0.0	2.13	SINGLE LEAF DOOR
04	D3	0.76	0.0	2.13	SINGLE LEAF DOOR
05	DW	1.40	0.76	1.78	FULLY GLAZED WIN
06	W	1.37	0.76	1.78	FULLY GLAZED WIN
07	W1	1.22	0.76	1.78	FULLY GLAZED WIN
08	W2	0.91	1.06	1.45	FULLY GLAZED WIN
09	W3	0.61	1.78	0.76	FULLY GLAZED WIN
10	SW	1.07	0.76	1.78	FULLY GLAZED WIN
11	SD	2.44	0.00	2.54	SLIDING DOOR

AREA CALCULATION :-

PLOT DETAILS :-

PROPOSED RESIDENTIAL BUILDING OF
(1) SRI RAM JIWAN PRASAD S/O - LATE VISHUN DAYAL
(2) SRI MANORANJAN PRASAD S/O - SRI RAM JIWAN
PRASAD AT -MAUZA- SAIDPURA(BALEMPUR CHATURA),
THANA- PHULWARI SHARIF, THANA NO- 51,
TAUZI NO - 5452 ,KHATA NO-489, PLOT NO - 722 (P) ,
DIST - PATNA

DEVELOPERS:
METROPLEX HOMES PRIVATED LIMITED
DIRECTOR TIPU SULTAN S/O MASLEHUDDIN,
HOUSE NO-132/A, HAROON NAGAR, SECTOR - 2
THANA - PHULWARI SHARIF, DIST - PATNA, (BIHAR)

SHEET NO	SCALE	NORTH
PMA/40/02	1:100 1:200	

रंजन प्रसाद
मनोरंजन प्रसाद
SIGNATURE OF OWNER

AJIT SINGH
ARCHITECT
EMPANELMENT No.-NPP/ARCH/12/2015
NAGAR PARISHAD, PHULWARISHARIF
SIGNATURE OF ARCHITECT

METROPLEX HOMES PVT. LTD.
Director
SIGNATURE OF DRAFTSMAN

ER. SHAILESH RANJAN
B.E. (Engg.), Civil
EMP No. 16/ARE(M)/ 2010/2019-10
NPDN, DANAPUR
SIGNATURE OF STRUCTURALIST

11.02.2022

सहायक अभियंता
पटना महानगर क्षेत्र प्राधिकार

प्रभारी निदेशक
पटना महानगर क्षेत्र प्राधिकार

Patna Metropolitan Area Authority
Sanction of Plan case no.PMAA/PRJ/1302/2020/PHULWARISHARIF/[illegible]/20
dated 14.10.2020 ..... Building
Development Control Regulations for Patna
Master Plan 2031 (Byelaws no 6(4) of Bihar Building
Byelaws 2014) vide notification no 831/832
dated 28.10.2016 on Date... 04.02.2022...

बिहार भू-सम्पदा (विनियमन विकास) नियमावली, 2017 की शर्तों के अधीन राज्य में स्थित विनियमन प्राधिकरण से इस परियोजना का निबंधन अनिवार्य होगा।

METROPLEX HOMES PVT. LTD.
Director