
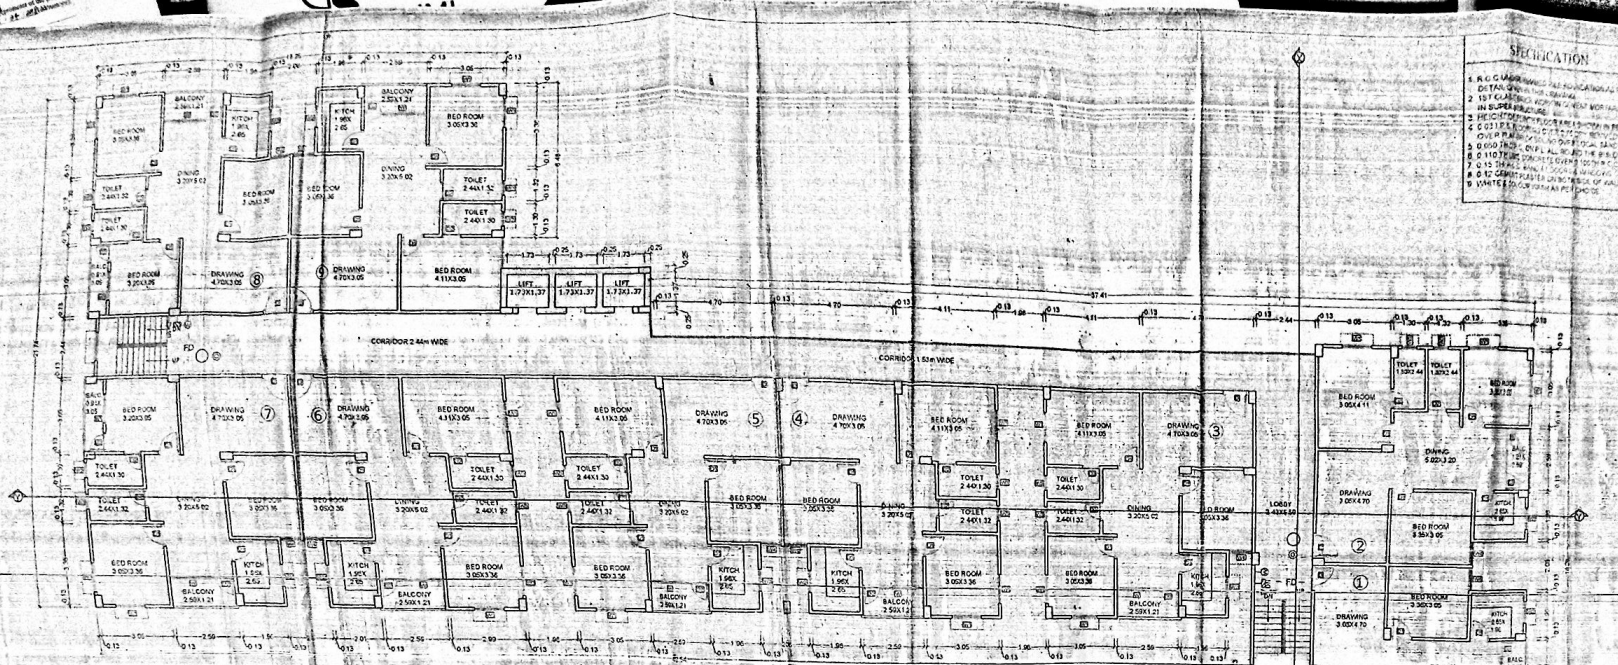


1ST FLOOR PLAN

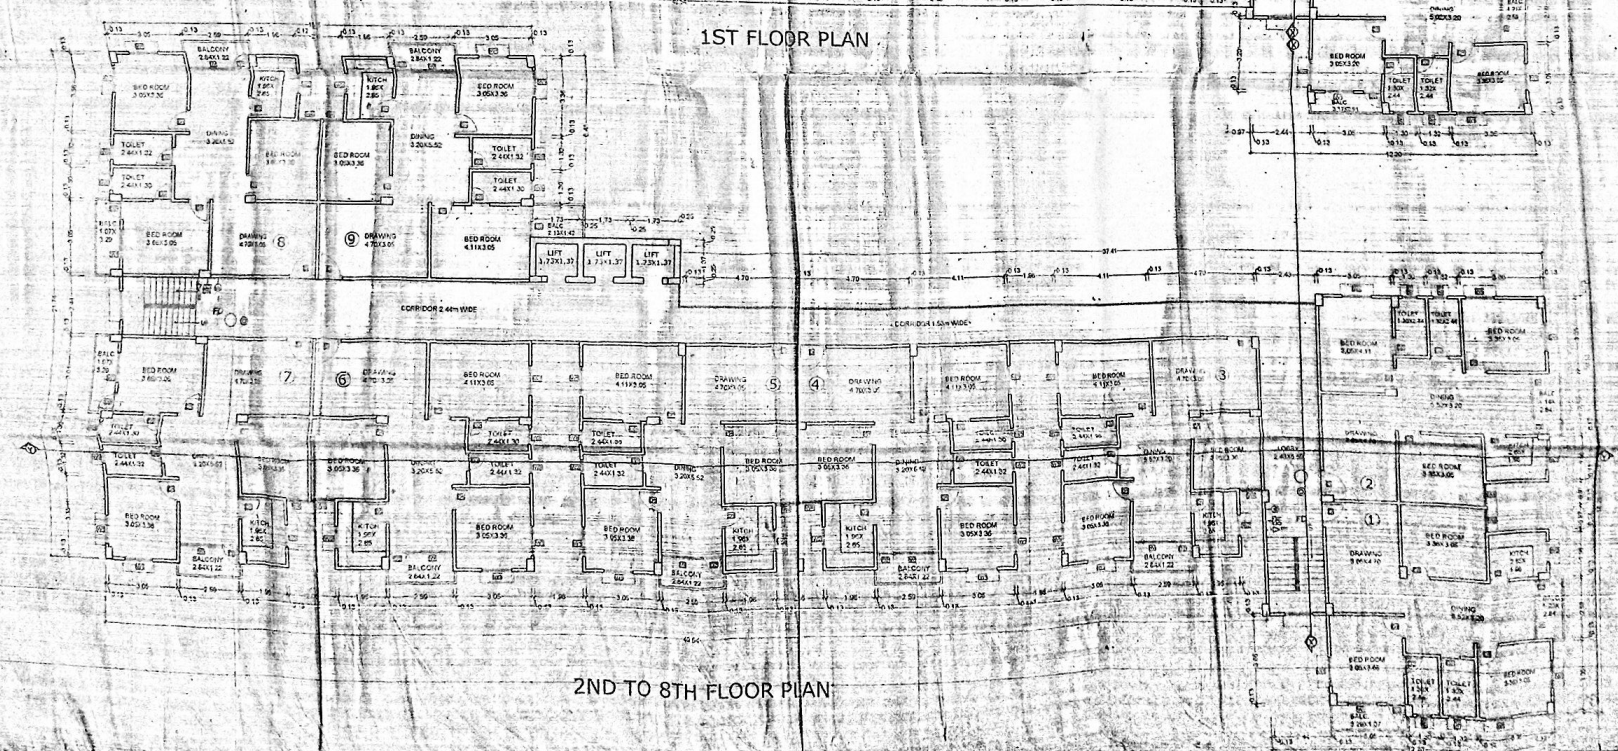

2ND TO 8TH FLOOR PLAN

SPECIFICATION

1. R.C.C. WORK ...
2. 1ST CLASS BRICK WORK ... IN SUPER VISION ...
3. HEIGHT OF EACH STOREY ... C.C. 0.21 P.S.I. ... OVER P.C.C.
4. 0.650 THICK ... OVER P.C.C. ... FOUNDATION.
5. 0.110 THICK CONCRETE GIVEN TO TOP OF R.C.C. SLAB.
6. 0.15 THICK BRICK WORK ... FOR ... LAND.
7. 0.12 CEMENT PLASTER ON INSIDE FACE OF WALL.
8. WHITE WASH ... TWO COATS AS PER ... OF WORK.

SCHEDULE OF DOORS & WINDOWS

D NO.	TYPE	WIDTH	SILL	HEIGHT
1	D	1.05	0.00	2.13
2	D1	0.90	0.00	2.13
3	D2	0.75	0.00	2.13
4	D3	0.75	0.00	2.13
5	W	1.83	0.76	1.83
6	W1	1.52	0.76	1.83
7	W2	1.22	0.76	1.83
8	W3	0.61	1.68	0.91

LEGEND FOR FIRE FIGHTING.

1) FIRE RESISTANT CHECK DOOR ——— FD
2) FIRE HYDRANT ——— H
3) HOSE REEL ——— HR
4) UNDER GROUND WATER STATIC TANK WITH AUTOMATIC REFILLING ARRANGEMENT FOR FIRE FIGHTING 30,000
5) FIRE EXTINGUISHER ——— CO2
(WCO2 TYPE ISI MARKED)
6) MANUAL CALL POINT ——— M
7) ILLUMINATED EXIT DIRECTIONAL SIGN ——— EXIT
8) SIAMESE CONNECTION ———
9) P A SYSTEM ——— PA
10) EMERGENCY LIGHTING SYSTEM ———
11) SPRINKLER ——— S
12) SMOKE DETECTOR ——— SD

PLOT DETAILS :

PROPOSED RESIDENTIAL BUILDING
FOR GHAR LAKSHMI BUILDCON PVT. LTD
THROUGH ITS DIRECTOR
SRI RAHUL KUMAR
S/O SRI ANIL PRASAD
AT MAUZA -LAKHANI SIGHA
PLOT NO -1675,1676,1677
KHATA NO -35 91
TAUZI - 5225
THANA NO. - 41
THANA - KHAGAUL
DIST - PATNA

NORTH | SCALE 1:100:1.200 | DRG NO.

GHAR LAKSHMI Builders Pvt. Ltd. Director

SIGN OF OWNER | SIGN OF ARCHITECT