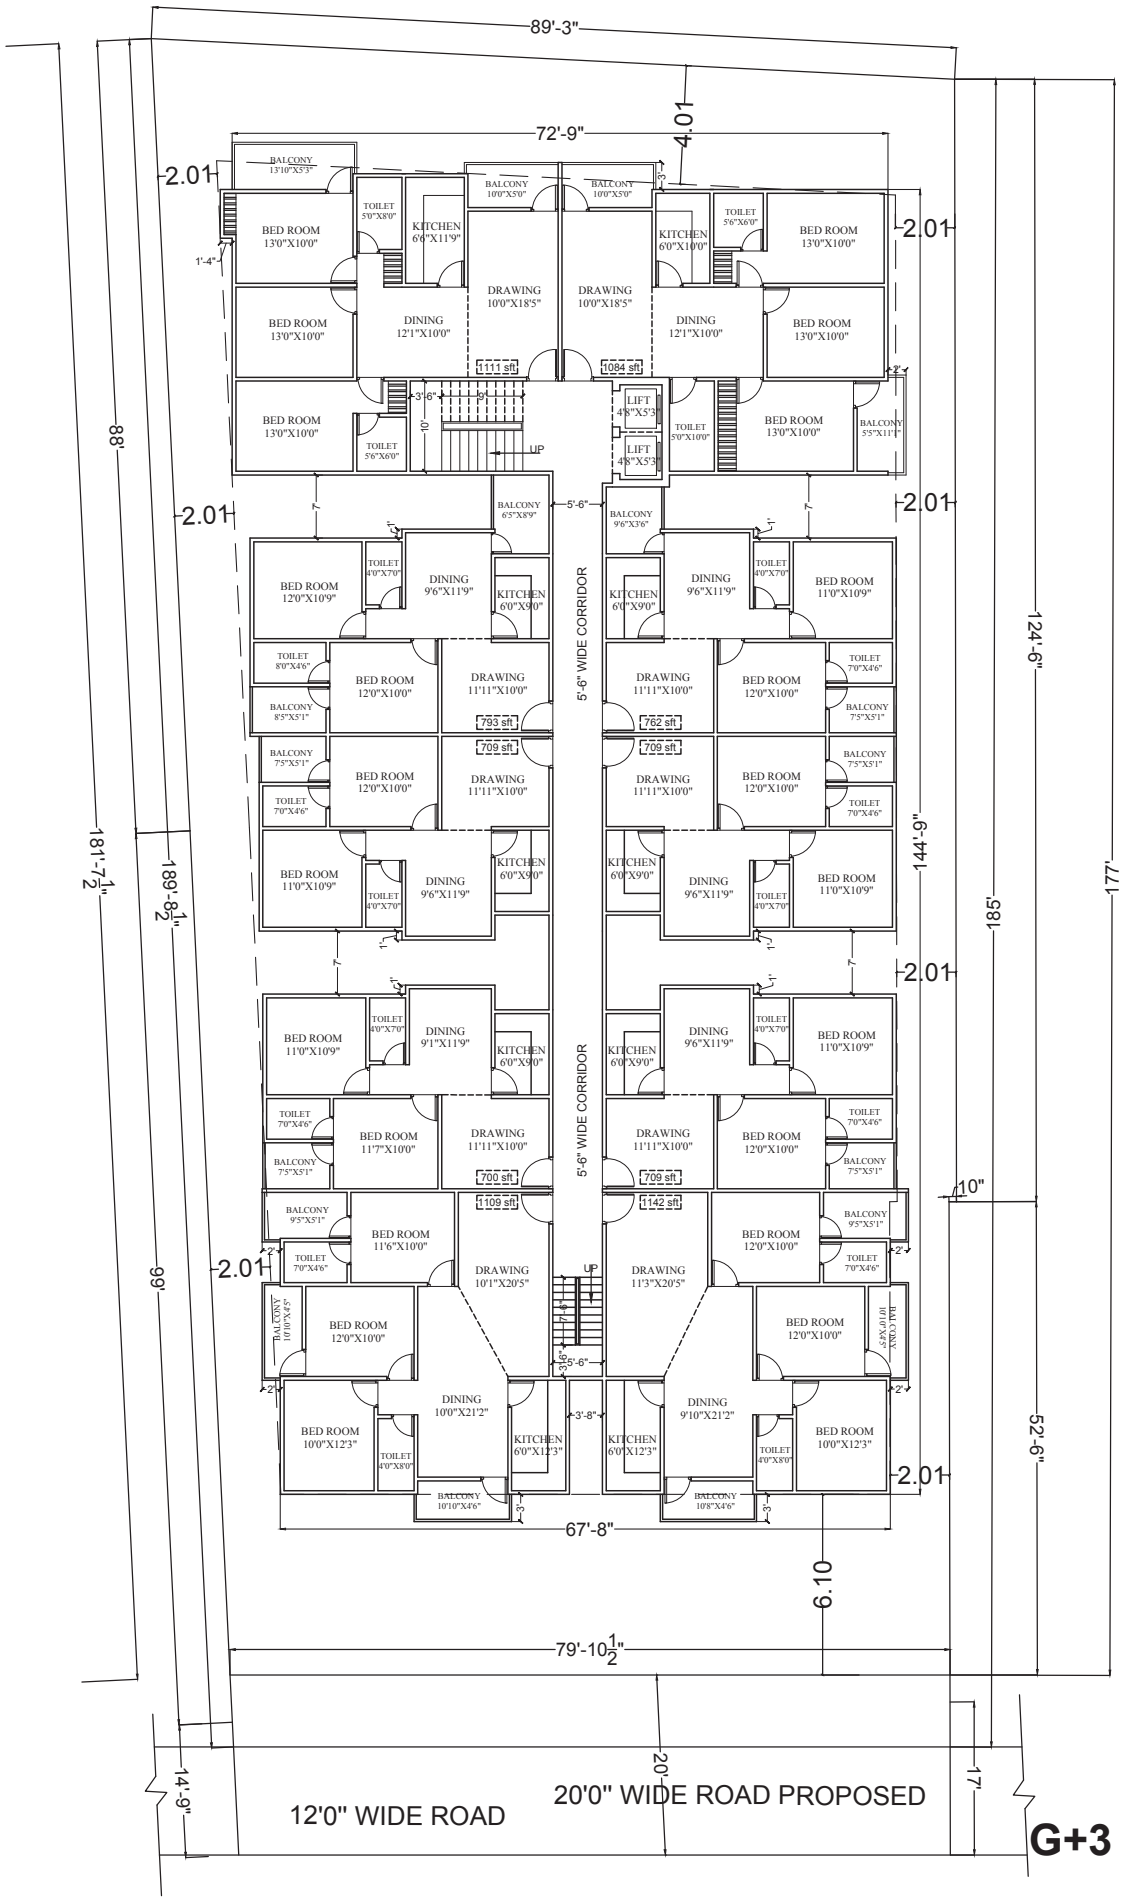


PROJECT :-

VAMIKA KUNJ

AT- A.G. COLONY

SHEET TITLE :-

SITE CUM FLOOR PLAN

DATE :-

12.03.2018

DRAWN BY :-

MD.MUSHTAQUE

NORTH :-

S E W N

100 – B, Patliputra colony, Opp. P. & M Mall,
Near Notre Dame Academy, Patna 800013
Tel / Fax: 2267175 / 2275624
E: contact@kapoors.biz . Web: WWW.Kapoors.Biz

k&a

Kapoor and associates

ARCHITECTURE I INTERIOR DESIGN I URBAN DESIGN