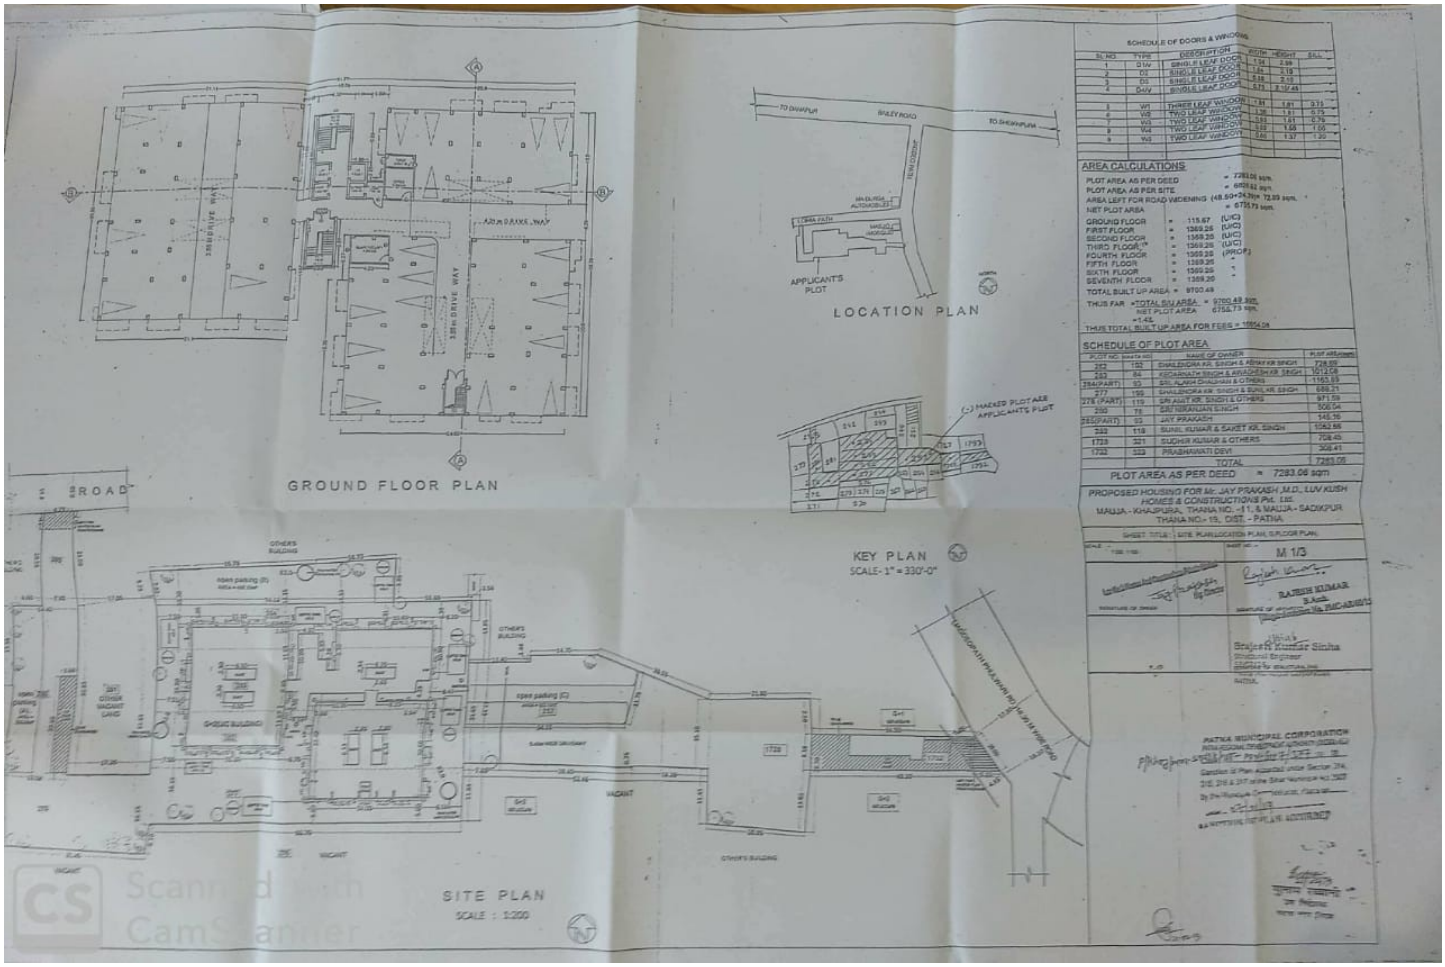
GROUND FLOOR PLAN
LOCATION PLAN
TO DANAPUR
RAILEY ROAD
TO SHEKHPURA
APPLICANT'S PLOT
KEY PLAN
SCALE- 1" = 330'-0"
(-) MARKED PLOT ARE APPLICANTS PLOT
SITE PLAN
SCALE : 1:200
ROAD
SCHEDULE OF DOORS & WINDOWS
AREA CALCULATIONS
SCHEDULE OF PLOT AREA
PROPOSED HOUSING FOR Mr. JAY PRAKASH, M.D., LUV KUSH HOMES & CONSTRUCTIONS Pvt. Ltd.
MAUJA - KHAJPURA, THANA NO. -11, & MAUJA - SADIKPUR THANA NO.- 15, DIST. - PATNA
SHEET TITLE : SITE PLAN/LOCATION PLAN, G.FLOOR PLAN.
M 1/3
RATISH KUMAR
B.Arch
Satyen Kumar Sinha
Structural Engineer
PATNA MUNICIPAL CORPORATION