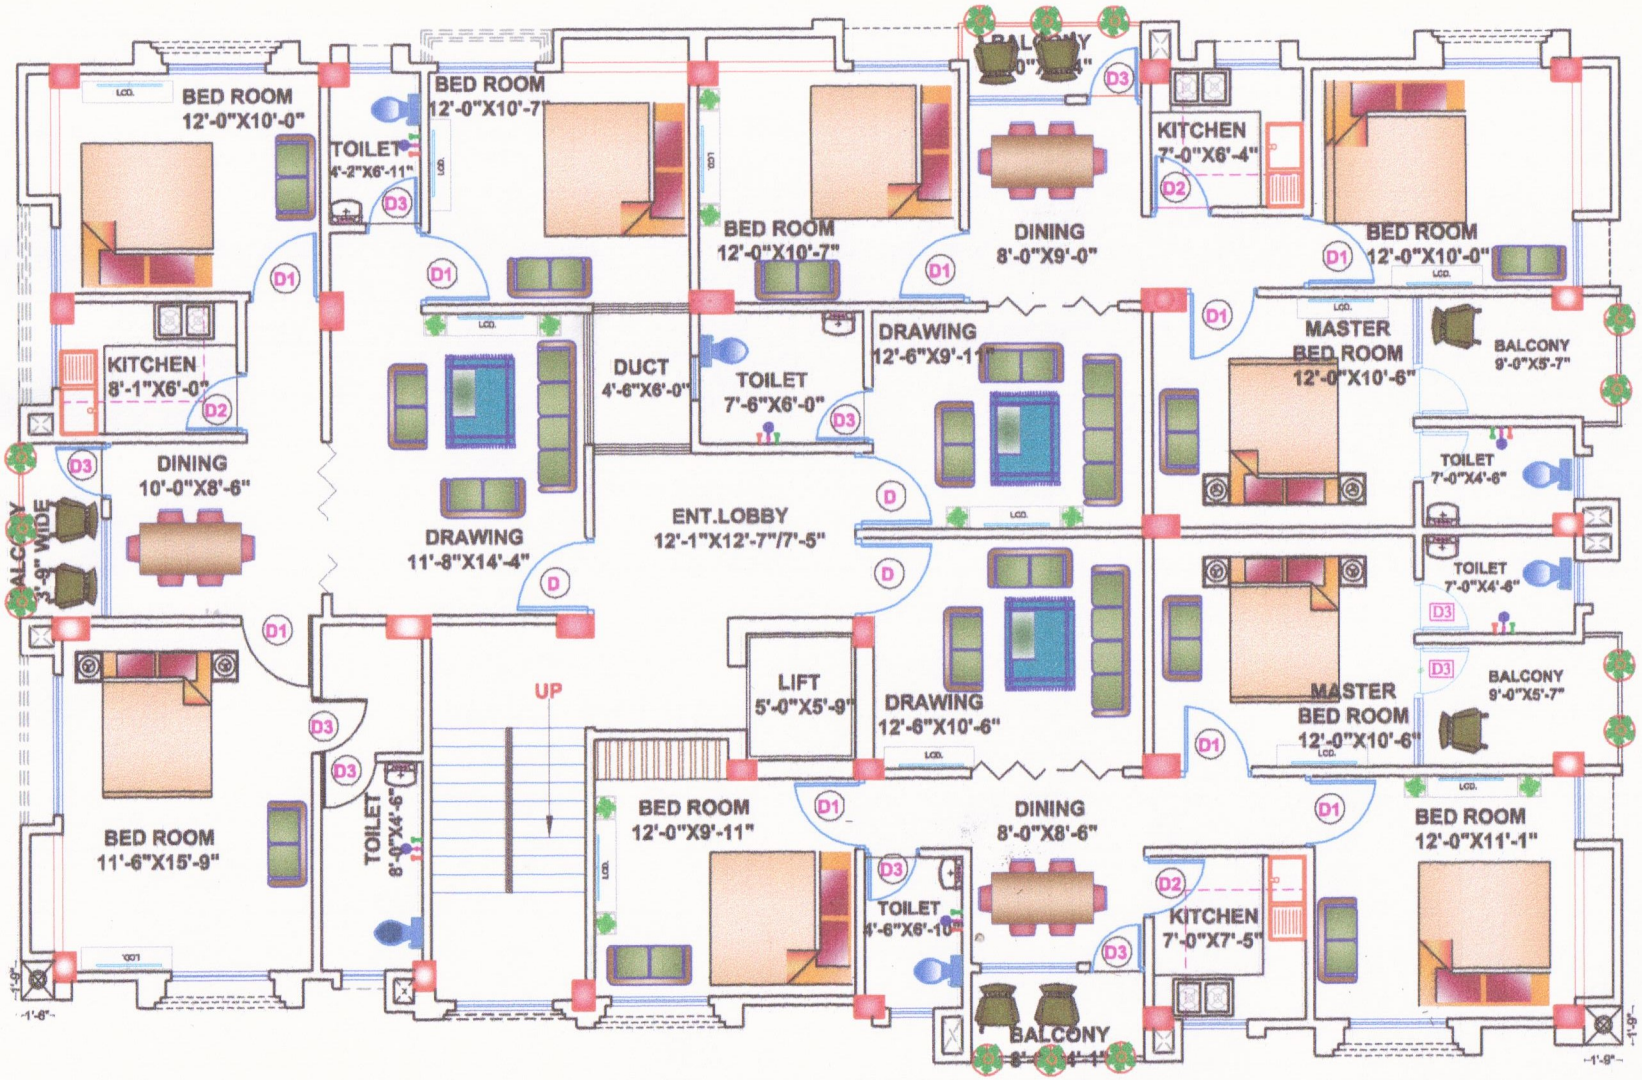


RAJENDRA ENCLAVE


AT- MAHESH NAGAR
ROAD NO. -02, PATNA.

A PROJECT OF:-
SATYAJA BUILDCON PVT. LTD.
(AN ISO CERTIFIED COMPANY)
DURGA VIHAR 1ST. FLOOR
S.P. VERMA ROAD, PATNA

SHEET TITLE:-
TYPICAL FLOOR PLAN
(1st to 4th)

ENGINEERS & ARCHITECTS
DURGA VIHAR (1st FLOOR)
SP.VERMA ROAD PATNA 800001
Ph No.-0612-2216244

CKD BY :-	SCALE :-	E
DRN BY :-	DATE :-	N S W

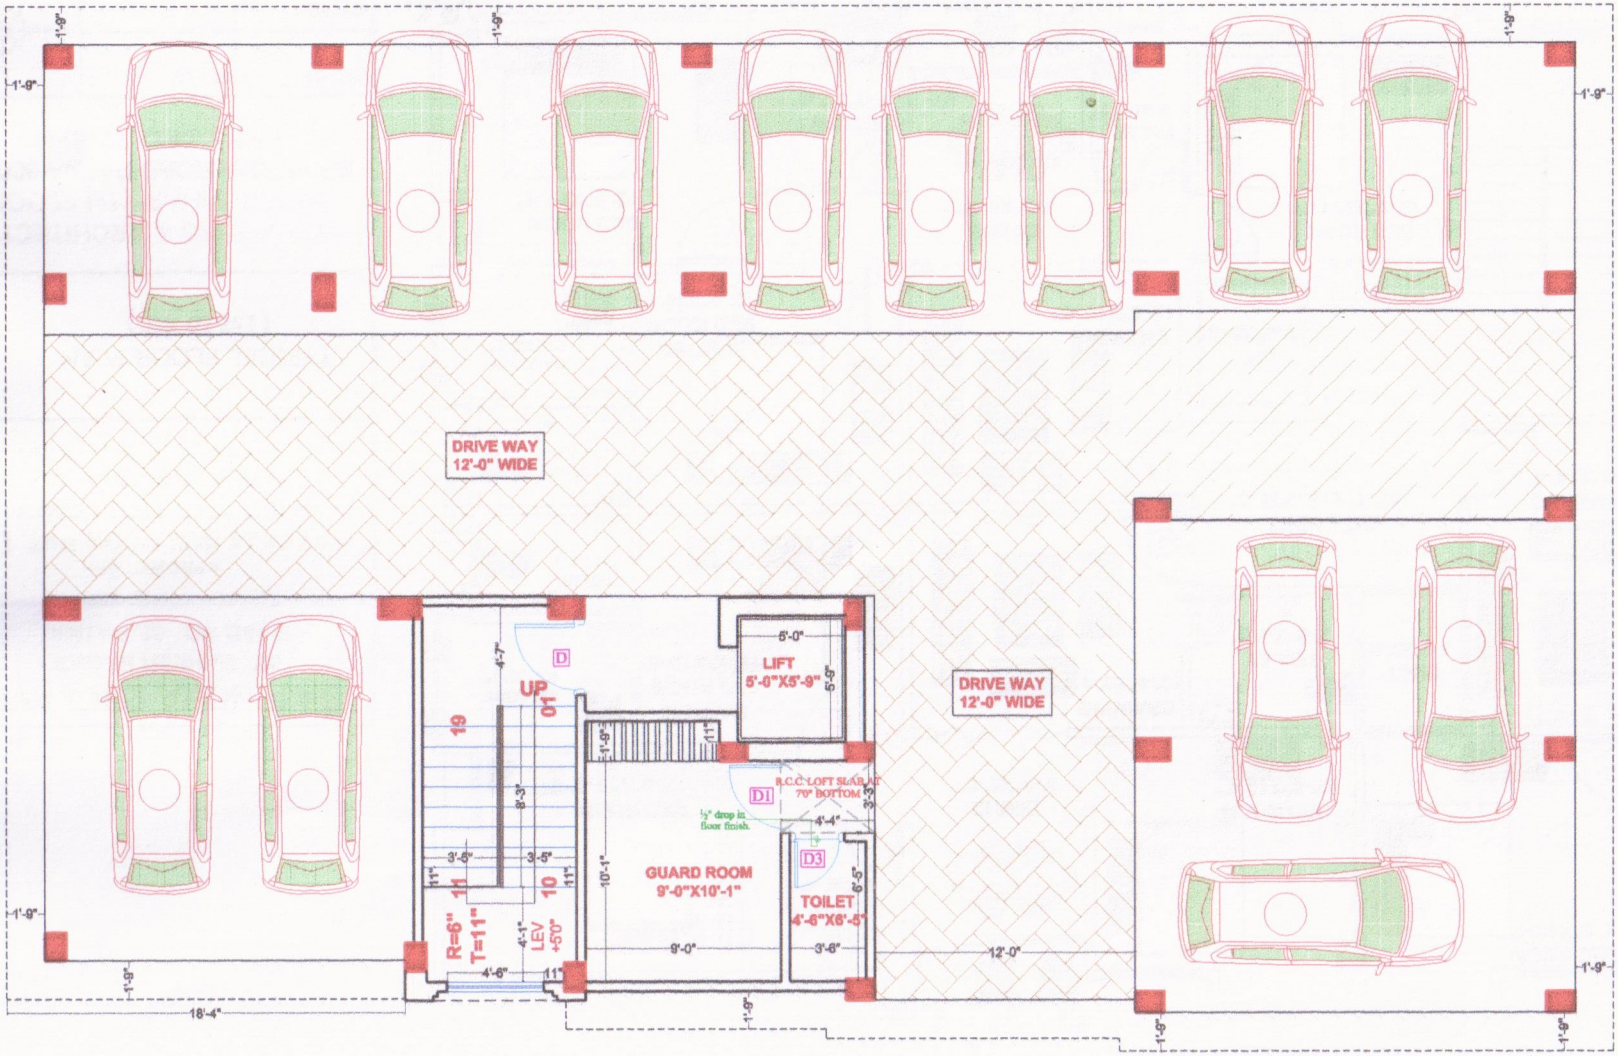

RAJENDRA ENCLAVE

AT- MAHESH NAGAR
ROAD NO. -02, PATNA.

A PROJECT OF:-
SATYAJA BUILDCON PVT. LTD.
(AN ISO CERTIFIED COMPANY)
DURGA VIHAR 1ST. FLOOR
S.P. VERMA ROAD, PATNA

SHEET TITLE:-
GROUND FLOOR PLAN
(PARKING)

ENGINEERS & ARCHITECTS
DURGA VIHAR (1st FLOOR)
SP.VERMA ROAD PATNA 800001
Ph No.-0612-2216244

CKD BY :-	SCALE :-	E
DRN BY :-	DATE :-	N S W