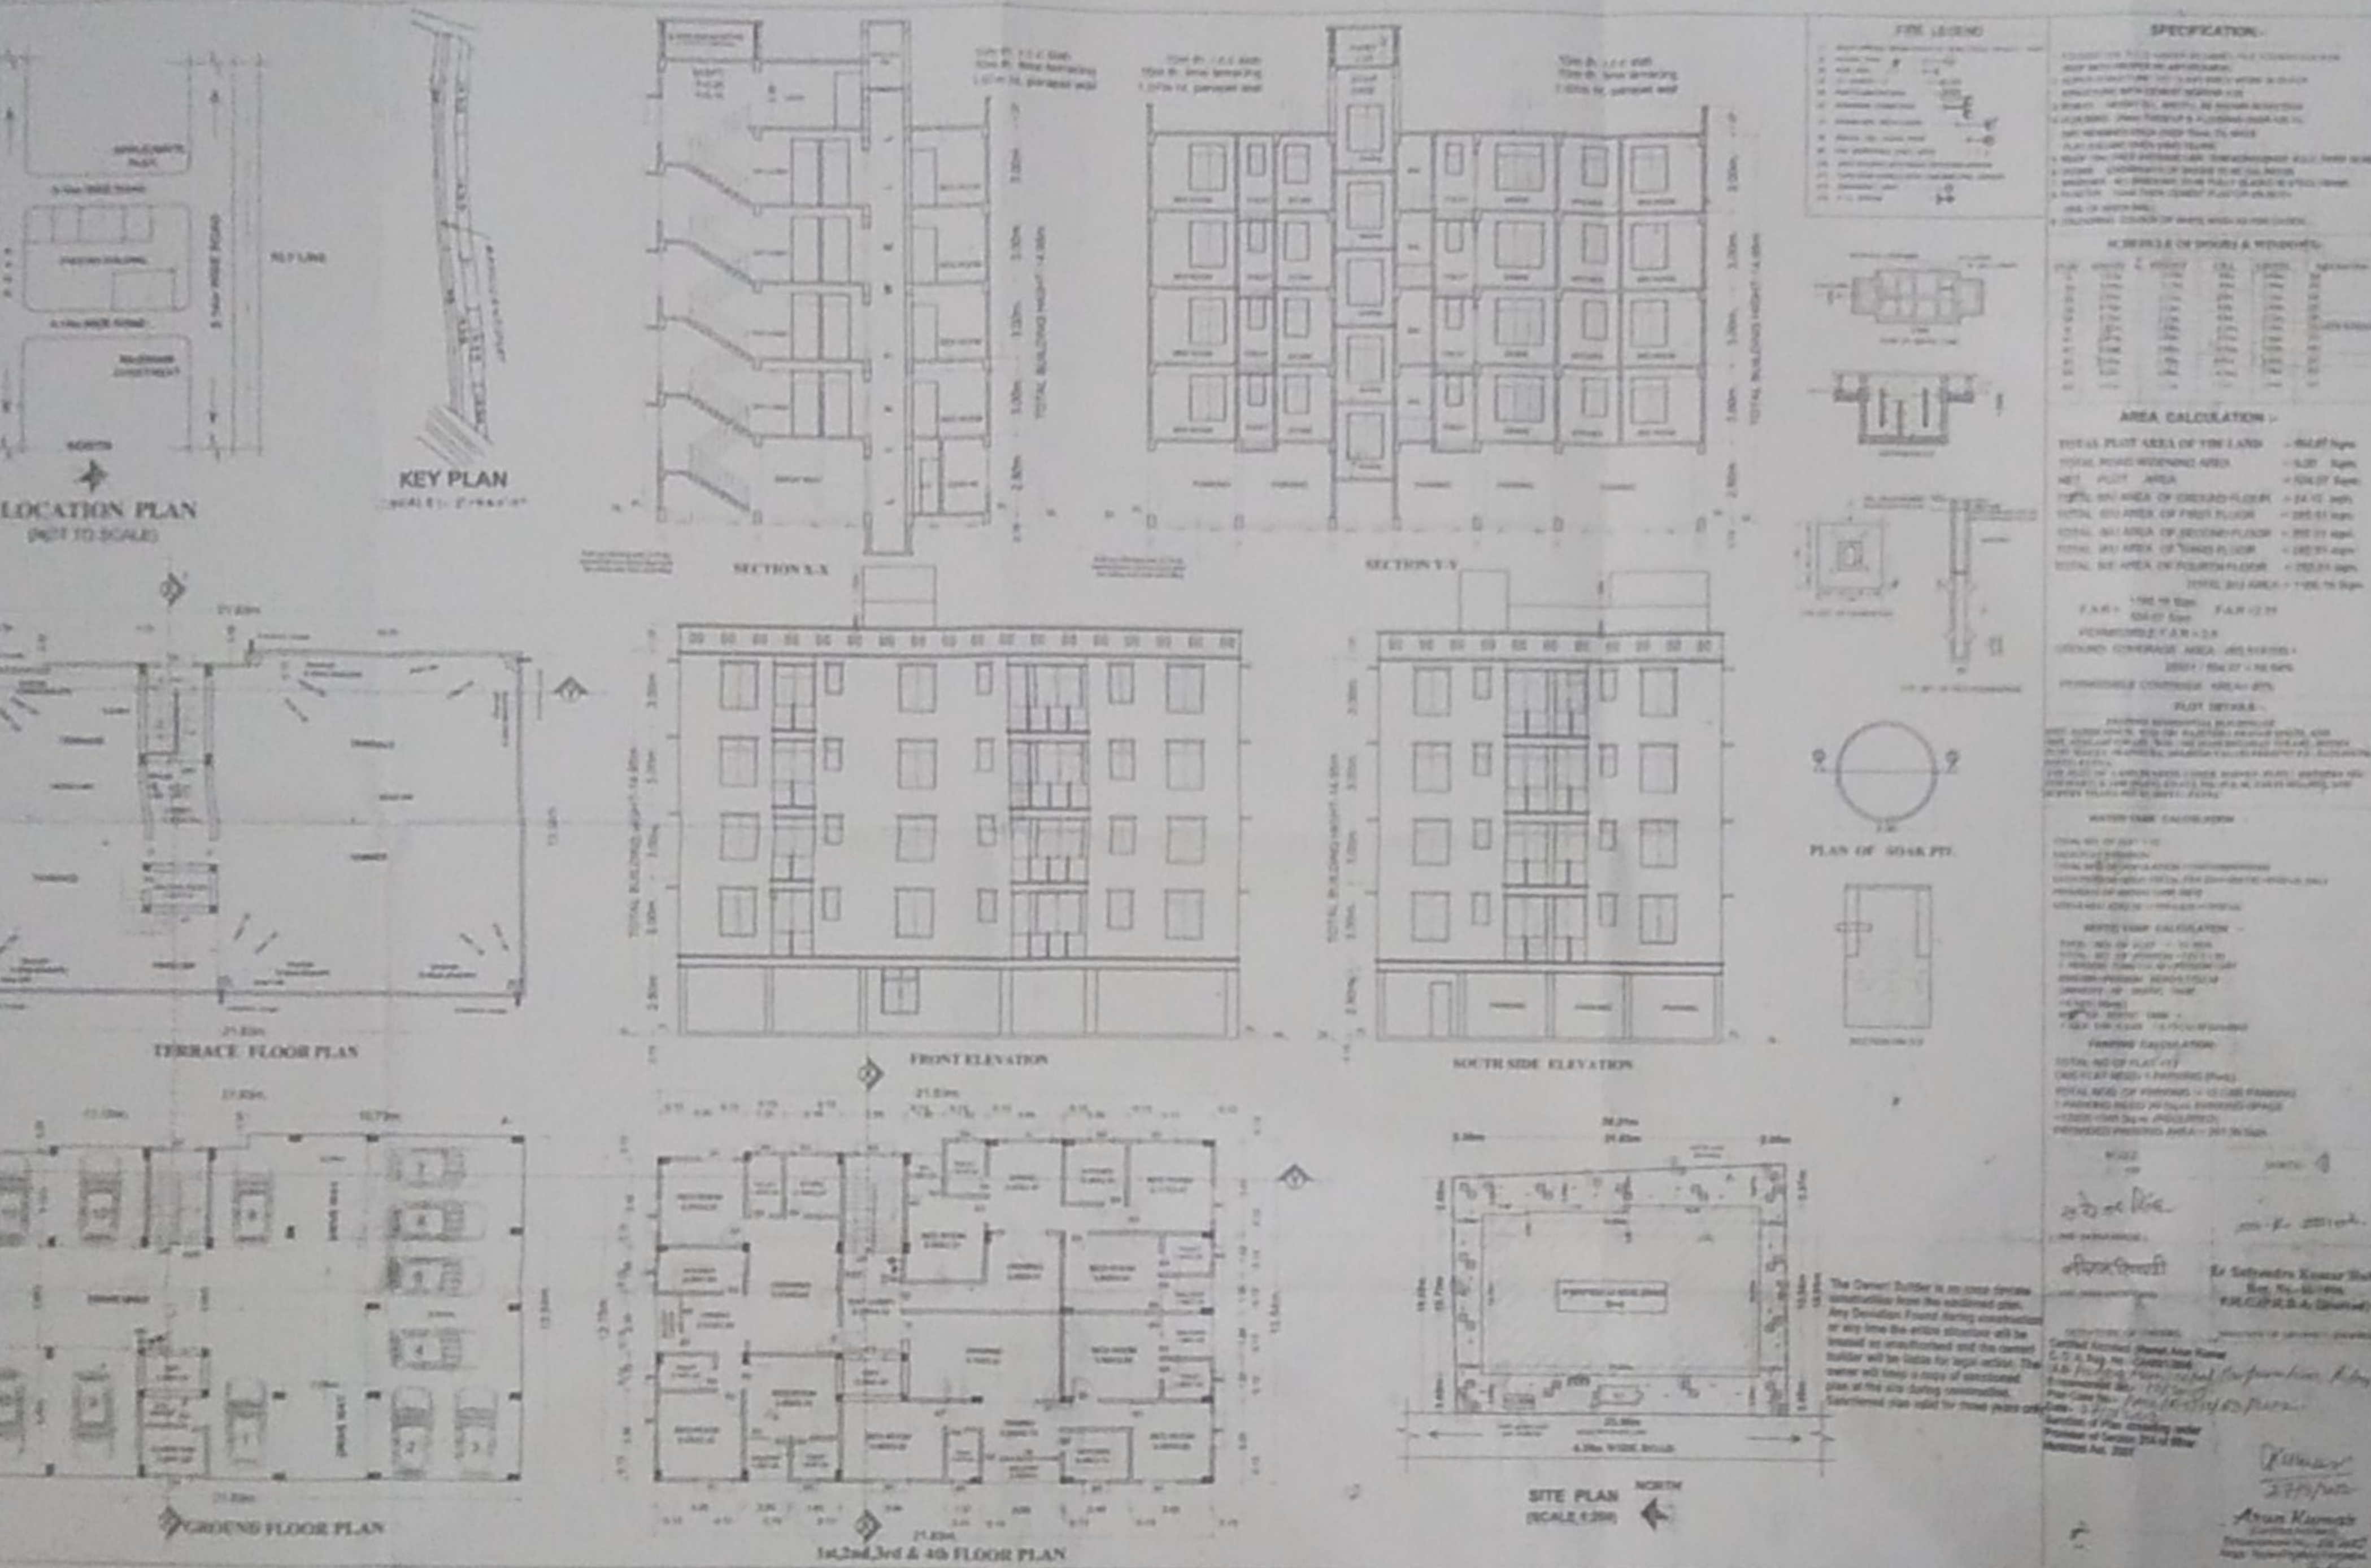


LOCATION PLAN
(NOT TO SCALE)
NORTH
KEY PLAN
SECTION X-X
SECTION Y-Y
FIRE LEGEND
SPECIFICATION :-
AREA CALCULATION :-
PLOT DETAILS
PLAN OF SOAK PIT
TERRACE FLOOR PLAN
FRONT ELEVATION
SOUTH SIDE ELEVATION
GROUND FLOOR PLAN
1st,2nd,3rd & 4th FLOOR PLAN
SITE PLAN
(SCALE 1:200)
NORTH
Arun Kumar

Rama Kutir, Shivajee Chowk
West Ramkrishna Nagar
Patna - 27
Mobile No.- 9835216521

Plan Case No- PMC/R-5/12/63/2012

To,

The Commissioner
Patna Municipal Corporation
Mauyalok, Patna

Sir,

Sanction of Plan Under provision of Section 314 of Bihar Municipal Act 2007 has been accorded. The details of plan as accorded are as under :.

1. Name of the Applicant ...Smt Saroj Singh & other.....
& address village - Ibrahimpur
P.S - Beniyapur, Dist - Chapra

2. Mauza ...Mainpura..... Plot No. .....1438 & 1440 (P.)....
Thana No..... 2..... Khata No. .45 & 46.... Ward No.....—.....
Circle No. .....—....., Holding No.....—.....

3. Use of Building - Residential /Commercial as per planning Report received from PMC.....Residential.....

4. Building Fee / Draft No. 955995 & Rs. 44302 dated 25/11/2011 Canara Bank Boring Road Patna & attached two copies of approved Map and all documents along with affidavits, Indemnity Bond or pending cases in count of PMC & other law court.

5. Owner of Land / Residential /Gair Majuria or Govt Land as per planning report :
Yes / No. .....No

6. Drawing & parking as per required is provided. : Yes/No.....Yes.....

Issued
30.3.12
PMC Patna

Yours faithfully
Kumar
27/3/2012
(Arun Kumar)
Registered Architect (PMC 12/09).
Arun Kumar
(Certified Architect)
Empanelment No.-12/2009.
Nagar Nigam/Parishad/Panchayat
Patna