
SCHEDULE OF OPENINGS:

S.NO.	TYPE	SIZE OVERALL	SIZE DOOR	SILL WINDOW	LINTEL DOOR	LINTEL WINDOW
1	D	1500X2100	1500	-	2100	-
2	D1	1200X2100	1200	-	2100	-
3	D2	1050X2100	1050	-	2100	-
4	D3	1000X2100	1000	-	2100	-
5	D4	900X2100	900	-	2100	-
6	D5	750X2100	750	-	2100	-
7	SD1	750X2100	750	-	2100	-
8	FD	1200X2100	1200	-	2100	-
9	W1	2400X1200	-	2400	900	2100
10	W2	2100X1200	-	2100	900	2100
11	W3	1800X1200	-	1800	900	2100
12	W4	1650X1200	-	1650	900	2100
13	W5	1500X1200	-	1500	900	2100
14	W6	1200X1200	-	1200	900	2100
15	W7	1150X1200	-	1150	900	2100
16	W8	1050X1200	-	1050	900	2100
17	W9	1800X1050	-	1800	1050	2100
18	W10	1500X1050	-	1500	1050	2100
19	W11	1200X1050	-	1200	1050	2100
20	W12	1000X1050	-	1000	1050	2100
21	W13	900X1200	-	900	900	2100
22	V1	750X600	-	750	1500	2100
23	V2	600X600	-	600	1500	2100
24	DW1	2300X2100	900	1400	900	2100
25	DW2	2400X2100	750	1650	900	2100
26	DW3	2050X2100	750	1300	900	2100
27	DW4	1950X2100	750	1200	900	2100
28	DW5	1750X2100	750	1000	900	2100
29	DW6	1650X2100	750	900	900	2100
30	DW7	1450X2100	750	700	900	2100
31	DW8	1350X2100	750	600	900	2100
32	DW9	1650X2100	750	900	1050	2100
33	DW10	5000X2100	1900X2	900	900	2100
34	G1	4800X2100	-	4800	900	-
35	G2	3000X2100	-	3000	900	-
36	G3	2400X2100	-	2400	900	-
37	G4	1800X2100	-	1800	900	-
38	G5	1200X2100	-	1200	900	-

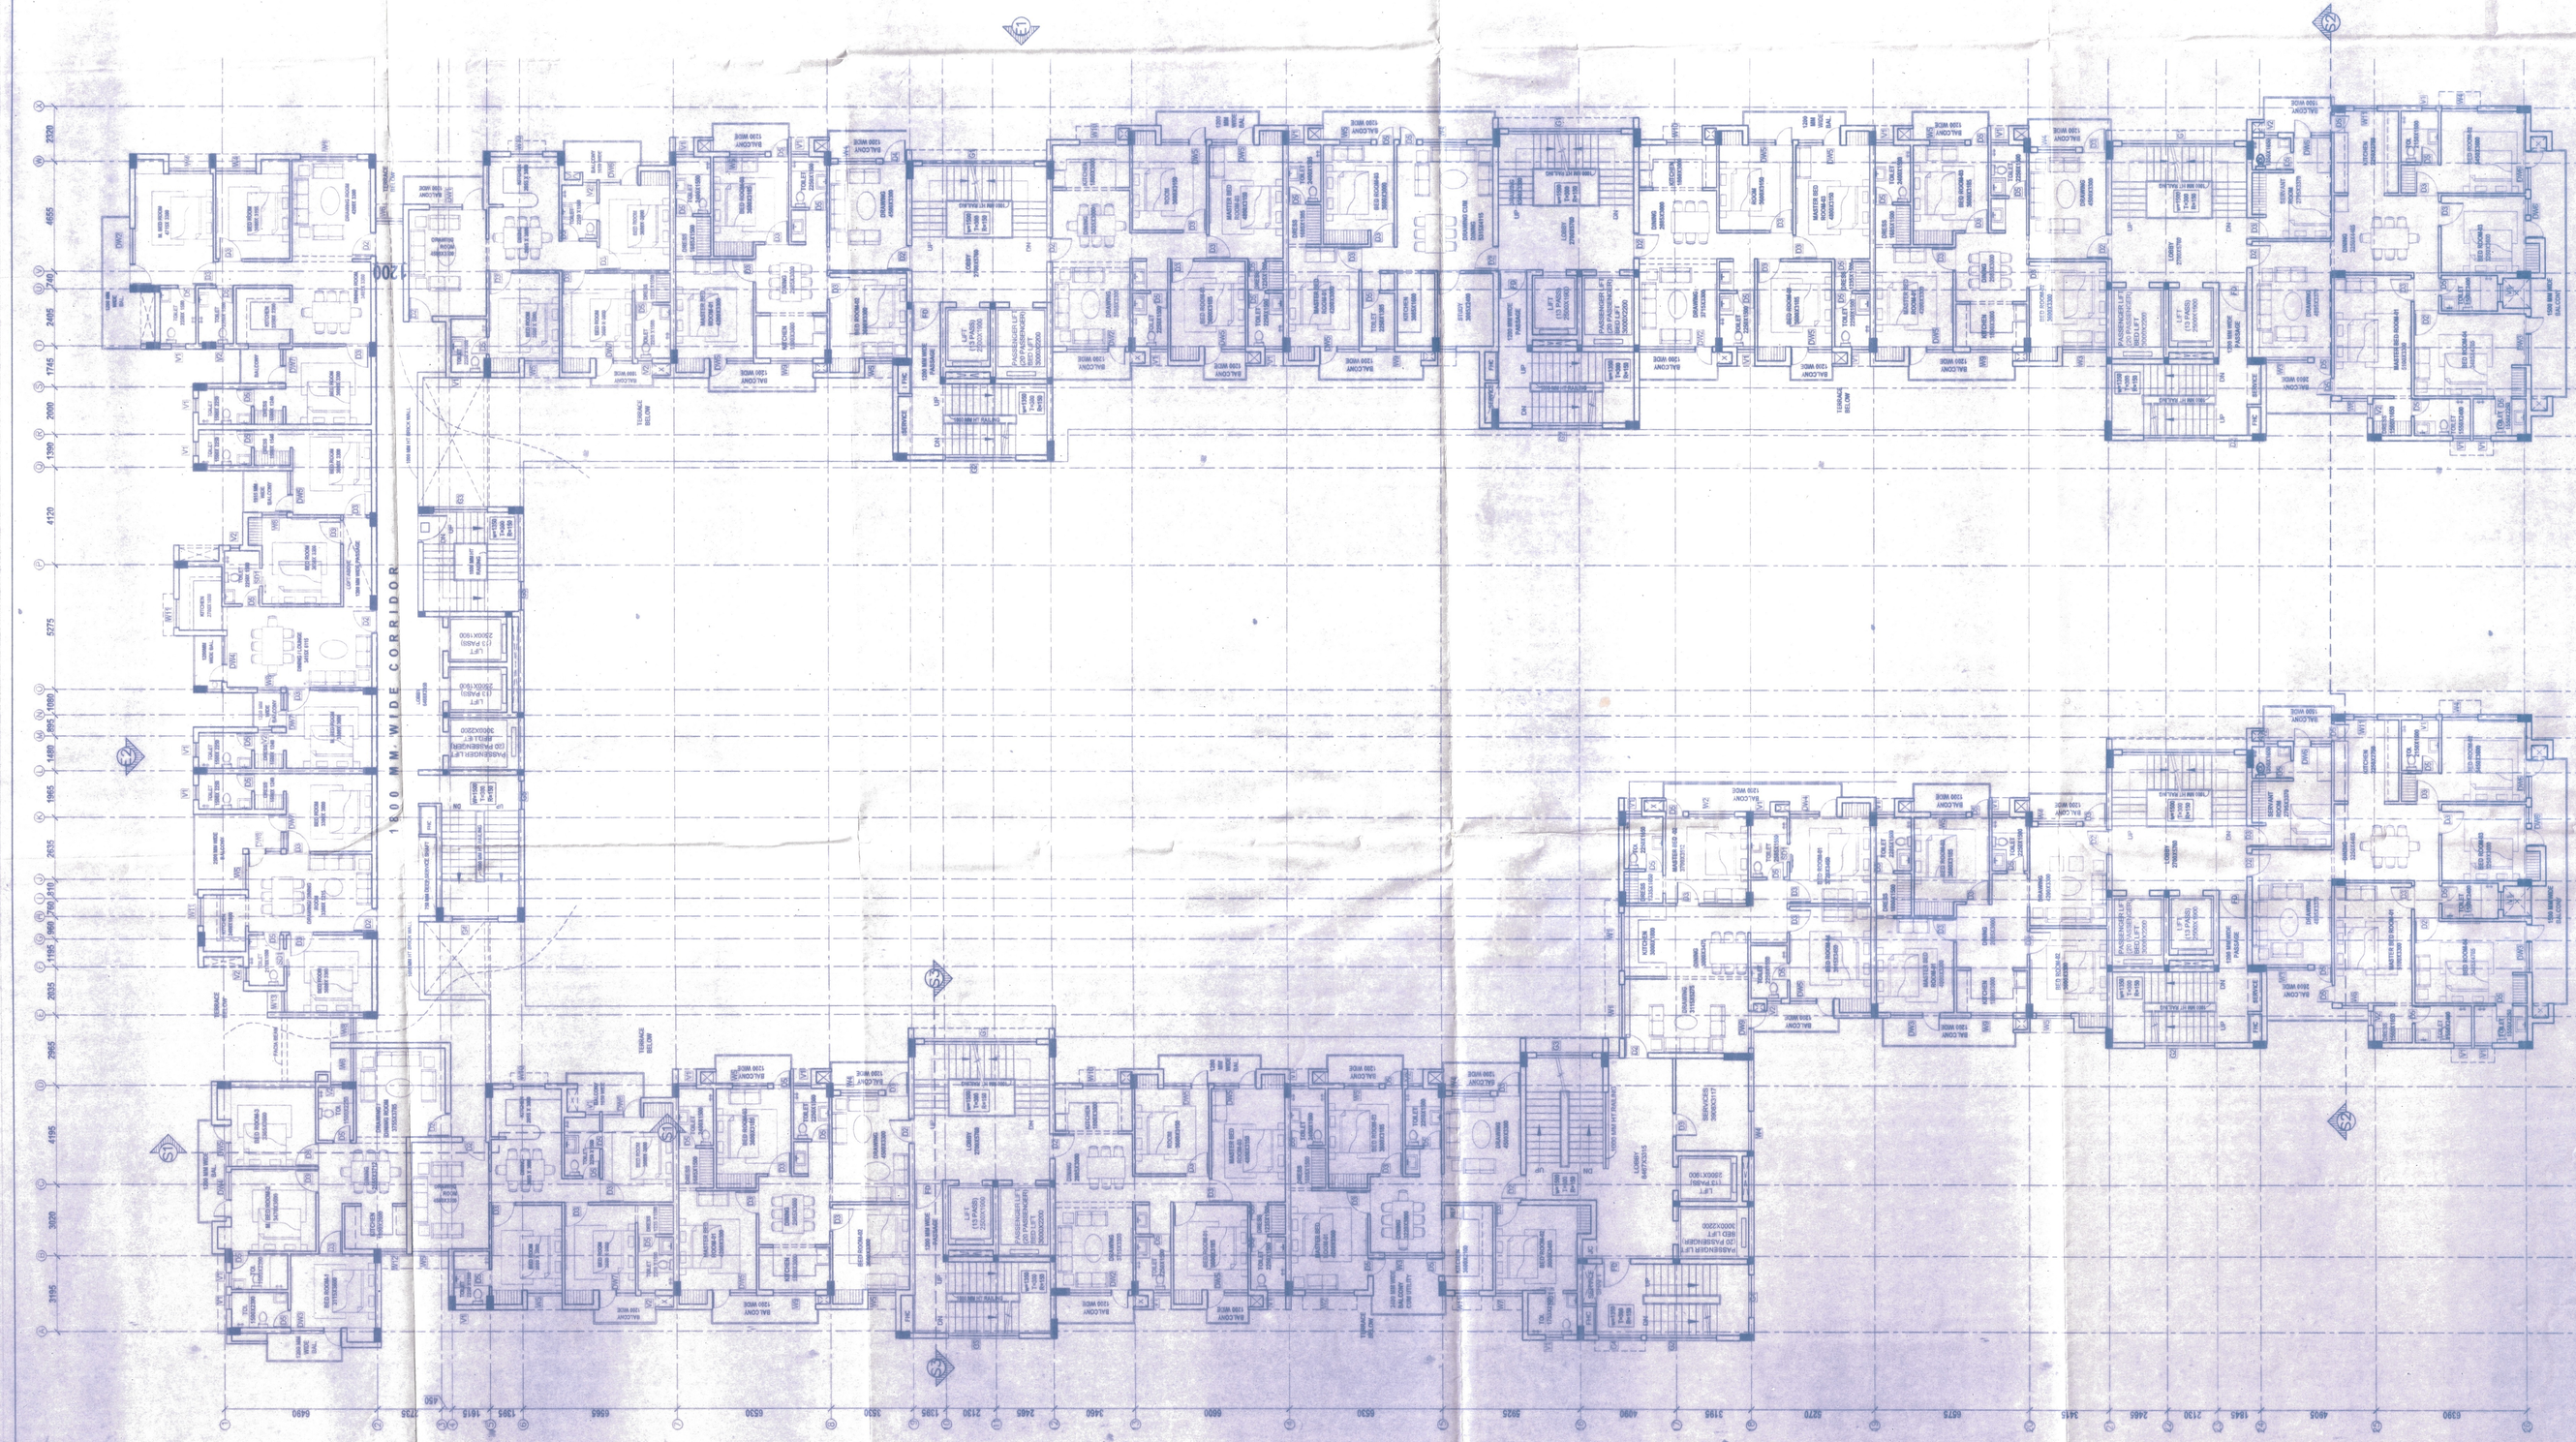

(SCALE-1:160)

PROJECT :

PROPOSED CONSTRUCTION OF APARTMENT
M/S VENUS STAR CONSTRUTION PVT. LTD.
MANAGING DITRECTOR. SRI. SANJAY KUMAR SINGH, S/O SRI.BIDHAN CHAND SINGH,
AT- MAUZA.- ASHOPUR,THANA.- DANAPUR,
THANA NO.- 34, TAUZI NO.- 5065
OLD, 3077 NEW, KHATA NO.- 42, 73,
8, 19, 35, 42, 52, 36 & 38,
S.PLOT NO.- 392, 394, 380[illegible]387, 388, 389, 390, 391, 396, 395 & 393 , P.O DIST. PATNA.

For, Venus Star Construction Private Limited
Managing Director

OWNER'S SIGNATURE

Ramisingh
Er. Ramjee Singh
B.E. (Civil) MIE
Structural Engineer
LIC No.-15/STRE/2015/MPDR
Nagar Parishad Danapur Nizamat

STR. ENG. SIGNATURE

Raman Kumar
Ar. Raman Kumar
C.O.A. Regd. No.- CA/82/6719
Empalment No. 02/kch/2015/M/09
Nagar Parishad Danapur Nizamat

ARCHITECT'S SIGNATURE

DRG. SHEET NO. - 06

NORTH - N

DRG. TITLE:

3RD TO 9TH FLOOR PLAN

SUB TITLE:

SUBMISSION DRAWING

Patna Metropolitan Area Authority
Plan Case No. [illegible] Dated 16/01/2017
Sanction of Plan Accorded Under Section 32 of Bihar Municipal Act 2007 Section 81(2)(iv) of Bihar Urban Planning and Development Act 2012 and Bye law 8 (4) of Bihar Building Byelaws 2014 dt. 30.06.2017

Kumar Sarwanand
Director
Patna Metropolitan Area Authority

बिहार भू–सम्पदा (विनियमन विकास) नियामावली, 2017 की शर्तों के अधीन राज्य में गठित विनियमन प्राधिकरण से इस परियोजना का निबंधन अनिवार्य होगा।