

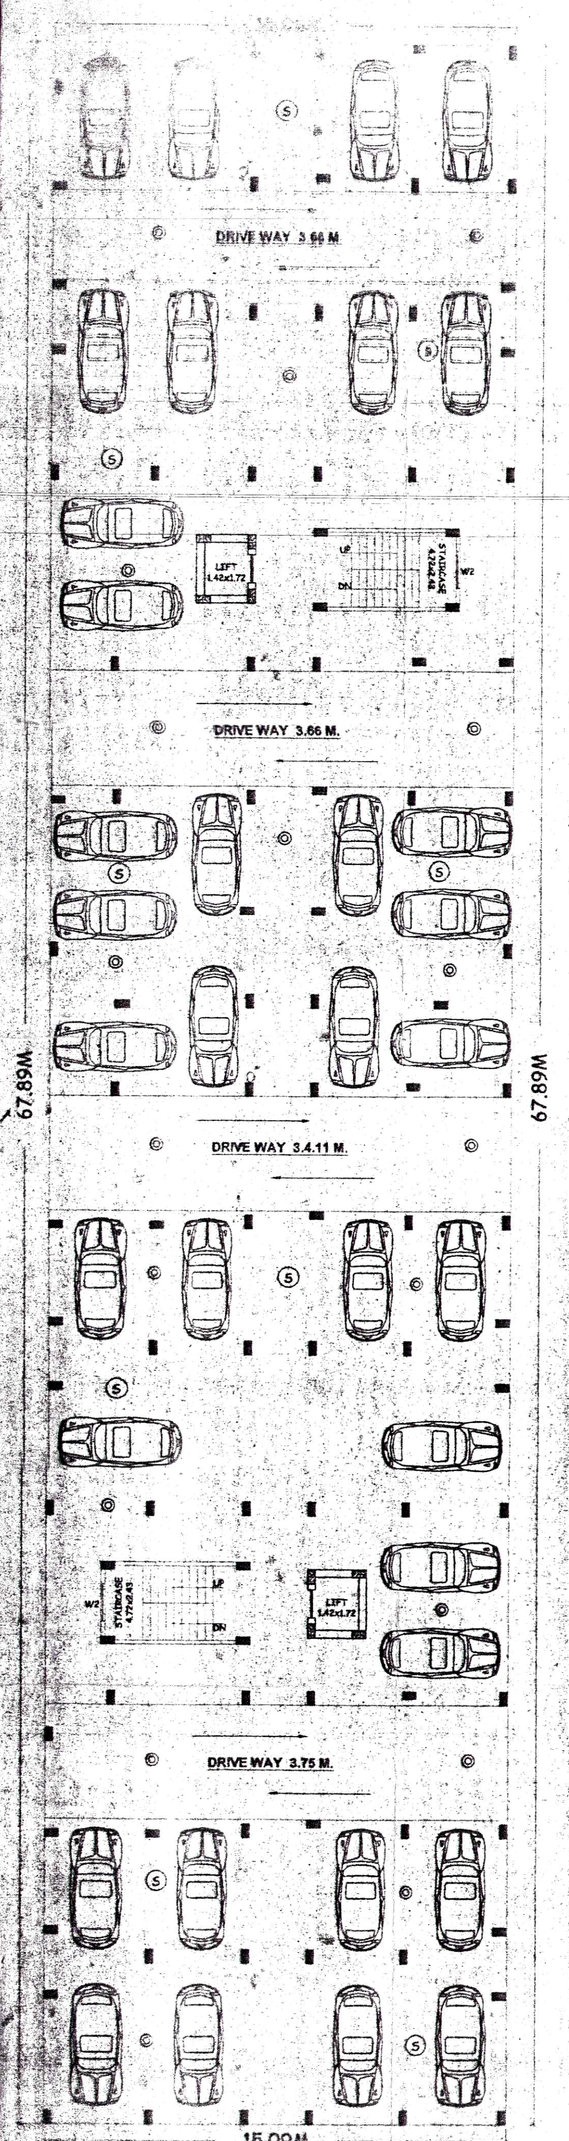


GROUND FLOOR PLAN
BLOCK - A
SCALE 1:100

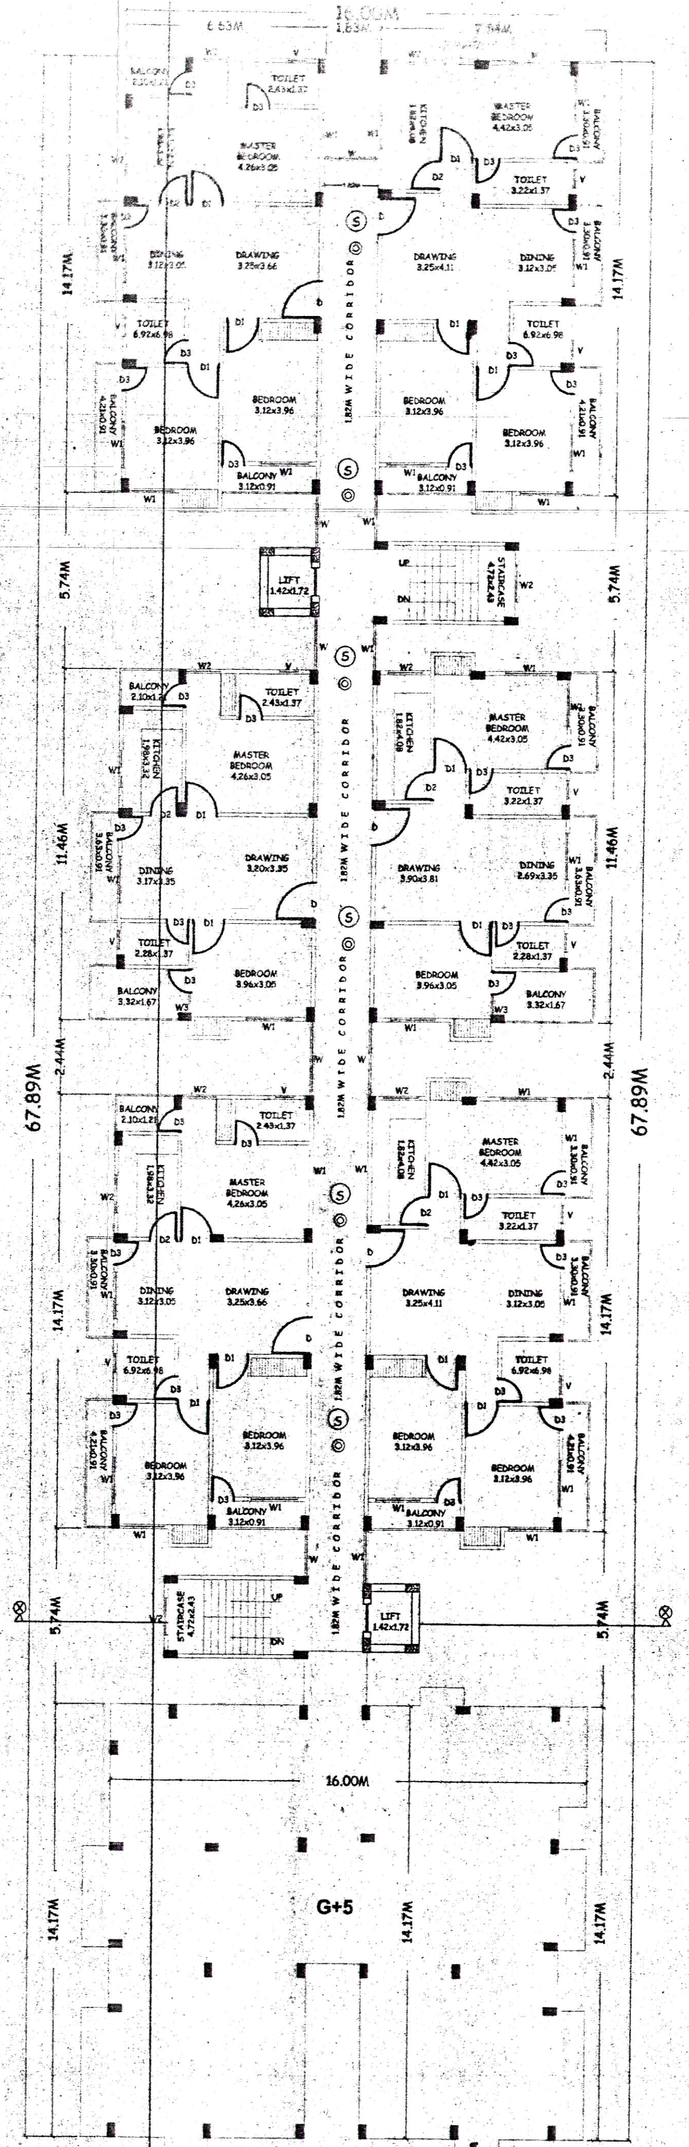

TYPICAL FIRST TO SIXTH FLOOR PLAN
BLOCK - A
SCALE 1:100

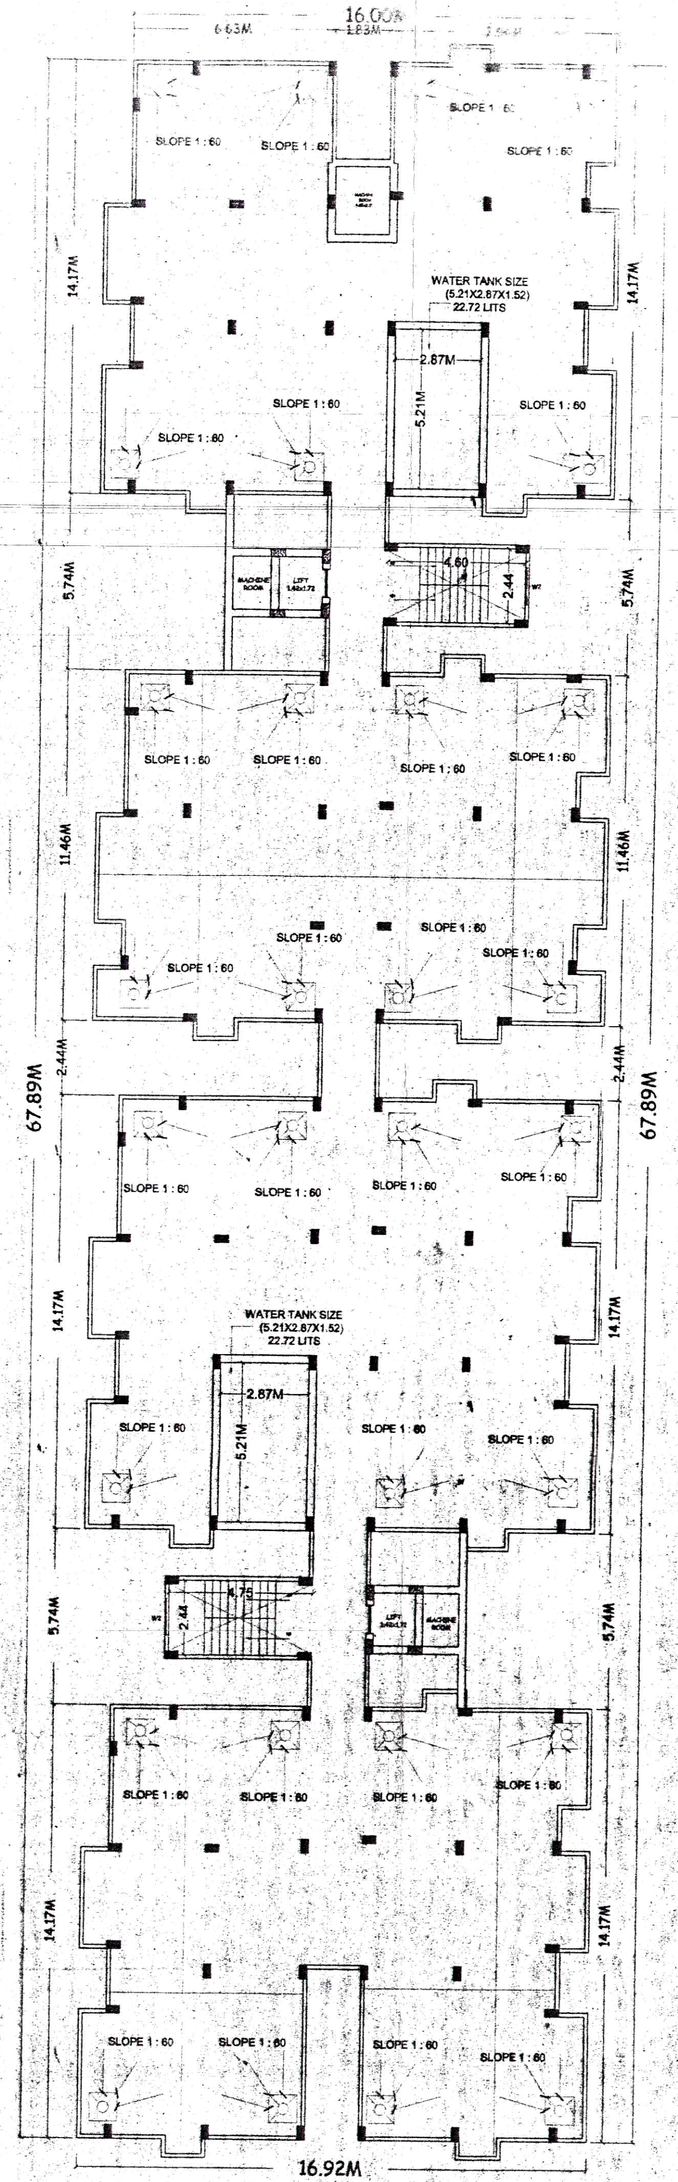

TERRACE FLOOR PLAN
BLOCK - A
SCALE 1:100

SITE'S AREA

1. FOUNDATION R.C.C. UNDER REARMENT/PILE FOUNDATION AS PER DEEP BOREHOLE/PROPER RCC FOOTING AS REQUIREMENT
2. SUPER STRUCTURE 10 1/2" & 4 1/2" BRICK WORK IN SUPER STRUCTURE WITH CEMENT MORTAR (1:6)
3. PLINTH HEIGHT F.L. AND PL. AS SHOWN IN SECTION
4. FLOORING 25mm THICK F.F.S. FLOORING OVER 125 TH. DRY REARMED KHOA OVER 75mm TH. BRICK FLAT SOLLING OVER SAND FILLING
5. ROOF 10m THICK AVERAGE LIME TERRACING OVER R.C.C. ROOF SLAB
6. DOORS CHOWKHATS OF DOORS TO BE SAL WOOD
7. WINDOWS ALL WINDOWS TO BE FULLY GLAZED IN STEEL FRAME
8. PLASTER 12mm THICK CEMENT PLASTER ON BOTH SIDE OF BRICK WALL
9. COLOURING COLOUR OR WHITE WASH AS PER CHOICE

AREA CALCULATION OF BLOCK A:-

TOTAL B/U AREA OF GROUND FLOOR	= 21.63 sqm.
TOTAL B/U AREA FIRST FLOOR	= 876.28 sqm
TOTAL B/U AREA SECOND FLOOR	= 876.28 sqm
TOTAL B/U AREA THIRD FLOOR	= 876.28 sqm
TOTAL B/U AREA FOURTH FLOOR	= 876.28 sqm
TOTAL B/U AREA FIFTH FLOOR	= 876.28sqm
TOTAL B/U AREA SIXTH FLOOR	= 657.09 sqm
TOTAL B/U AREA	= 5060.82 sqm

OWNER'S NAME WITH PLOT DETAILS:-

PROPOSED (G+6) RESIDENTIAL BUILDING OF -

(1). SRI SANT LAL, S/O SRI. CHANDRIKA RAI. (2). SRI BHANKER PRASAD, S/O SRI CHANDRAMAL RAI. (3). SRI DHARMENDRA KUMAR, S/O SRI CHANDRAMAL RAI.(4). SRI BHORIK RAI, S/O SRI SUKH DEO RAI. (5). SRI CHANDRADEEP RAI, S/O SRI SUKH DEO RAI. (6). SRI RAMESWARDOOP RAI, S/O SRI BHUWAN RAI. (7). SRI RAJENDRA RAI, S/O SRI BHUWAN RAI. (8). SMT PUSHPA KUMARI, D/O SRI DULARCHAND PRASAD. (9). SRI RAMBABU SINGH, S/O SRI CHANDRIKA RAI. (10). SMT. ASHA DEVI, D/O SRI VIKASH KUMAR. AT- MAUZA - JALAPUR, THANA - DANAPUR, THANA NO - 22, KHATA NO - 140, THANA CODE - 126, KHESRA SURVEY PLOT NO - 816, TAUZI NO - 5523. THE DEVLOPERS NAME IS MUNDESHWARI MULTICON AND THE NAME OF THE MANAGING DIRECTOR IS SRI SAMRENDRA SINGH.

SCALE.
1 : 100

NORTH.

SIGNATURE OF ARCHITECT

SIGNATURE OF OWNER

SIGNATURE OF ENGINEER

MUNDESHWARI MULTICON (P) LTD.
Managing Director
SIGNATURE OF DEVLOPER

अधीक्षण निरीक्षक-सह-उप महासमादेष्टा
गृह रक्षा वाहिनी एवं अग्नि शमन सेवा
बिहार, पटना ।