

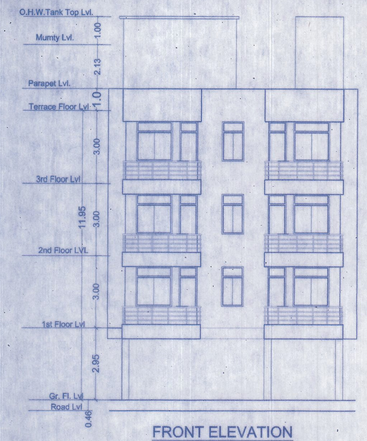



FRONT ELEVATION
(BLOCK-B)

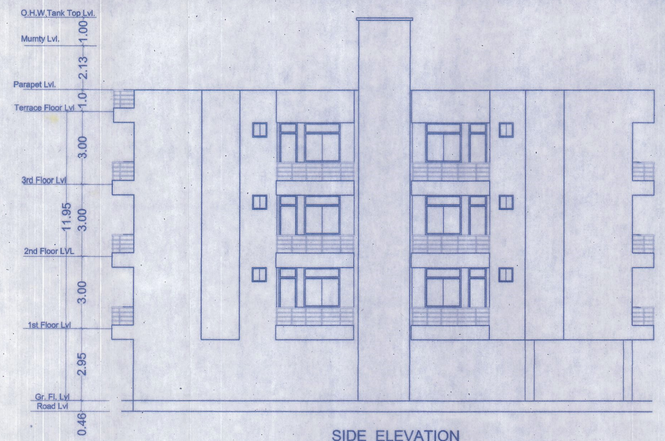

SIDE ELEVATION
(BLOCK-B)

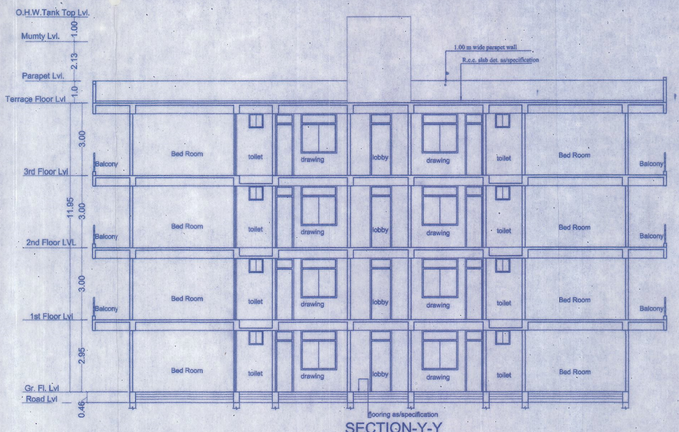

SECTION-Y-Y
(BLOCK-B)

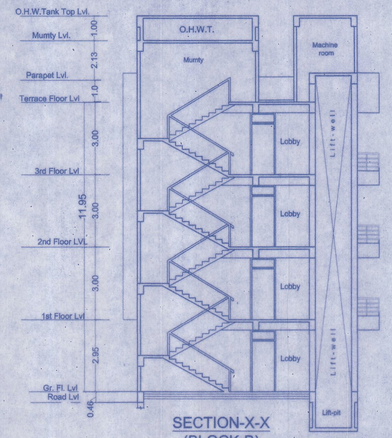

SECTION-X-X
(BLOCK-B)

SPECIFICATION:-

04/04

01) FOUNDATION :- R.C.C. PILE FOUNDATION AS/STRUCTURAL DESIGN.
02) SUPER STRUCTURE :- R.C.C. FRAMED STRUCTURE AS/STRUCTURAL DESIGN.
03) BRICKWORK :- 250 TH. & 125 TH 1st CLASS BRICKWORK IN C.M. 1:6 &1:5 AS/DESIGN.
04) FLOORING :- MOSAIC CAST-IN-SITU FLOORING IN GREY CEMENT IN ALL AREA.
05) WALL FINISH :-
 (i) INTERNAL - ALL INTERNAL SURFACE SHALL BE PAINTED WITH CEMENT PRIMER OVER FLOAT FINISH OF P.O.P. SURFACE.
 (ii) EXTERNAL - ALL EXTERNAL SURFACE SHALL BE PAINTED WITH TEXTURE PAINT OVER A SURFACE OF EXTERIOR GRADE PRIMER.
06) DOOR :-
 (i) FRAME - 65X100 TH. SAL WOOD DOOR FRAME.
 (ii) SHUTTER-35MM TH. SOLID CORE FLUSH DOOR OF I.S.I. MARK AS/DESIGN
07) WINDOW:-
 (i) FRAME - 65X100 TH. SAL WOOD/ALUMINIUM WINDOW FRAME.
 (ii) SHUTTER- FULLY GLAZED HARD WOOD/ ALUMINIUM WINDOW SHUTTER AS/DESIGN.
08) TOILETS :-
 (i) FLOORING - CERAMIC TILES FLOORING .
 (ii) WALLS - CERAMIC TILES DADO UPTO 1500HT.
 (iii) SANITARYWARE - WHITE GLAZED VITEROUS SANITARYWARE OF I.S.I MARK.
 (iv) FITTING - CHROMIUM PLATED C.P.FITTINGS OF I.S.I MARK.
09) ELECTRICAL :-
 (i) ALL INTERNAL WIRING IN CONCEALED CONDUITS WITH COPPER CONDUCTOR.
 (ii) ALL ELECTRICAL MODULAR SWITCHES OF I.S.I MARK.
 (iii) ADEQUATE LIGHTING/POWER POINT SOCKETS AS/ DESIGN & DRAWING.
10) WATER SUPPLY :- ROUND THE CLOCK WATER SUPPLY BY MEANS OF OWN BORING & OVERHEAD TANK.

PLOT DETAIL :-


PROPOSED RESIDENTIAL BUILDING OF LAND TO HOME INFRA DEVELOPERS PVT.LTD .
DIRECTOR - SRI.SANDEEP CHANCHAL, S/O- SRI.VISHWA DEO PRASAD SINGH , ON - S. PLOT NO.-829,823,830, KHATA NO.-74,31,31, THANA NO. -36 , TAUZI NO.- 5241, MAUZA-MUSTAFAPUR,THANA-DANAPUR, DIST.-PATNA.

SCALE.	NORTH.
1 : 100	


ER. PRATIK KR. KARN
STRUCTURAL ENGINEER
Reg. No.-07/STR.E/2015/NPDN
NAGAR PARISHAD DANAPUR NIZAMAT
PANELLED STRUCT. ENGINEER.

SIGNATURE OF OWNER / DEVELOPER


Ar. UMASHANKAR KUMAR
Regd. Architect-CA/2011/40053
COA No.-29/Arch/2015/BRDN
NAGAR PARISHAD DANAPUR
SIGN. OF PANELED ARCHITECT.

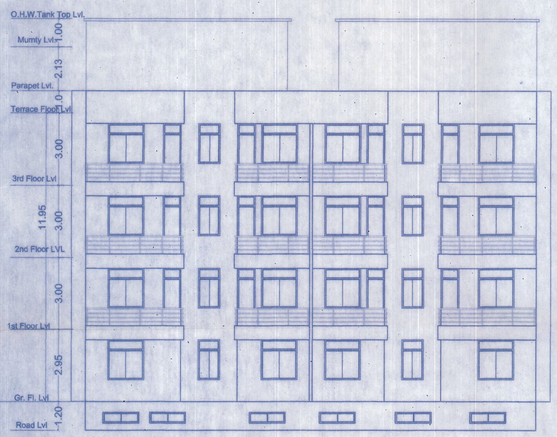

FRONT ELEVATION
BLOCK- A

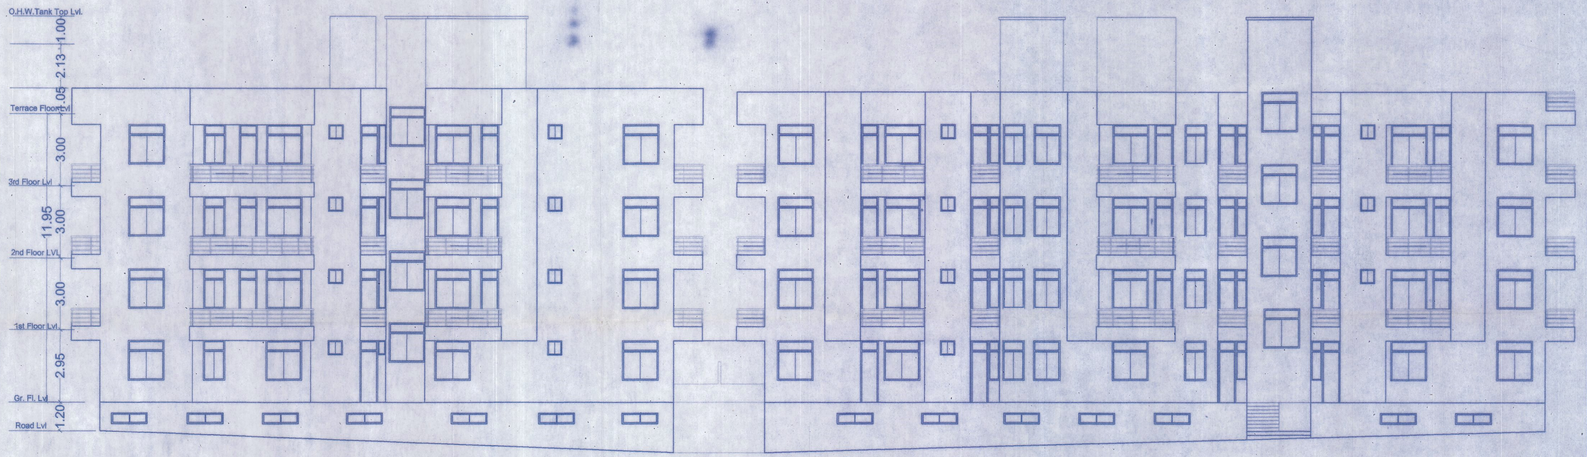

SIDE ELEVATION
BLOCK-A

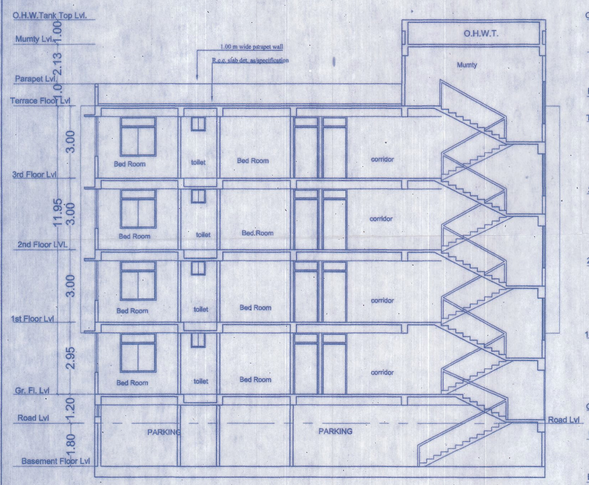

SECTION-X-X
BLOCK- A



SECTION-Y-Y
BLOCK- A

Building Plan No.....06/18/19

निम्नांकित शर्तों के साथ तकनीकी पदा./अभियन्ता की अनुशंसा के आधार पर भवन मानचित्र की स्वीकृति दी जाती है।

सरकारी या किसी दूसरे के जमीन का अतिक्रमण नहीं करना होगा तथा पथ/ एवं सड़क के लिए निर्धा. भवन उपविधि 2014 के अनुसार अपनी जमीन छोड़ना होगा। भवन भू-कम्परोधी बनाना होगा तथा अपने परिसर में वर्षा जल निकासी हेतु अपने राज्य में गठित भू-सम्पदा प्राधिकरण से नामां. करना होगा। इस परियोजना का निबंधन अनिवार्य होगा।


बिहार भू-सम्पदा (विनियमन और विकास) रेरामार्फत्ती 2017 (RERA) की शर्तों के अधीन

बरसाती पानी के लिए भूतल पर व्यवस्था करना होगा। भवन भू-खण्ड विवादित रहने की स्थिति में भवन मानचित्र रद्द समझा जायेगा एवं उत्पादन खड़े किये गये बनावट अवैध माना जायेगा। भवन मानचित्र की स्वीकृति केवल तीन वर्ष के लिए मान्य होगी। भवन में आवासित होने के पूर्व Completion Certificate/Occupancy Certificate लेना अनिवार्य होगा।


Nagar Parishad Danapur Nizamat

A. E.
Nagar Parishad Danapur Nizamat


नगर कार्यपालक पदाधिकारी
नगर परिषद, दानापुर निजामत

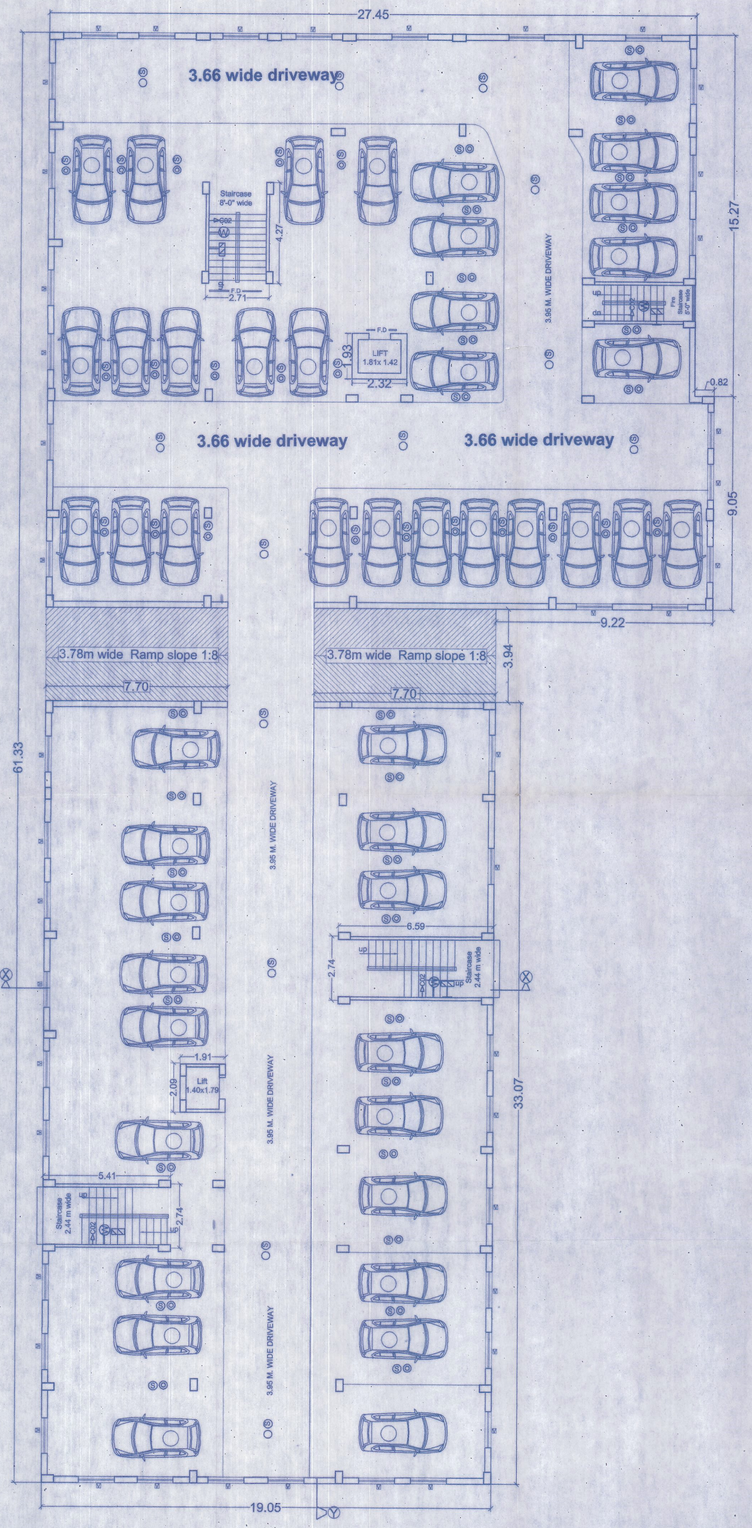

BASEMENT FLOOR PLAN (BLOCK - A)
SCALE 1:=100

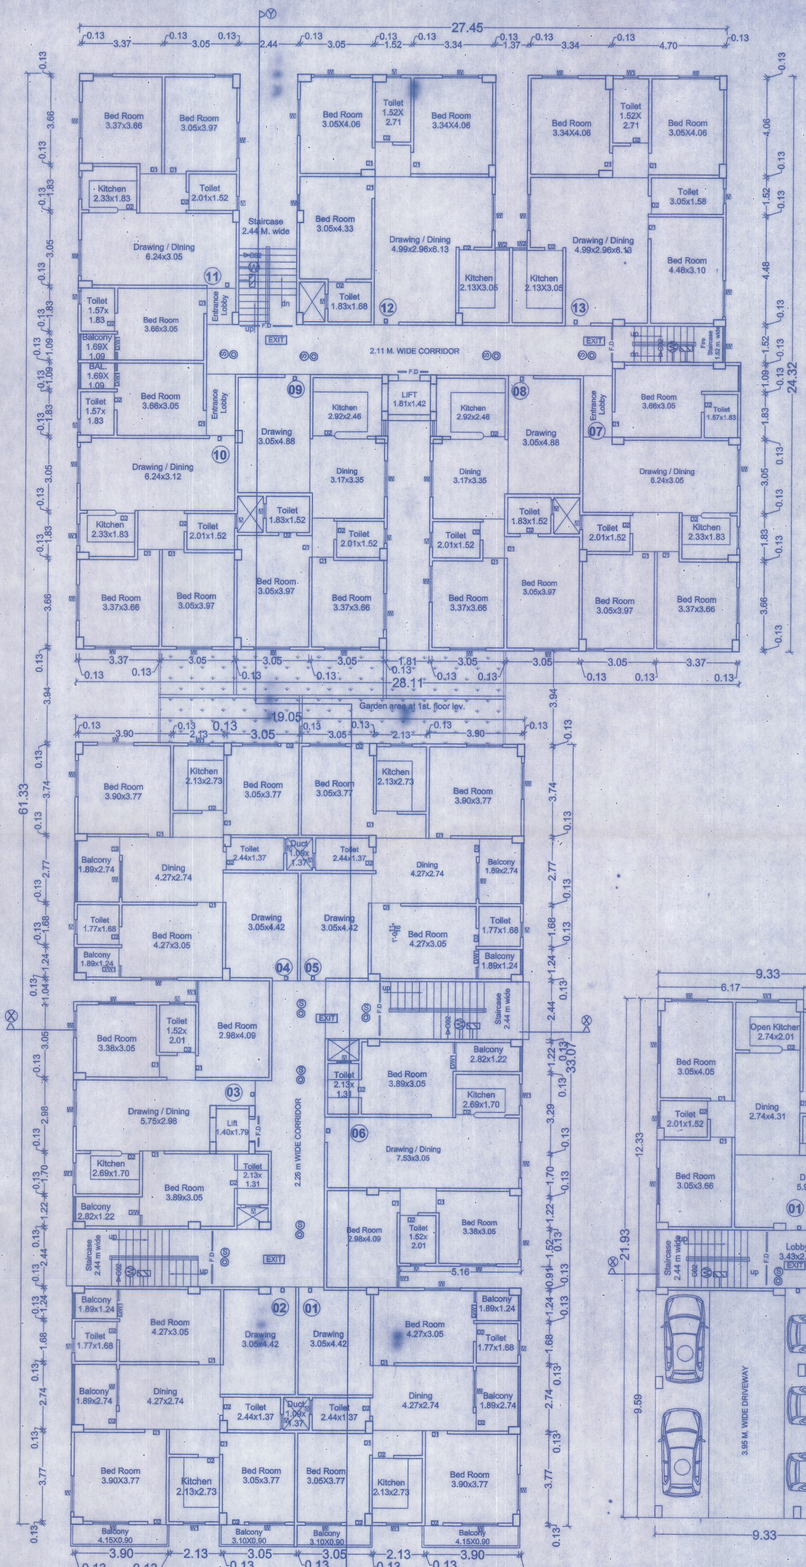


GROUND FLOOR PLAN
SCALE:1=100

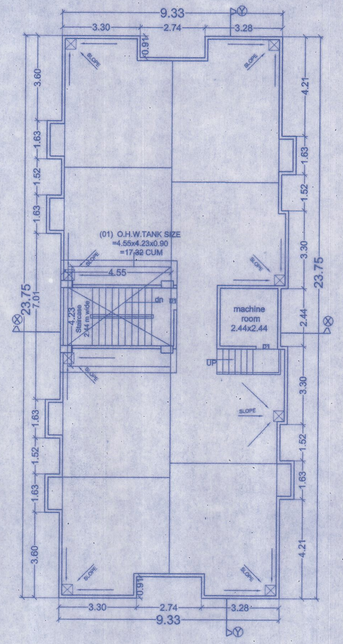

TERRACE FLOOR PLAN (BLOCK-B)
SCALE 1:100

GROUND FLOOR PLAN (BLOCK- B)
SCALE 1:100

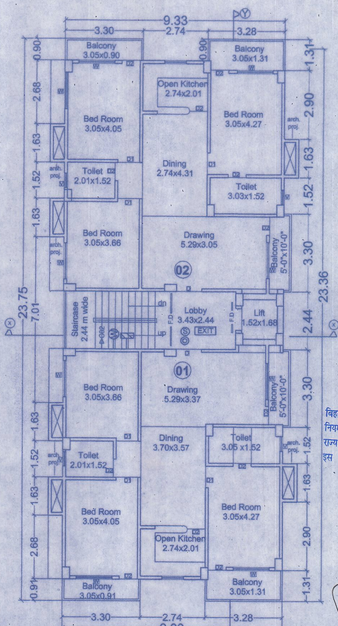

TYPICAL(1ST TO 3RD) FLOOR PLAN (BLOCK-B)
SCALE 1:100

SCHEDULE OF DOORS & WINDOWS					02/04
TYPE	WIDTH	HEIGHT	SILL	LINTEL	DESCRIPTION
D	1.07	2.13	0.0	2.13	Single Leaf Door
D1	0.99	2.13	0.0	2.13	Single Leaf Door
D2	0.91	2.13	0.0	2.13	Single Leaf Door
D3	0.76	2.13	0.0	2.13	Single Leaf Door
W	1.52	1.78	0.76	2.54	Glazed window
W1	1.37	1.78	0.76	2.54	Glazed window
W2	0.91	1.63	0.91	2.54	Glazed window
W3	1.22	1.78	0.76	2.54	Glazed window
DW	0.76x0.66	2.54x1.78	0.00x0.76	2.54	Door & window
SD	2.13	2.13	0.0	2.13	Sliding door
V	0.61	0.61	1.52	2.13	Ventilator

PLOT DETAIL :-

PROPOSED RESIDENTIAL BUILDING
OF LAND TO HOME INFRA
DEVELOPERS PVT.LTD .
DIRECTOR - SRI.SANDEEP CHANCHAL,
S/O- SRI.VISHWA DEO PRASAD SINGH ,
ON - S. PLOT NO.-829,823,830,
KHATA NO.-74,31,31,
THANA NO. -36 , TAUZI NO.- 5241,
MAUZA-MUSTAFAPUR,THANA-DANAPUR,
DIST.-PATNA.

SCALE	NORTH
1 : 100	

Pratik Kr. Karn
ER. PRATIK KR. KARN
STRUCTURAL ENGINEER
Regd. No.-07/STR.E/2015/NPDN
NAGAR PARISHAD DANAPUR NIZAMAT
PANEL OF EMPANELLED STRUCT. ENGINEER

SIGNATURE OF OWNER / DEVELOPER

Ar. UMASHANKAR KUMAR
Regd. Architect-CA/2011/54003
Emp. No -29/Arch/2015/NPDN
NAGAR PARISHAD DANAPUR
SIGN. OF EMPANELED ARCHITECT


Building Plan No.....06/18-19

निम्नांकित शर्तों के साथ तकनीकी पक्ष... के आधार पर भवन मानचित्र की स्वीकृ... सरकारी या किसी दूसरे के जमी... करना होगा तथा इस अनुसार ... उपविधि 2014 के अनुसार ... होगा। भवन में कम्पोस्टी बना... भवन से सरकारी नाला एवं क... रूप से नाली निर्माण करना हो... बरसाती पानी नाली के लिए भू... पर छापर होगा। भवन भू-उपयोग निर्धारि... करना भवन मानचित्र एवम् खाद सम... खड़े किये गये बगलाद अंचेप... मानचित्र की स्वीकृति लेना र... होगी। भवन में अधिवास होने... Certificate/Occupancy अनिवार्य होगा।


बिहार भू-सम्पदा (विनियमन और विकास) नियमावली 2017 (RERA) की शर्तों के अधीन राज्य में गठित भू-सम्पदा प्राधिकरण से इस परियोजना का निबंधन अनिवार्य होगा।

Nagar Parishad Danapur Nizamat

Nagar Parishad Danapur Nizamat

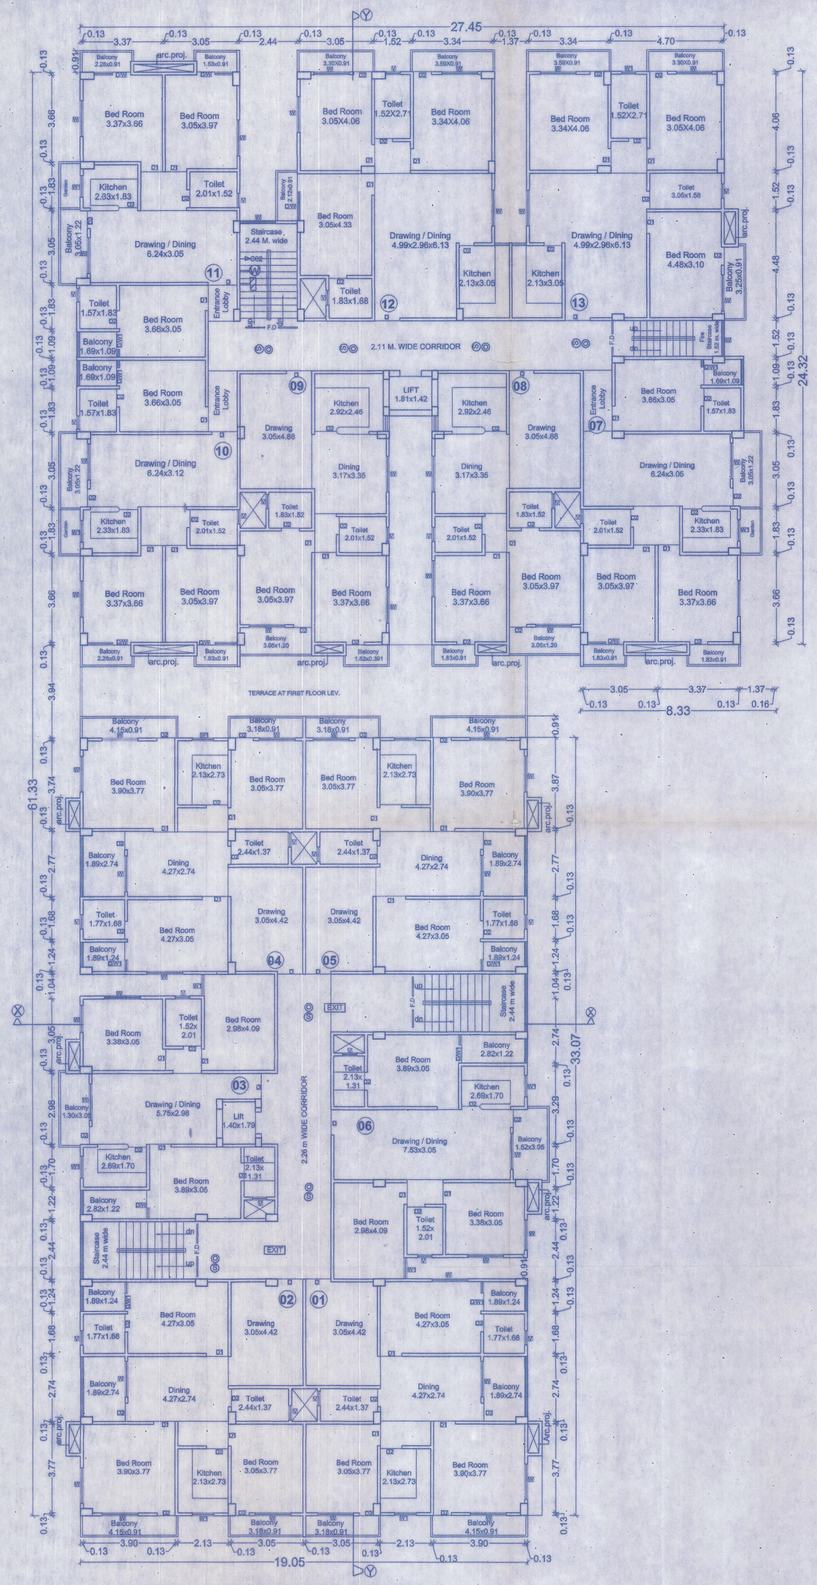

TYPICAL(1st. to 3rd.) FLOOR PLAN (BLOCK - A)
SCALE 1:=100

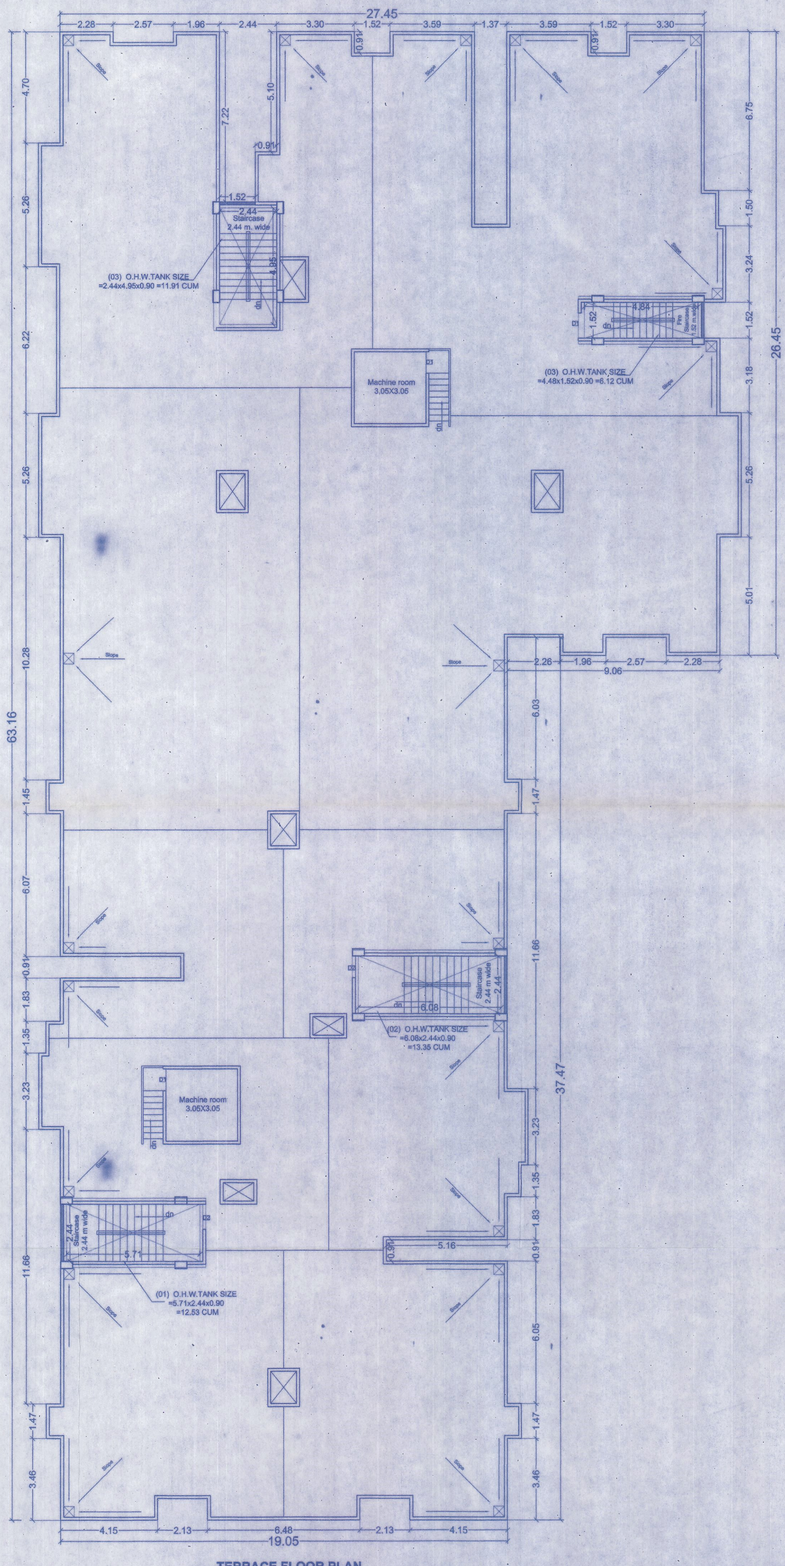

TERRACE FLOOR PLAN
Scale - 1:100

SCHEDULE OF DOORS & WINDOWS

03/04

TYPE	WIDTH	HEIGHT	SILL	LINTEL	DESCRIPTION
	M	M			
D	1.07	2.13	0.0	2.13	Single Leaf Door
D1	0.99	2.13	0.0	2.13	Single Leaf Door
D2	0.91	2.13	0.0	2.13	Single Leaf Door
D3	0.76	2.13	0.0	2.13	Single Leaf Door
W	1.52	1.78	0.76	2.54	Glazed window
W1	1.37	1.78	0.76	2.54	Glazed window
W2	0.91	1.63	0.91	2.54	Glazed window
W3	1.22	1.78	0.76	2.54	Glazed window
DW	0.76x0.66	2.54x1.76	0.00x0.76	2.54	Door & window
SD	2.13	2.13	0.0	2.13	Sliding door
V	0.61	0.61	1.52	2.13	Ventilator

PLOT DETAIL :-

PROPOSED RESIDENTIAL BUILDING
OF LAND TO HOME INFRA
DEVELOPERS PVT.LTD .
DIRECTOR - SRI.SANDEEP CHANCHAL,
S/O- SRI.VISHWA DEO PRASAD SINGH ,
ON - S. PLOT NO.-829,823,830,
KHATA NO.-74,31,31,
THANA NO. -36 , TAUZI NO.- 5241,
MAUZA-MUSTAFAPUR,THANA-DANAPUR,
DIST.-PATNA.

SCALE
1 : 100

NORTH.

Pratik Kr. Karn
ER. PRATIK KR. KARN.
STRUCTURAL ENGINEER.
Regn. No-07/STR.E/2015/NPD.N
NAGAR PARISHAD DANAPUR NIZAMAT
EMPANELLED
STRUCT. ENGINEER.

SIGNATURE OF
OWNER / DEVELOPER

Ar. UMASHANKAR KUMAR
Regn. Architect-CA/2011/30023
Regn. No -29/Arch/2015/NPDN.
NAGAR PARISHAD DANAPUR.
SIGN. OF EMPANELED
ARCHITECT.

Building Plan No.....06/18-19

निम्नांकित शर्तों के साथ तकनीकी पहलू / अभिलेख [illegible] के आधार पर भवन मानचित्र की स्वीकृति दी जाती है

सरकारी या किसी दूसरे के जमीन का [illegible] करना होगा तथा पथ एवं सड़क के [illegible] उपविधि 2014 के अनुसार अपनी [illegible] होगा। भवन भू-कम्परोधी [illegible] भवन से सरकारी नाला तक जल [illegible] खर्च [illegible] निर्माण कराना होगा।

बरसाती पानी नाली के लिए भूतल पर [illegible] होगा। भवन भू-खण्ड निर्धारित रहने की [illegible] भवन मानचित्र रेखा स्पष्ट समझा जा [illegible] खड़े किये गये, अन्यथा अवैध माना जायेगा [illegible] सुरक्षित की स्वीकृति केवल तीन वर्ष के [illegible] होगी। भवन में आवासित होने के पूर्व Completion Certificate/Occupancy Certificate [illegible] अनिवार्य होगा।


बिहार भू-सम्पदा (विनियमन और विकास) नियमावली 2017 (RERA) की शर्तों के अधीन राज्य में गठित भू-सम्पदा प्राधिकरण से इस परियोजना का निबंधन अनिवार्य होगा।

18.9.18
J.E.
Nagar Parishad Danapur Nizamat


21.9.18
J.E.
Nagar Parishad Danapur Nizamat

नगर पार्षद, दानापुर निजामत


27/9/18
30/9/18

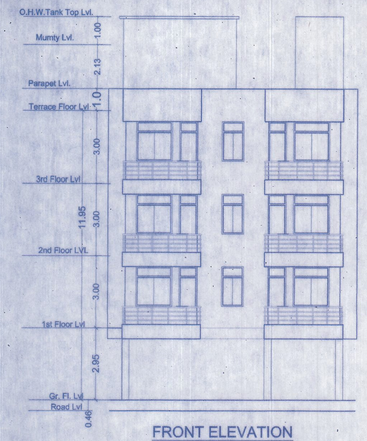


FRONT ELEVATION
(BLOCK-B)

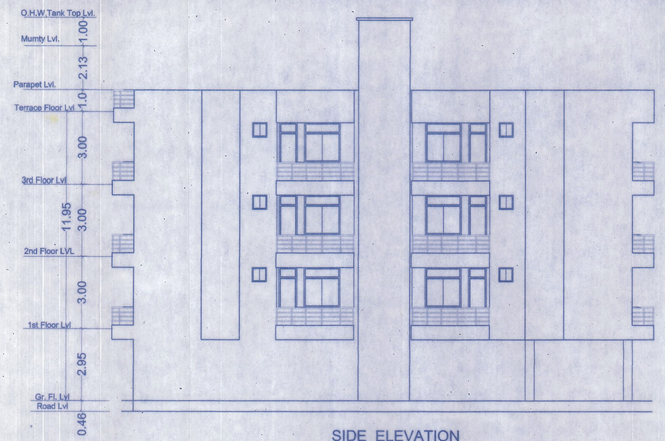

SIDE ELEVATION
(BLOCK-B)

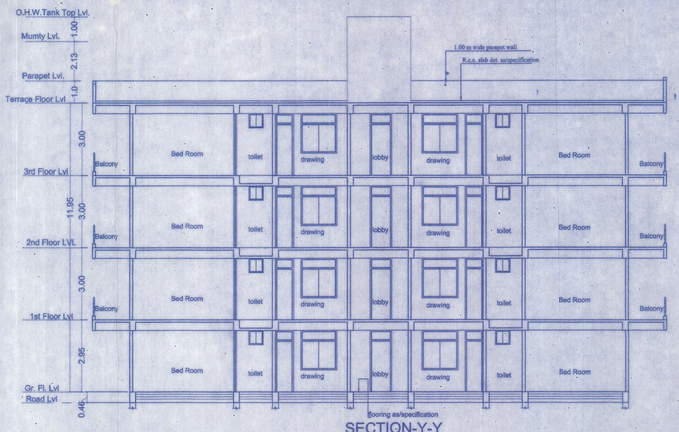

SECTION-Y-Y
(BLOCK-B)

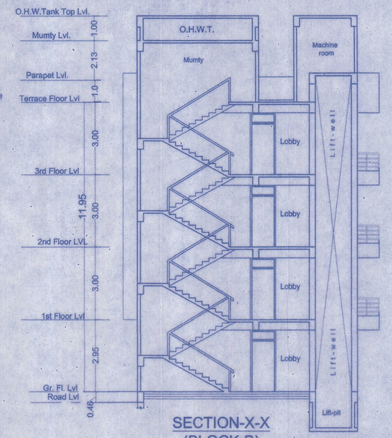

SECTION-X-X
(BLOCK-B)

SPECIFICATION:-

04/04

01) FOUNDATION :- R.C.C. PILE FOUNDATION AS/STRUCTURAL DESIGN.
02) SUPER STRUCTURE :- R.C.C. FRAMED STRUCTURE AS/STRUCTURAL DESIGN.
03) BRICKWORK :- 250 TH. & 125 TH 1st CLASS BRICKWORK IN C.M. 1:6 &1:5 AS/DESIGN.
04) FLOORING :- MOSAIC CAST-IN-SITU FLOORING IN GREY CEMENT IN ALL AREA.
05) WALL FINISH :-
 (i) INTERNAL - ALL INTERNAL SURFACE SHALL BE PAINTED WITH CEMENT PRIMER OVER FLOAT FINISH OF P.O.P. SURFACE.
 (ii) EXTERNAL - ALL EXTERNAL SURFACE SHALL BE PAINTED WITH TEXTURE PAINT OVER A SURFACE OF EXTERIOR GRADE PRIMER.
06) DOOR :-
 (i) FRAME - 65X100 TH. SAL WOOD DOOR FRAME.
 (ii) SHUTTER-35MM TH. SOLID CORE FLUSH DOOR OF I.S.I. MARK AS/DESIGN
07) WINDOW:-
 (i) FRAME - 65X100 TH. SAL WOOD/ALUMINIUM WINDOW FRAME.
 (ii) SHUTTER- FULLY GLAZED HARD WOOD/ ALUMINIUM WINDOW SHUTTER AS/DESIGN.
08) TOILETS :-
 (i) FLOORING - CERAMIC TILES FLOORING .
 (ii) WALLS - CERAMIC TILES DADO UPTO 1500HT.
 (iii) SANITARYWARE - WHITE GLAZED VITEROUS SANITARYWARE OF I.S.I MARK.
 (iv) FITTING - CHROMIUM PLATED C.P.FITTINGS OF I.S.I MARK.
09) ELECTRICAL :-
 (i) ALL INTERNAL WIRING IN CONCEALED CONDUITS WITH COPPER CONDUCTOR.
 (ii) ALL ELECTRICAL MODULAR SWITCHES OF I.S.I MARK.
 (iii) ADEQUATE LIGHTING/POWER POINT SOCKETS AS/ DESIGN & DRAWING.
10) WATER SUPPLY :- ROUND THE CLOCK WATER SUPPLY BY MEANS OF OWN BORING & OVERHEAD TANK.

PLOT DETAIL :-


PROPOSED RESIDENTIAL BUILDING OF LAND TO HOME INFRA DEVELOPERS PVT.LTD .
DIRECTOR - SRI.SANDEEP CHANCHAL, S/O- SRI.VISHWA DEO PRASAD SINGH , ON - S. PLOT NO.-829,823,830, KHATA NO.-74,31,31, THANA NO. -36 , TAUZI NO.- 5241, MAUZA-MUSTAFAPUR,THANA-DANAPUR, DIST.-PATNA.

SCALE.	NORTH.
1 : 100	


ER. PRATIK KR. KARN
STRUCTURAL ENGINEER
Reg. No.-07/STR.E/2015/NPDN
NAGAR PARISHAD DANAPUR NIZAMAT
PANELLED STRUCT. ENGINEER.

SIGNATURE OF OWNER / DEVELOPER


Ar. UMASHANKAR KUMAR
Regd. Architect-CA/2011/40053
COA No.-29/Arch/2015/BRDN
NAGAR PARISHAD DANAPUR
SIGN. OF PANELED ARCHITECT.

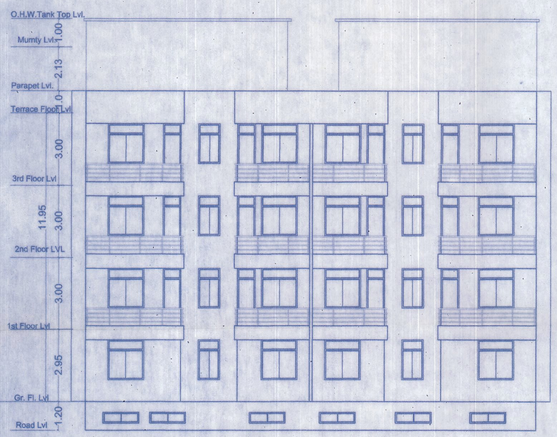

FRONT ELEVATION
BLOCK- A

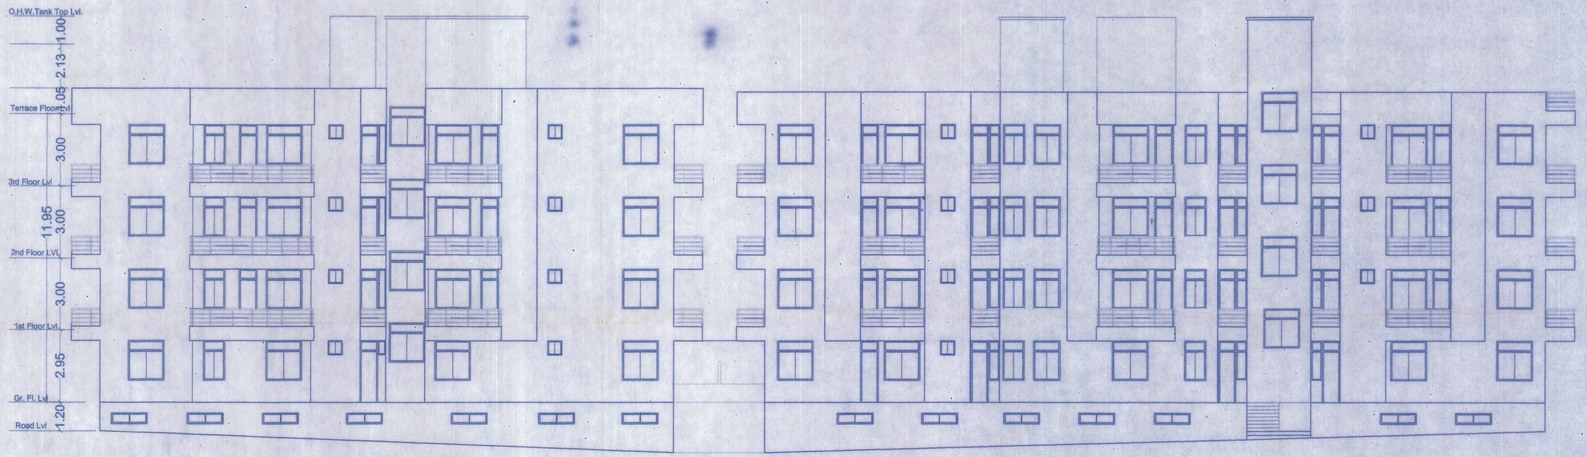

SIDE ELEVATION
BLOCK-A

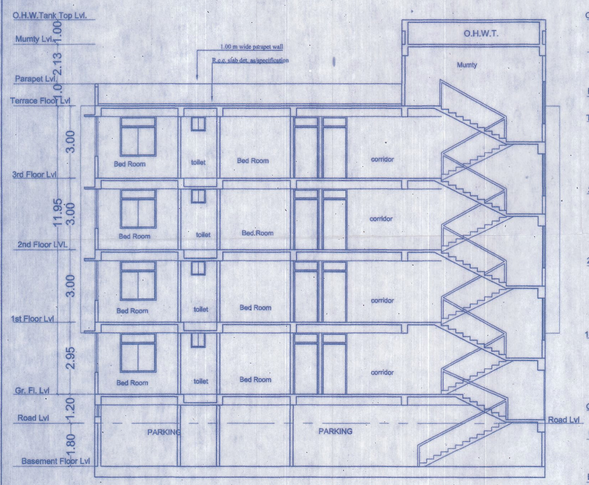

SECTION-X-X
BLOCK- A



SECTION-Y-Y
BLOCK- A

Building Plan No.....06/18/19

निम्नांकित शर्तों के साथ तकनीकी पदा./अभियन्ता की अनुशंसा के आधार पर भवन मानचित्र की स्वीकृति दी जाती है।

सरकारी या किसी दूसरे के जमीन का अतिक्रमण नहीं करना होगा तथा पथ/ एवं सड़क के लिए निर्धा. भवन उपविधि 2014 के अनुसार अपनी जमीन छोड़ना होगा। भवन भू-कम्परोधी बनाना होगा तथा अपने परिसर में वर्षा जल निकासी हेतु अपने राज्य में गठित भू-सम्पदा प्राधिकरण से नामां. करना होगा। इस परियोजना का निबंधन अनिवार्य होगा।

बिहार भू-सम्पदा (विनियमन और विकास) रेरामार्फत्ती 2017 (RERA) की शर्तों के अधीन

बरसाती पानी के लिए भूतल पर व्यवस्था करना होगा। भवन भू-खण्ड विवादित रहने की स्थिति में भवन मानचित्र रद्द समझा जायेगा एवं उत्पादन खड़े किये गये बनावट अवैध माना जायेगा। भवन मानचित्र की स्वीकृति केवल तीन वर्ष के लिए मान्य होगी। भवन में आवासित होने के पूर्व Completion Certificate/Occupancy Certificate लेना अनिवार्य होगा।

Nagar Parishad Danapur Nizamat

A. E.
Nagar Parishad Danapur Nizamat

नगर कार्यपालक पदाधिकारी
नगर परिषद, दानापुर निजामत