


PRODUCED BY AN AUTODESK EDUCATIONAL PRODUCT

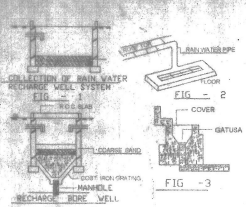


DETAILS OF WATER HARVESTING

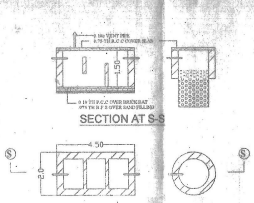


DETAIL OF SEPTIC TANK & SOAKPIT

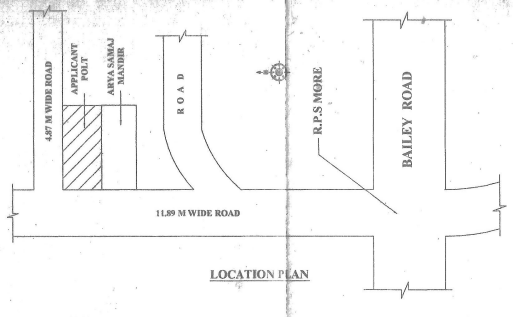


LOCATION PLAN

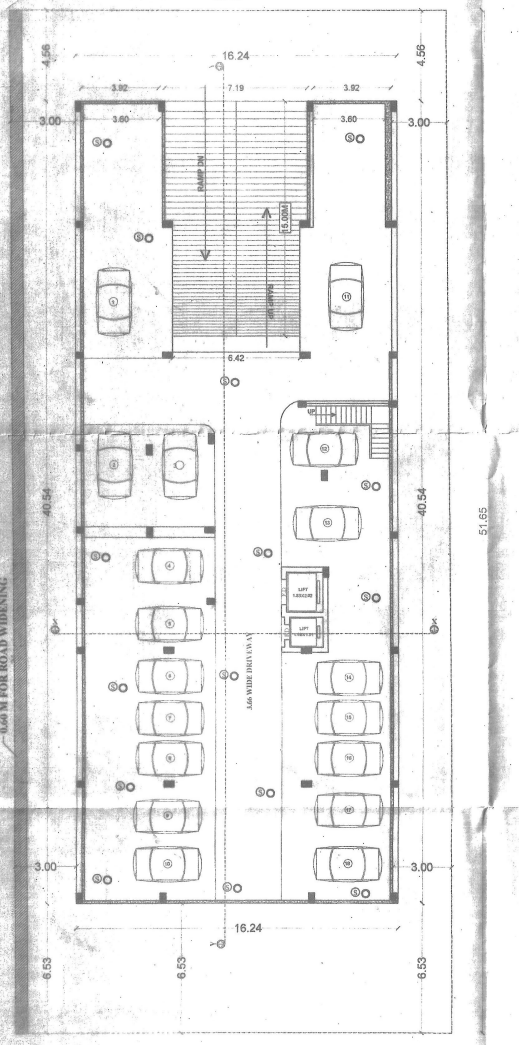


BASEMENT FLOOR PLAN
SCALE : 1:100

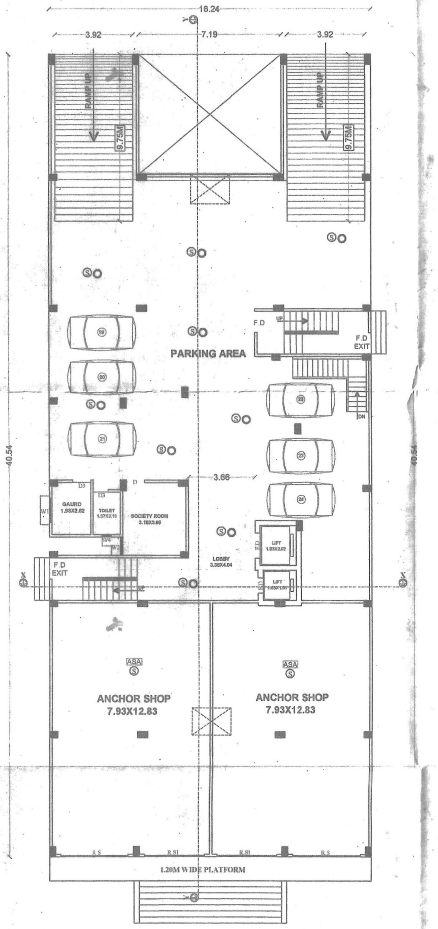

GROUND FLOOR PLAN
SCALE:-1:-100

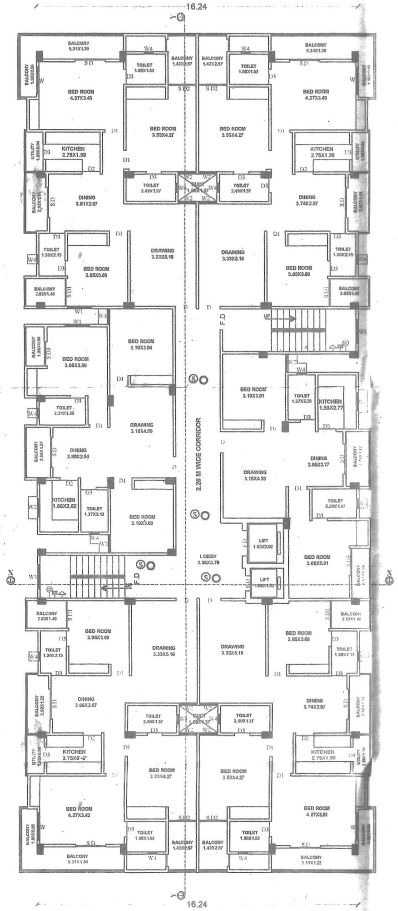

1ST,2ND, 3RD & 4TH FLOOR PLAN
SCALE:-1:-100

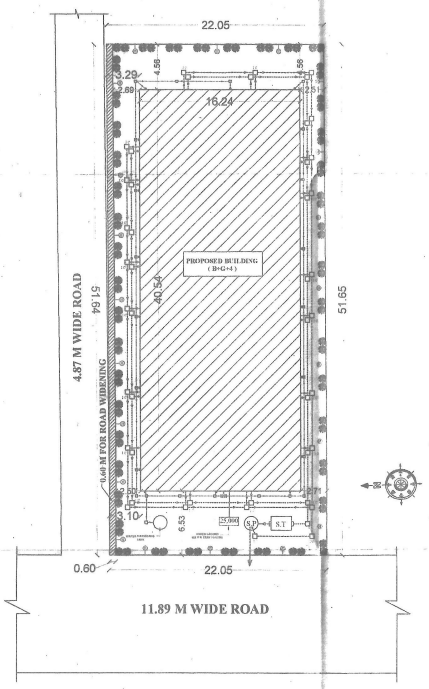

SITE PLAN
SCALE:-1:-100

PARKING CALCULATION

TOTAL B/U AREA = 2768.11 SQM.
-25% = -692.027 SQM. (REQ.)

COVERED PARKING AREA
BASEMENT FLOOR= 623.05 SQM
GROUND FLOOR = 99.027 SQM
TOTAL PARKING AREA = 623.05 + 99.02 = 722.07 SQM.

WATER TANK CALCULATION

TOTAL NO. OF FLAT = 24
ONE FLAT 5 PERSON
TOTAL NO. OF PERSON = 24 X 5= 120
ONE PERSON REQU. WATER = 135 LTR./DAY
TOTAL REQU. WATER =120 X 135 =16200 LTR./DAY
TOTAL REQU. WATER = 16200 LTR./DAY=16.2 CUM.
SIZE OF WATER TANK - 2.4X4.00X1.50 =14.4 CUM.

SEPTIC TANK CALCULATION

TOTAL NO. OF FLAT = 24
ONE FLAT 5 PERSON -24 X 5 120

TOTAL NO OF PERSON 120 NOS.
ONE PERSON REQU. AREA 0.08CU.M. DAY
TOTAL REQU. AREA 120 X 0.085 = 10.20 CUM./DAY
PROVIDE AREA OF SEPTIC TANK 3.50(L)X03.50
7.875 CUM.

FIRE LEGEND

SL.NO.	SL.NO.	
1.	FD	FIRE RESISTANCE EXT. DOOR OF 1/2 HR. FIRE RATING
2.		HYDR ANT.
3.		HOSE REAL
4.		4.5 KG CO2 DCP BOX/2
5.	EXIT	EXIT SIGN ILLUMINATED
6.		MEANS OF ESCAPE
7.	25,000	UNDER GROUND WATER STATIC TANK OF 25,000 LTR. CAP.
8.	10,000	OVER HEAD WATER STATIC TANK OF 10,000 LTR. CAP.
9.		MANUAL CALL ALARM POINT
10.		EMARGENCY LIGHT
11.	ASA	AREA COVERAGE BY SMOKE DETECTORS 13.93X1.81
12.	S	SPRINKLERS

SPECIFICATION

1. R.C.C UNDER REMMED PILE FOUNDATION AS PER DETAIL GIVEN IN THIS DRAWING
2. 1ST CLASS BRICK WORK IN CEMENT MORTER(1:6) IN SUPER STRUCTURE.
3. HEIGHT OF PLINTH FLOOR AREA SHOWN IN SECTION.
4. 0.01 P.S. FLOORING OVER 0.75 CRY. REMMED BRK. OVER FLAT BRICK SOLING OVER LOCAL SAND FILLING
5. 0.050 TH P.C.C. OVER ALL AROUND THE BUILDING.
6. 0.110 TH DAMP COURSE OVER 0.100TH R.C.C. SLAB.
7. 0.15 TH R.C.C. BAND AT DOORS & WINDOWS OPENINGS.
8. 0.12 CEMENT PLASTER ON BOTH SIDE OF WALL.
9. WHITE & COLOUR WASH AS PER CHOICE

SCHEDULE OF DOORS & WINDOWS

SL. NO	TYPE	WIDTH	SILL	HEIGHT
1.	F.D	1.00	0.00	2.13
2.	R.S	3.41	0.00	2.59
3.	R.S1	3.02	0.00	2.59
4	D	1.07	0.00	2.13
5	D1	0.90	0.00	2.13
6.	D2	0.83	0.91	2.13
7.	D3	0.46	0.91	2.13
8.	S.D	1.52	0.00	2.13
9.	S.D1	1.80	0.00	2.13
10	S.D2	1.42	0.00	2.13
11.	W	1.37	0.90	2.13
12.	W1	1.22	0.90	2.13
13.	W2	0.90	0.90	2.13
14.	W3	0.79	0.90	2.13
15.	W4	0.46	1.67	2.13

AREA STATEMENT

TOTAL PLOT AREA AS- DEED	1139.06 SQM
TOTAL PLOT AREA AS- SITE	1139.06 SQM
LEFT FOR ROAD WIDENING	31.00 SQM
NET PLOT AREA	1108.06 SQM
BASEMENT FLOOR B/U AREA	10.03 SQM
PARKING	623.05 SQM
GROUND FLOOR B/U AREA	255.28 SQM
PARKING	99.0277 SQM
FIRST FLOOR B/U AREA	625.70 SQM
2ND FLOOR B/U AREA	625.70 SQM
3RD FLOOR B/U AREA	625.70 SQM
4TH FLOOR B/U AREA	625.70 SQM
TOTAL B/U AREA	2768.11 SQM
F.A.R.....2.50	
PERMISSIBLE F.A.R-2.50	
BARSATI	20.00SQM.

WATER HARVESTING CALCULATION

100 SQM- 6 CUM REQUIRED
625.70/ 100 = 6.25X6 = 37.50

PROPOSED RESIDENTIAL BUILDING FOR M/S VINEET HOMES PVT. LTD. DIRECTOR- RAKESH CHANDRA MALHOTRA AT MAUZA - DANAPUR SAHZADPUR, SURVEY PLOT NO -1565, (P) KHATA NO - 501, TAUZI NO - 5407, THANA NO - 21, THANA - DANAPUR, DIST - PATNA

NORTH | SCALE: 1:100, 1:200 | SHEET NO.- 01/02

Er. Vijay Kumar
Structure Engineer
Lic-No-01/STRE/2015/NPDN
SIGN. OF STRUCTURE

Vineet Homes Pvt. Ltd.
Director
SIGN. OF OWNER

Shankar Ranjan
SHANKAR RANJAN M.
Reg No.-
NPDN. DANAPUR
SIGN. OF ARCHITECT

Building Plan No. 134/18-19

निम्नांकित शर्तों के साथ स्वीकृति पत्र / अंतिम रूप से अनुमोदन के आधार पर भवन मानचित्र की स्वीकृति दी जाती है।

सरकारी या किसी दूसरे की जमीन का अतिक्रमण नहीं करना होगा तथा [illegible] उपविधि 2014 के अनुसार आगे [illegible] होगा। भवन भू-[illegible] भवन से सरकारी [illegible] खर्च से [illegible]

बरसाती पानी नाली के लिए फुटपाथ पर व्यवस्था करना होगा। भवन भू-[illegible] भवन मानचित्र स्वीकृत होने की तिथि से खड़े किये गये [illegible] मानचित्र की स्वीकृति केवल तीन वर्ष के लिए मान्य होगी। भवन में आवासित होने के पूर्व Completion Certificate/Occupancy Certificate लेना अनिवार्य होगा।


09/03/19
J.E.
Nagar Parishad Danapur Nizamat

A.E.
Nagar Parishad Danapur Nizamat


नगर कार्यपालक पदाधिकारी
नगर परिषद, दानापुर निजामत

PRODUCED BY AN AUTODESK EDUCATIONAL PRODUCT


PRODUCED BY AN AUTODESK EDUCATIONAL PRODUCT

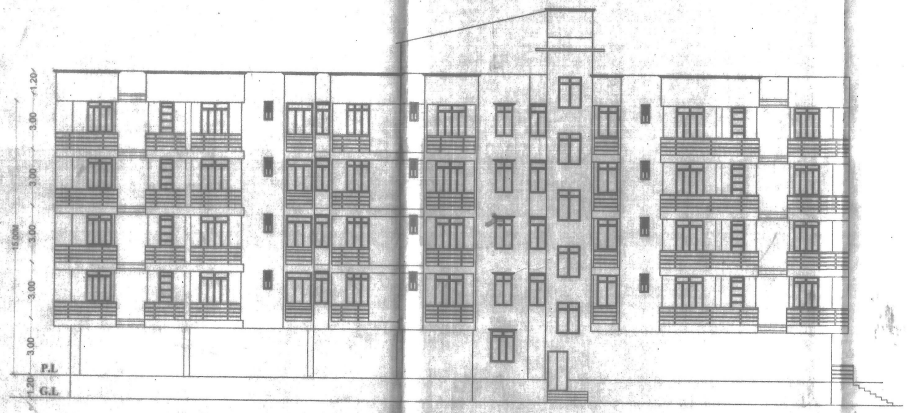

NORTH SIDE ELEVATION

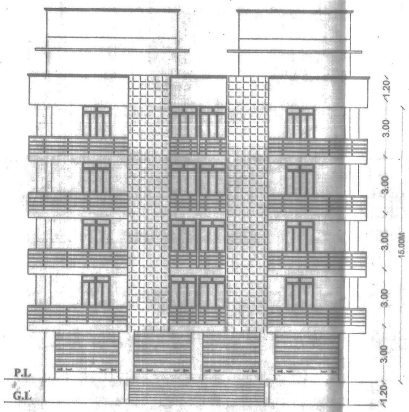


FRONT ELEVATION

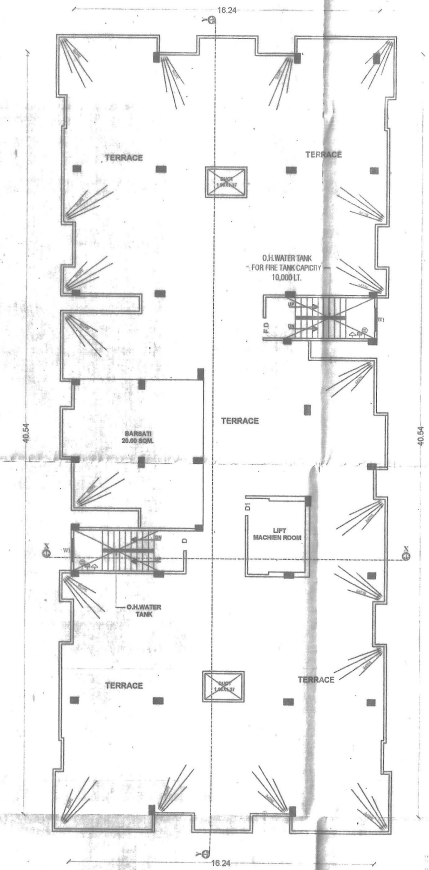


TERRACE FLOOR PLAN

SCALE -1:-100

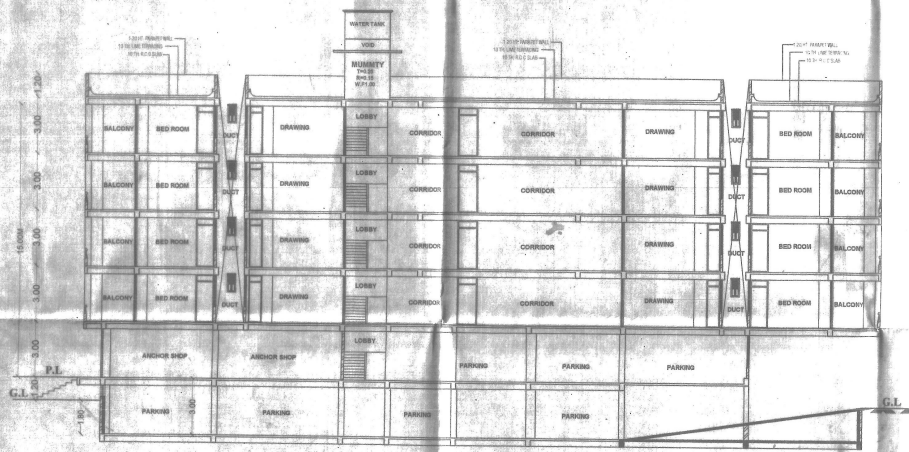

SECTION AT Y-Y

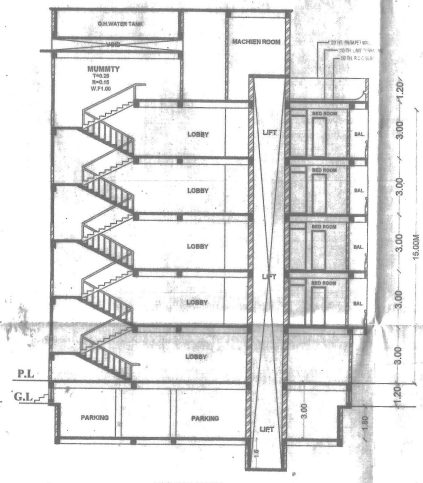

SECTION AT X-X

SPECIFICATION

1. R.C.C UNDER REAMMED PILE FOUNDATION AS PER DETAIL GIVEN IN THIS DRAWING.
2. 1ST CLASS BRICK WORK IN CEMENT MORTER (1:6) IN SUPER STRUCTURE.
3. HEIGHT OF PLINTH FLOOR AREA SHOWN IN SECTION.
4. 0.05 I.P.S. FLOORING OVER 0.75 DRY RENDERED BRICK OVER FLAT BRICK SOLING OVER LOCAL SAND FILLING.
5. 0.050 TH D.P.C. ON P.L. ALL ROUND THE BUILDING.
6. 0.110 TH LEAN CONCRETE OVER 0.100 THICK C.C. SLAB.
7. 0.15 TH R.C.C. BAND AT DOORS & WINDOWS OPENINGS.
8. 0.12 CEMENT PLASTER ON BOTH SIDE OF WALL.
9. WHITE & COLOUR WASH AS PER CHART.

PROPOSED RESIDENTIAL BUILDING FOR M/S VINEET HOMES PVT. LTD. DIRECTOR- RAKESH CHANDRA MALHOTRA AT MAUZA:- DANAPUR SAHZADPUR, SURVEY PLOT NO.-1565, (P) KHATA NO.- 501, TAUZI NO.- 5407, THANA NO.- 21, THANA:- DANAPUR, DIST.- PATNA.

NORTH | SCALE 1:100 1:200 | SHEET NO. 02/02

Er. Vijay Kumar
Structure Engineer
No-01/STRE/2015/NPDN
SIGN. OF STRUCTURE

Vineet Homes Pvt. Ltd.
Director

SHAILESH RAMAN, M.
Reg. No.-01/STRE/2015/NPDN
NPDN, DANAPUR

SIGN. OF OWNER | SIGN. OF ARCHITECT

Building Plan No...126/18-19.....

निम्नलिखित शर्तों के साथ स्वीकृति एवं अधिसूचना की सूचना के आधार पर भवन मानचित्र की स्वीकृती दी जाती ...

सरकारी या किसी दूसरे के जमीन का अवलम्बन ... करना होगा तथा पथ एवं नाबक के लिए निर्धारित ... प्रावधिधि 2014 के अनुसार अपनी पार्किंग ... होगा। भवन भू-काबटो ... बनाया होगा तथा ... भवन से सरकारी ... जल निकासी हेतु ... खर्च से नाली ...

बरसाती पानी नाली के लिए भूतल पर ... होगा। भवन भू-काबट ... भवन मानचित्र स्वीकृत ... खड़े किये गये बगैर ... मान्यता ... मानचित्र की स्वीकृति केवल तीन वर्ष की ... होगी। भवन में आवासित होने के पूर्व Completion Certificate/Occupancy Certificate ... अनिवार्य होगा।

29/03/19
J.E.
Nagar Parishad Danapur Nizamat

9.3.19
A.E.
Nagar Parishad Danapur Nizamat

नगर कार्यपालक अधिकारी
नगर परिषद, दानापुर निजामत