
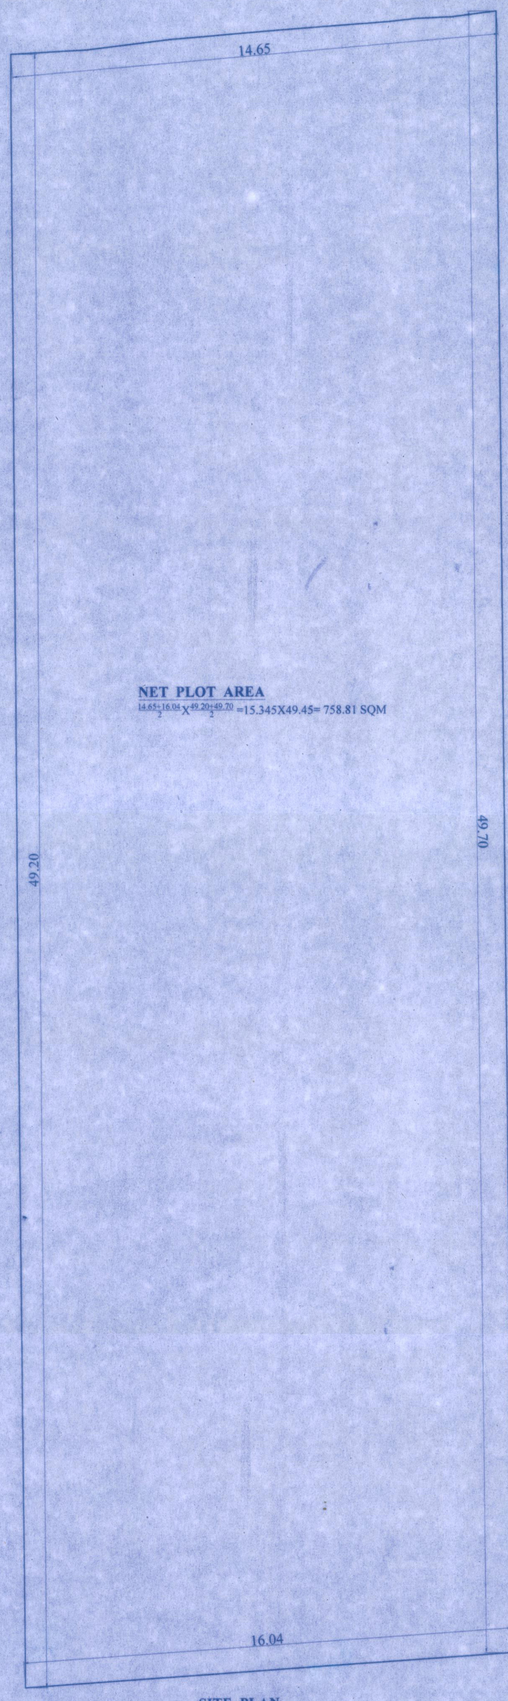


NET PLOT AREA

$\frac{14.65+16.04}{2} \times \frac{49.20+49.70}{2}$ =15.345X49.45= 758.81 SQM

SITE PLAN

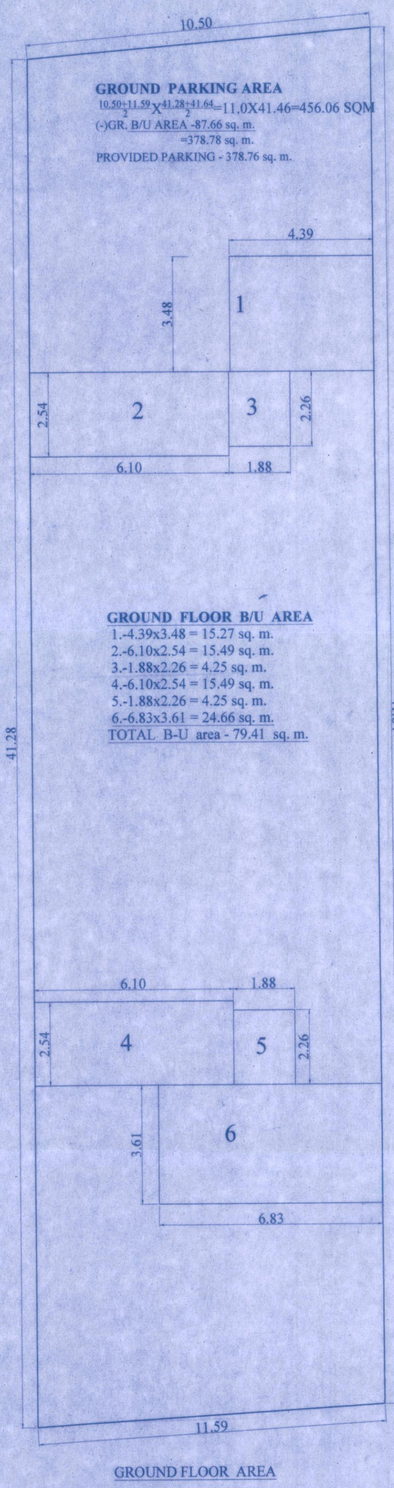

GROUND PARKING AREA

$\frac{10.50+11.59}{2} \times \frac{41.28+41.64}{2}$ =11.0X41.46=456.06 SQM

(-)GR. B/U AREA -87.66 sq. m.


=378.78 sq. m.

PROVIDED PARKING - 378.76 sq. m.

GROUND FLOOR B/U AREA

1.-4.39x3.48 = 15.27 sq. m.
2.-6.10x2.54 = 15.49 sq. m.
3.-1.88x2.26 = 4.25 sq. m.
4.-6.10x2.54 = 15.49 sq. m.
5.-1.88x2.26 = 4.25 sq. m.
6.-6.83x3.61 = 24.66 sq. m.
TOTAL B-U area - 79.41 sq. m.

GROUND FLOOR AREA

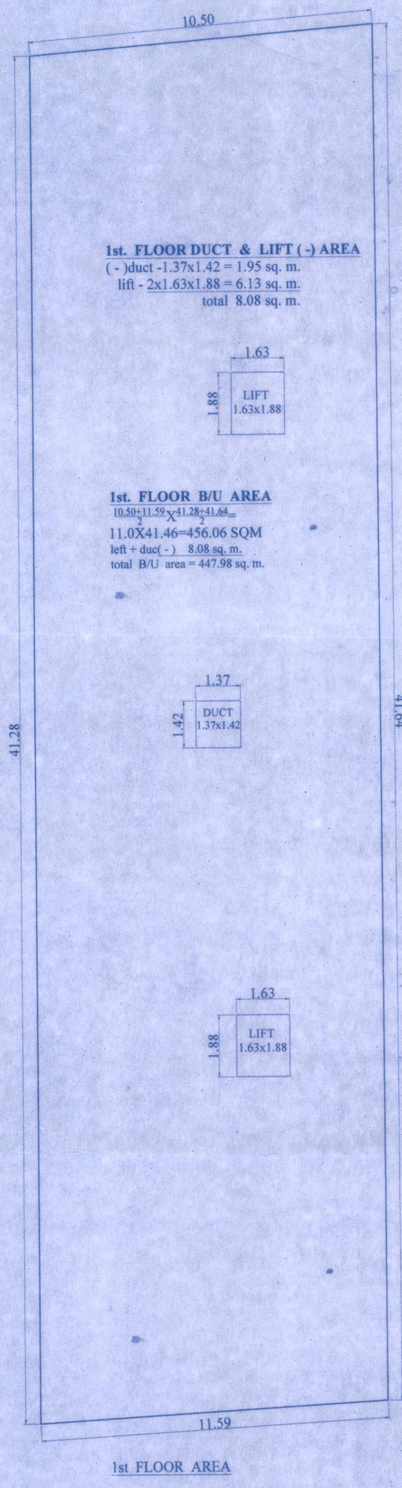

1st. FLOOR DUCT & LIFT (-) AREA


(-)duct -1.37x1.42 = 1.95 sq. m.
lift - 2x1.63x1.88 = 6.13 sq. m.
total 8.08 sq. m.

1st. FLOOR B/U AREA

$\frac{10.50+11.59}{2} \times \frac{41.28+41.64}{2}$

11.0X41.46=456.06 SQM
left + duc(-) 8.08 sq. m.
total B/U area = 447.98 sq. m.

1st FLOOR AREA

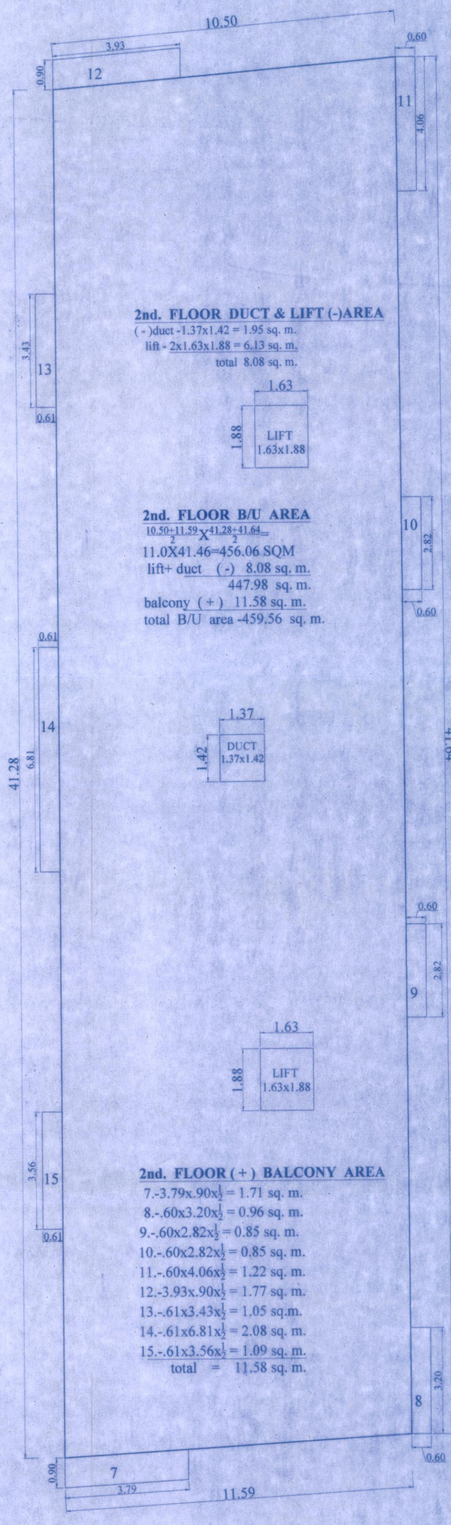

2nd. FLOOR DUCT & LIFT (-)AREA

(-)duct -1.37x1.42 = 1.95 sq. m.
lift - 2x1.63x1.88 = 6.13 sq. m.
total 8.08 sq. m.

2nd. FLOOR B/U AREA

$\frac{10.50+11.59}{2} \times \frac{41.28+41.64}{2}$

11.0X41.46=456.06 SQM
lift+ duct (-) 8.08 sq. m.
447.98 sq. m.
balcony (+) 11.58 sq. m.
total B/U area -459.56 sq. m.

2nd. FLOOR (+) BALCONY AREA

7.-3.79x.90x$\frac{1}{2}$ = 1.71 sq. m.
8.-.60x3.20x$\frac{1}{2}$ = 0.96 sq. m.
9.-.60x2.82x$\frac{1}{2}$ = 0.85 sq. m.
10.-.60x2.82x$\frac{1}{2}$ = 0.85 sq. m.
11.-.60x4.06x$\frac{1}{2}$ = 1.22 sq. m.
12.-3.93x.90x$\frac{1}{2}$ = 1.77 sq. m.
13.-.61x3.43x$\frac{1}{2}$ = 1.05 sq.m.
14.-.61x6.81x$\frac{1}{2}$ = 2.08 sq. m.
15.-.61x3.56x$\frac{1}{2}$ = 1.09 sq. m.
total = 11.58 sq. m.

2nd. & 3rd. FLOOR AREA

PROPOSED RESIDENTIAL BUILDING FOR
Smt. MADHURI BANKER ALIAS MADHURI DEVI BANKER
PLOT N0. - 591 (P), KHATA N0. - 301 ,THANA N0. - 7.
TAUZI N0. - 870 , WARD N0. - 34 ,
MAUZA - DHAKKANPURA , PARGANA - AZIMABAD.
MOHALLA- RAJVANSHI NAGAR, ROAD N0. - 1 (EXT.)
NAME OF DEVELOPER -:
SAAKAAR CONSTRUCTIONS Pvt. Ltd.
THROUGH ITS DIRECTOR **SUDIP KUMAR**

ALL DIMENSIONS ARE IN METER

SCALE	NORTH	SHEET NO:-
1 : 100		03

For Saakaar Constructions Pvt. Ltd.
Managing Director

SIGNATURE OF OWNERS

VISHNU KUMAR CHOUDHARY
ARCHITECT
REG. No. - AR/86/15, P. M. C. PATNA

SIGN. OF REGISTERED
ARCHITECT/ENGINEER/DRAFTSMAN

SHAILENDRA KUMAR
Structural Engineer
Empanelment No: SE/06/15
Patna Municipal Corporation

P/Dhakanpura/PRN/0483/16/[illegible]
07.2.17