

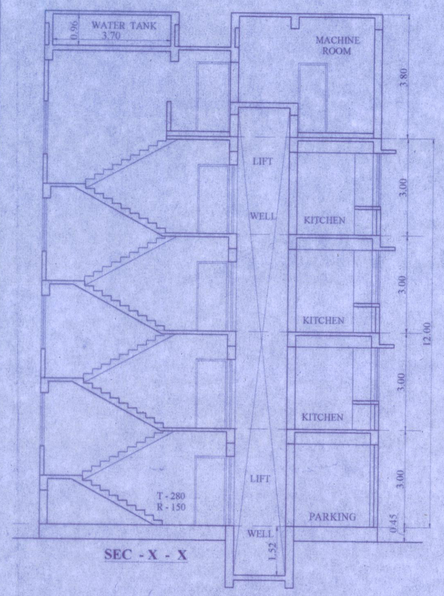



SEC - X - X

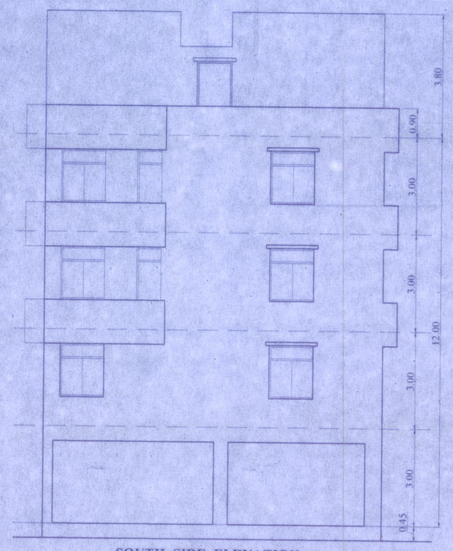


SOUTH SIDE ELEVATION

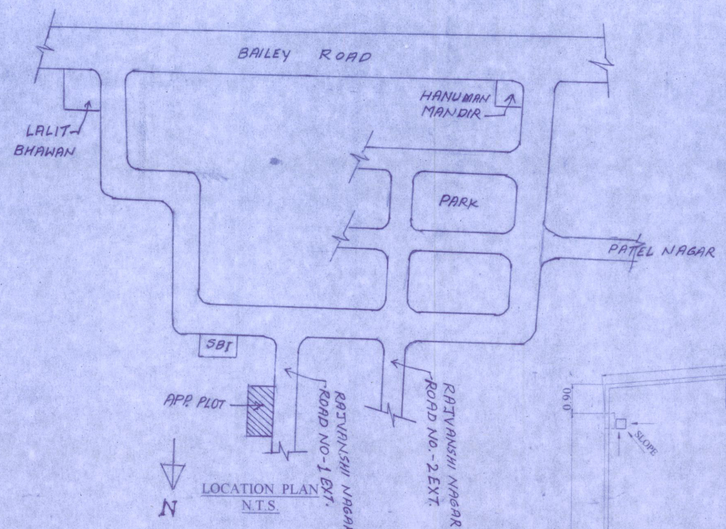


LOCATION PLAN
N.T.S.

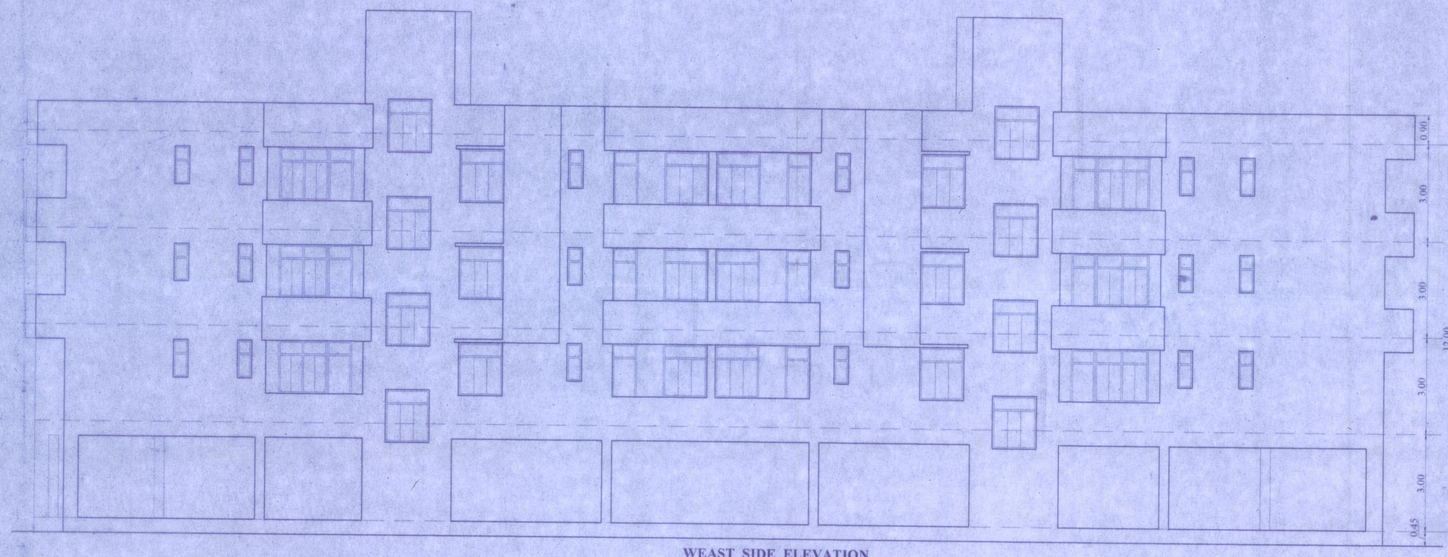

WEAST SIDE ELEVATION

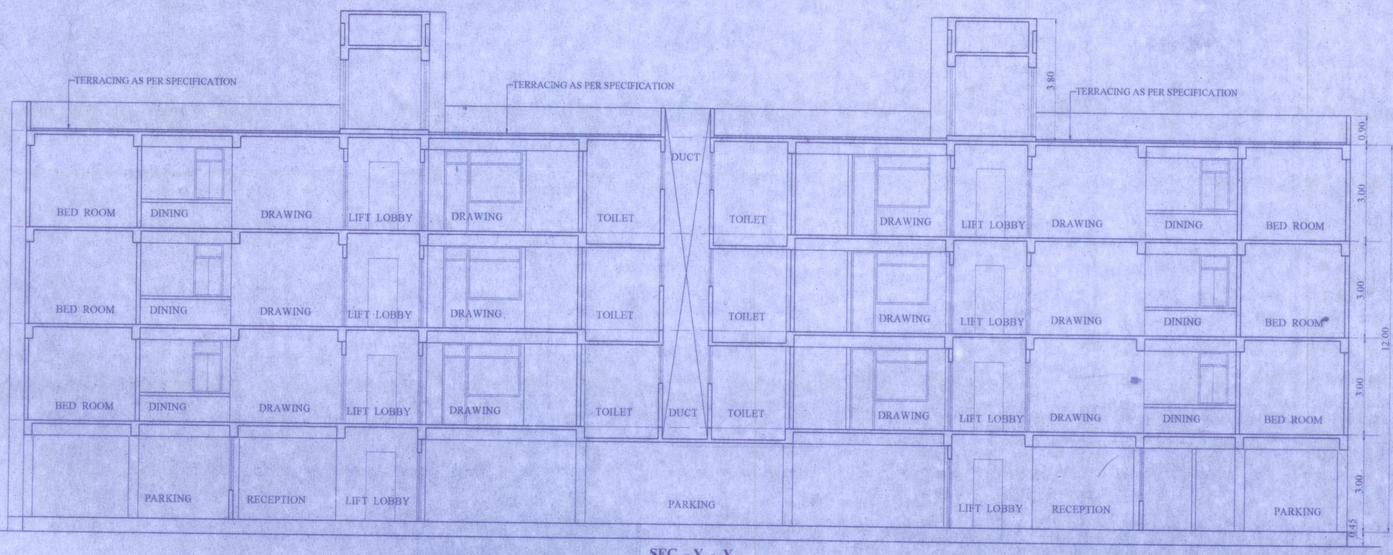

SEC - Y - Y

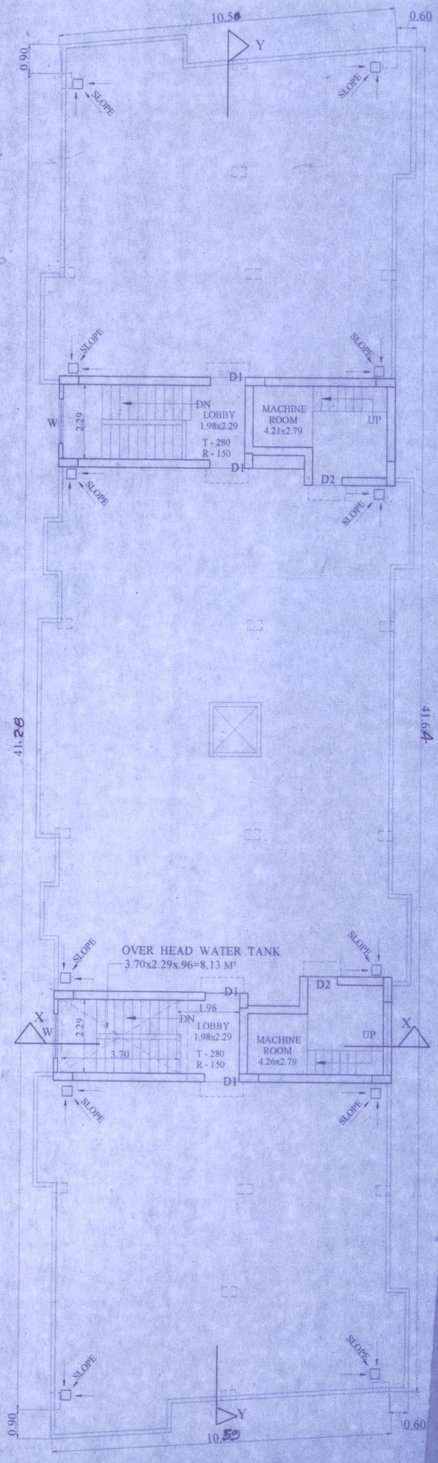

TERRACE FLOOR PLAN

SCHEDULE OF DOOR'S & WINDOW'S

S.NO.	TYPE	WIDTH	HEIGHT	SILL. LEV.	LIN. LEV.	DESCRIPTION
1.	DW	2440	2550/1650	900	2550	
2.	DW1	2290	2550/1650	900	2550	
3.	D	1220	2100	00	2100	FLUSH DOOR
4.	D1	1070	2100	00	2100	DO
5.	D2	990	2100	00	2100	DO
6.	D3	910	2100	00	2100	DO
7.	D4	760	2100	00	2100	DO
8.	W	1370	1650	900	2550	GLAZED WINDOW
9.	W1	910	1650	900	2550	DO
10.	W3	460	1200	1350	2550	DO

PROPOSED RESIDENTIAL BUILDING FOR
Smt. MADHURI BANKER ALIAS MADHURI DEVI BANKER
PLOT NO. - 591 (P), KHATA NO. - 301 ,THANA NO. - 7,
TAUZI NO. - 870 , WARD NO. - 34 ,
MAUZA - DHAKKANPURA , PARGANA - AZIMABAD
MOHALLA- RAJVANSHI NAGAR, ROAD NO. - 1 (EXT.)
NAME OF DEVELOPER -
SAAKAAR CONSTRUCTIONS Pvt. Ltd.
THROUGH ITS DIRECTOR **SUDIP KUMAR**

ALL DIMENSIONS ARE IN METER

SCALE	NORTH	SHEET NO.-
1 : 100		02

SIGNATURE OF OWNERS

AR/88/15

SIGN. OF REGISTERED ARCHITECT/ENGINEER/DRAFTSMAN

SHAILENDRA KUMAR
Structural Engineer
Empanelment No: SE/06/15
Patna Municipal Corporation

P.I. Dhakkanpura / PRM/03+3/666/15
07.12.15