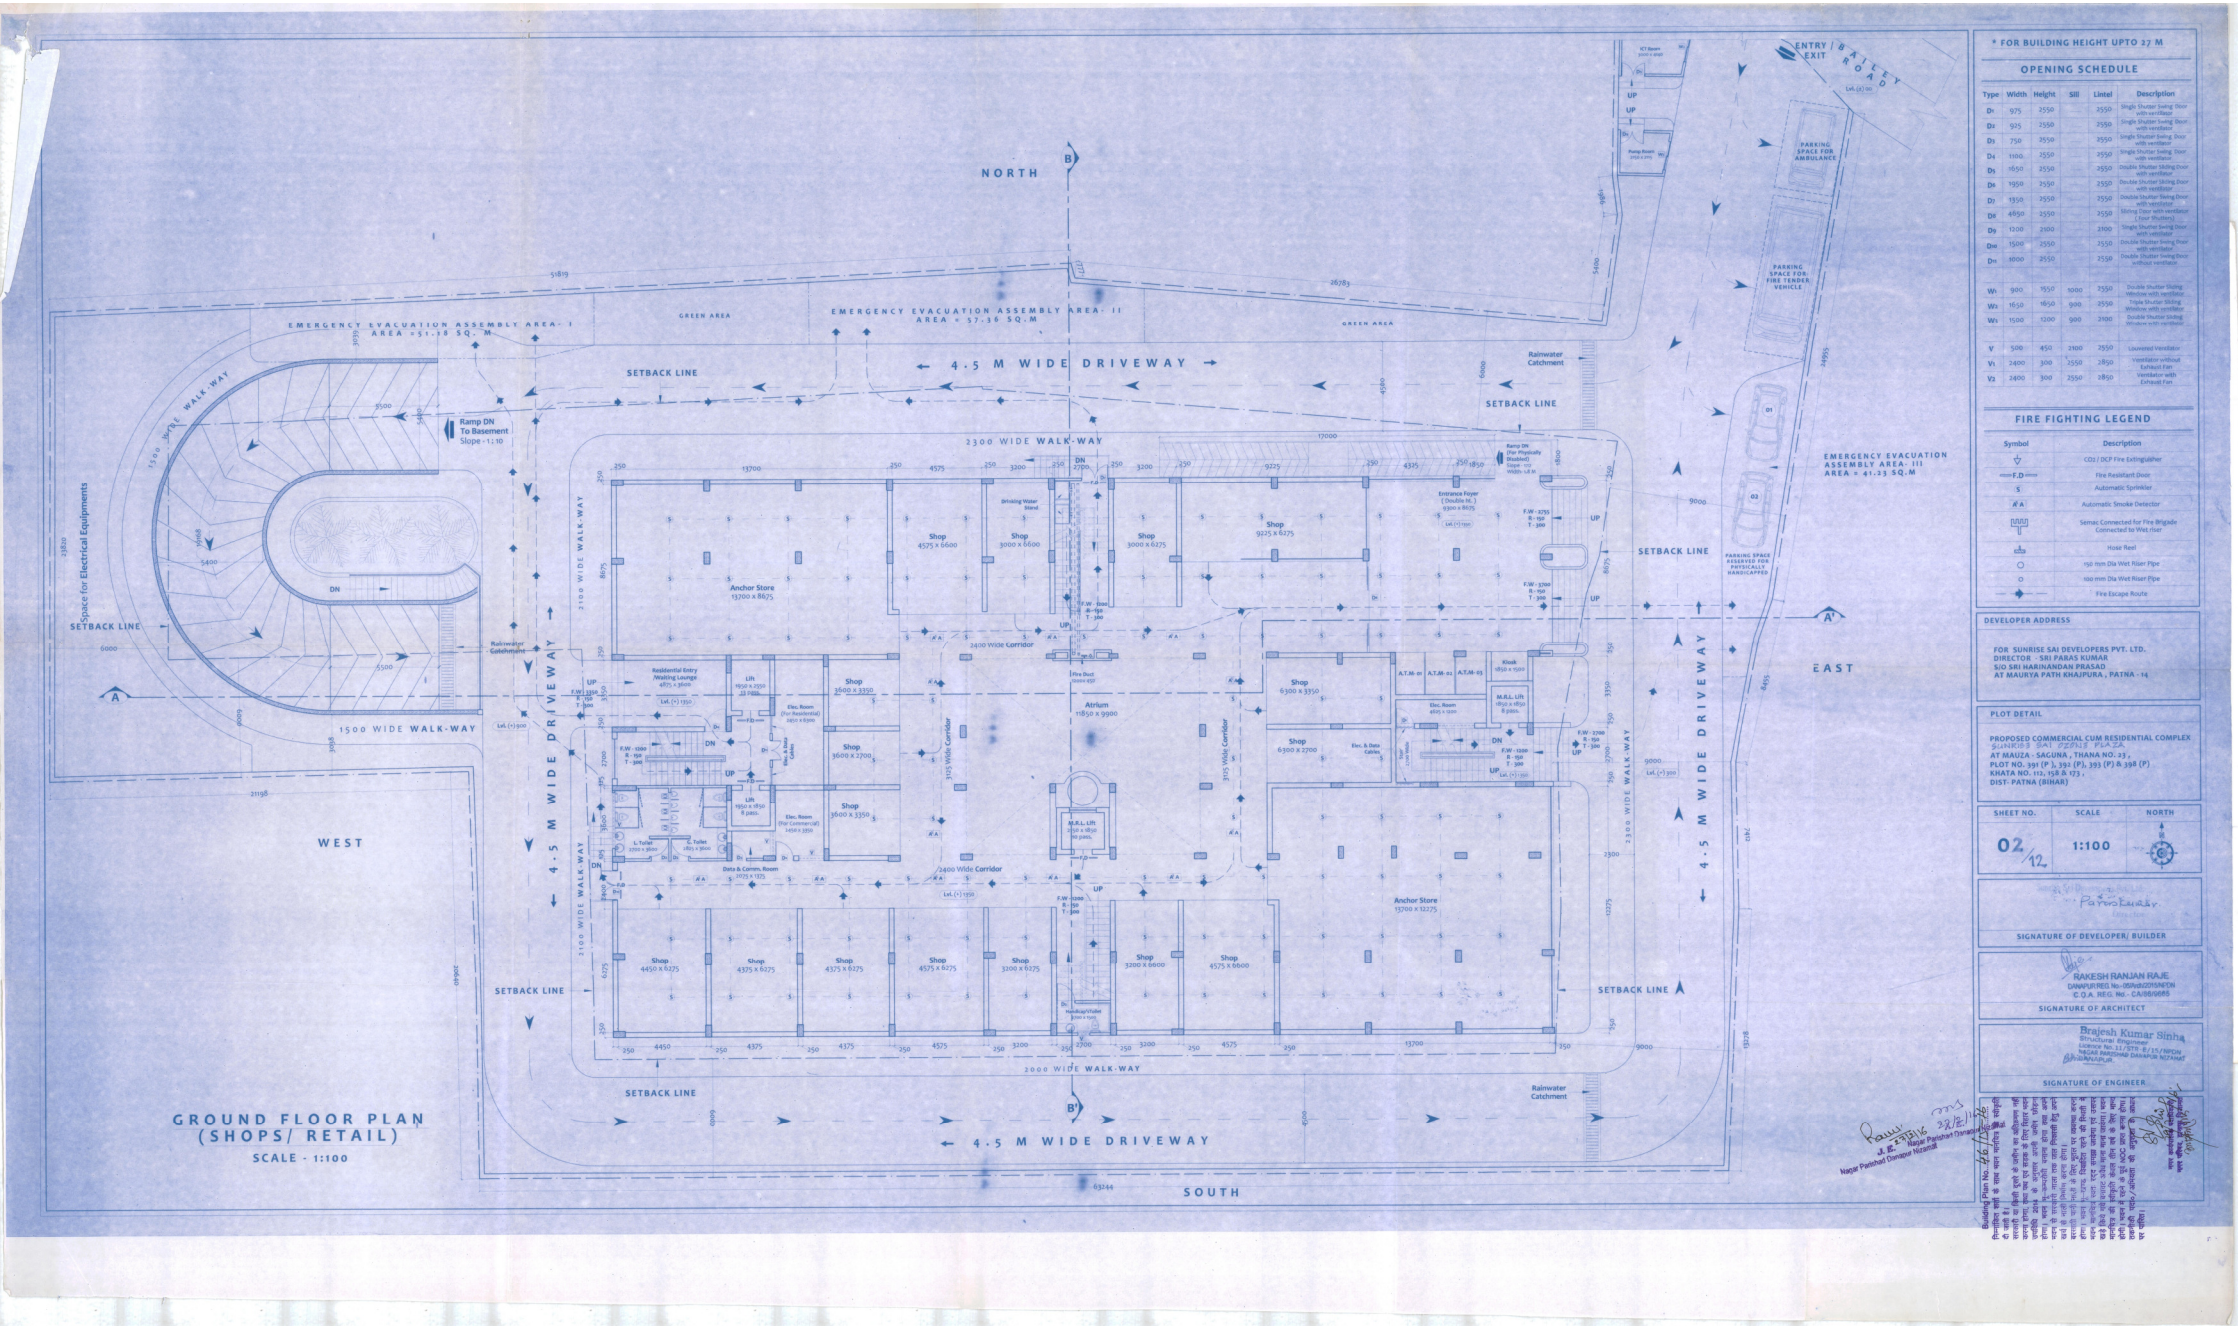


GROUND FLOOR PLAN (SHOPS/ RETAIL)

SCALE - 1:100

* FOR BUILDING HEIGHT UPTO 27 M

OPENING SCHEDULE

Type	Width	Height	Sill	Lintel	Description
D1	975	2550		2550	Single Shutter Swing Door with ventilator
D2	925	2550		2550	Single Shutter Swing Door with ventilator
D3	750	2550		2550	Single Shutter Swing Door with ventilator
D4	1100	2550		2550	Single Shutter Swing Door with ventilator
D5	1650	2550		2550	Double Shutter Sliding Door with ventilator
D6	1950	2550		2550	Double Shutter Sliding Door with ventilator
D7	1350	2550		2550	Double Shutter Swing Door with ventilator
D8	4650	2550		2550	Sliding Door with ventilator (four Shutters)
D9	1200	2100		2100	Single Shutter Swing Door with ventilator
D10	1500	2550		2550	Double Shutter Swing Door with ventilator
D11	1000	2550		2550	Double Shutter Swing Door without ventilator
W1	900	1550	1000	2550	Double Shutter Sliding Window with ventilator
W2	1650	1650	900	2550	Triple Shutter Sliding Window with ventilator
W3	1500	1200	900	2100	Double Shutter Sliding Window with ventilator
V	500	450	2100	2550	Louvered Ventilator
V1	2400	300	2550	2850	Ventilator without Exhaust Fan
V2	2400	300	2550	2850	Ventilator with Exhaust Fan

FIRE FIGHTING LEGEND

Symbol	Description
	CO2 / DCP Fire Extinguisher
F.D	Fire Resistant Door
S	Automatic Sprinkler
S A	Automatic Smoke Detector
	Semac Connected for Fire Brigade Connected to Wet riser
	Hose Reel
	150 mm Dia Wet Riser Pipe
	100 mm Dia Wet Riser Pipe
	Fire Escape Route

DEVELOPER ADDRESS

FOR SUNRISE SAI DEVELOPERS PVT. LTD.
DIRECTOR - SRI PARAS KUMAR
S/O SRI HARINANDAN PRASAD
AT MAURYA PATH KHAJPURA , PATNA - 14

PLOT DETAIL

PROPOSED COMMERCIAL CUM RESIDENTIAL COMPLEX
SUNRISE SAI ESTATE PLAZA
AT MAUZA - SAGUNA , THANA NO.- 23 ,
PLOT NO. 391 (P), 392 (P), 393 (P) & 398 (P)
KHATA NO. 112, 158 & 173 ,
DIST- PATNA (BIHAR)

SHEET NO.	SCALE	NORTH
02/12	1:100	

SIGNATURE OF DEVELOPER/ BUILDER

RAKESH RANJAN RAJE
(NAPUR REG. No.-00/Arch/2015/NPCN)
C.O.A. REG. No. - CA/88/0686
SIGNATURE OF ARCHITECT

Brajesh Kumar Sinha
Structural Engineer
LICENCE No.-11/STR-E/15/NPCN
NAGAR PARISHAD DANAPUR NIZAMAT
SIGNATURE OF ENGINEER

J. E.
Nagar Parishad Danapur Nizamat

Building Plan No. 46/17-18 Dt. 23/12/16

प्रस्तावित भवनों के मान मान्चित्र स्वीकृत किये जाते हैं। भवन निर्माण के पूर्व भवन निर्माण स्थल पर भवन निर्माण की स्वीकृति का सूचना पट्ट लगाना अनिवार्य है। बिना स्वीकृति भवन निर्माण करने पर बिहार भवन निर्माण विनियमावली 2014 के अन्तर्गत दण्डनीय कार्रवाई की जायेगी। भवन निर्माण के पूर्व भवन निर्माण स्थल पर भवन निर्माण की स्वीकृति का सूचना पट्ट लगाना अनिवार्य है। बिना स्वीकृति भवन निर्माण करने पर बिहार भवन निर्माण विनियमावली 2014 के अन्तर्गत दण्डनीय कार्रवाई की जायेगी।