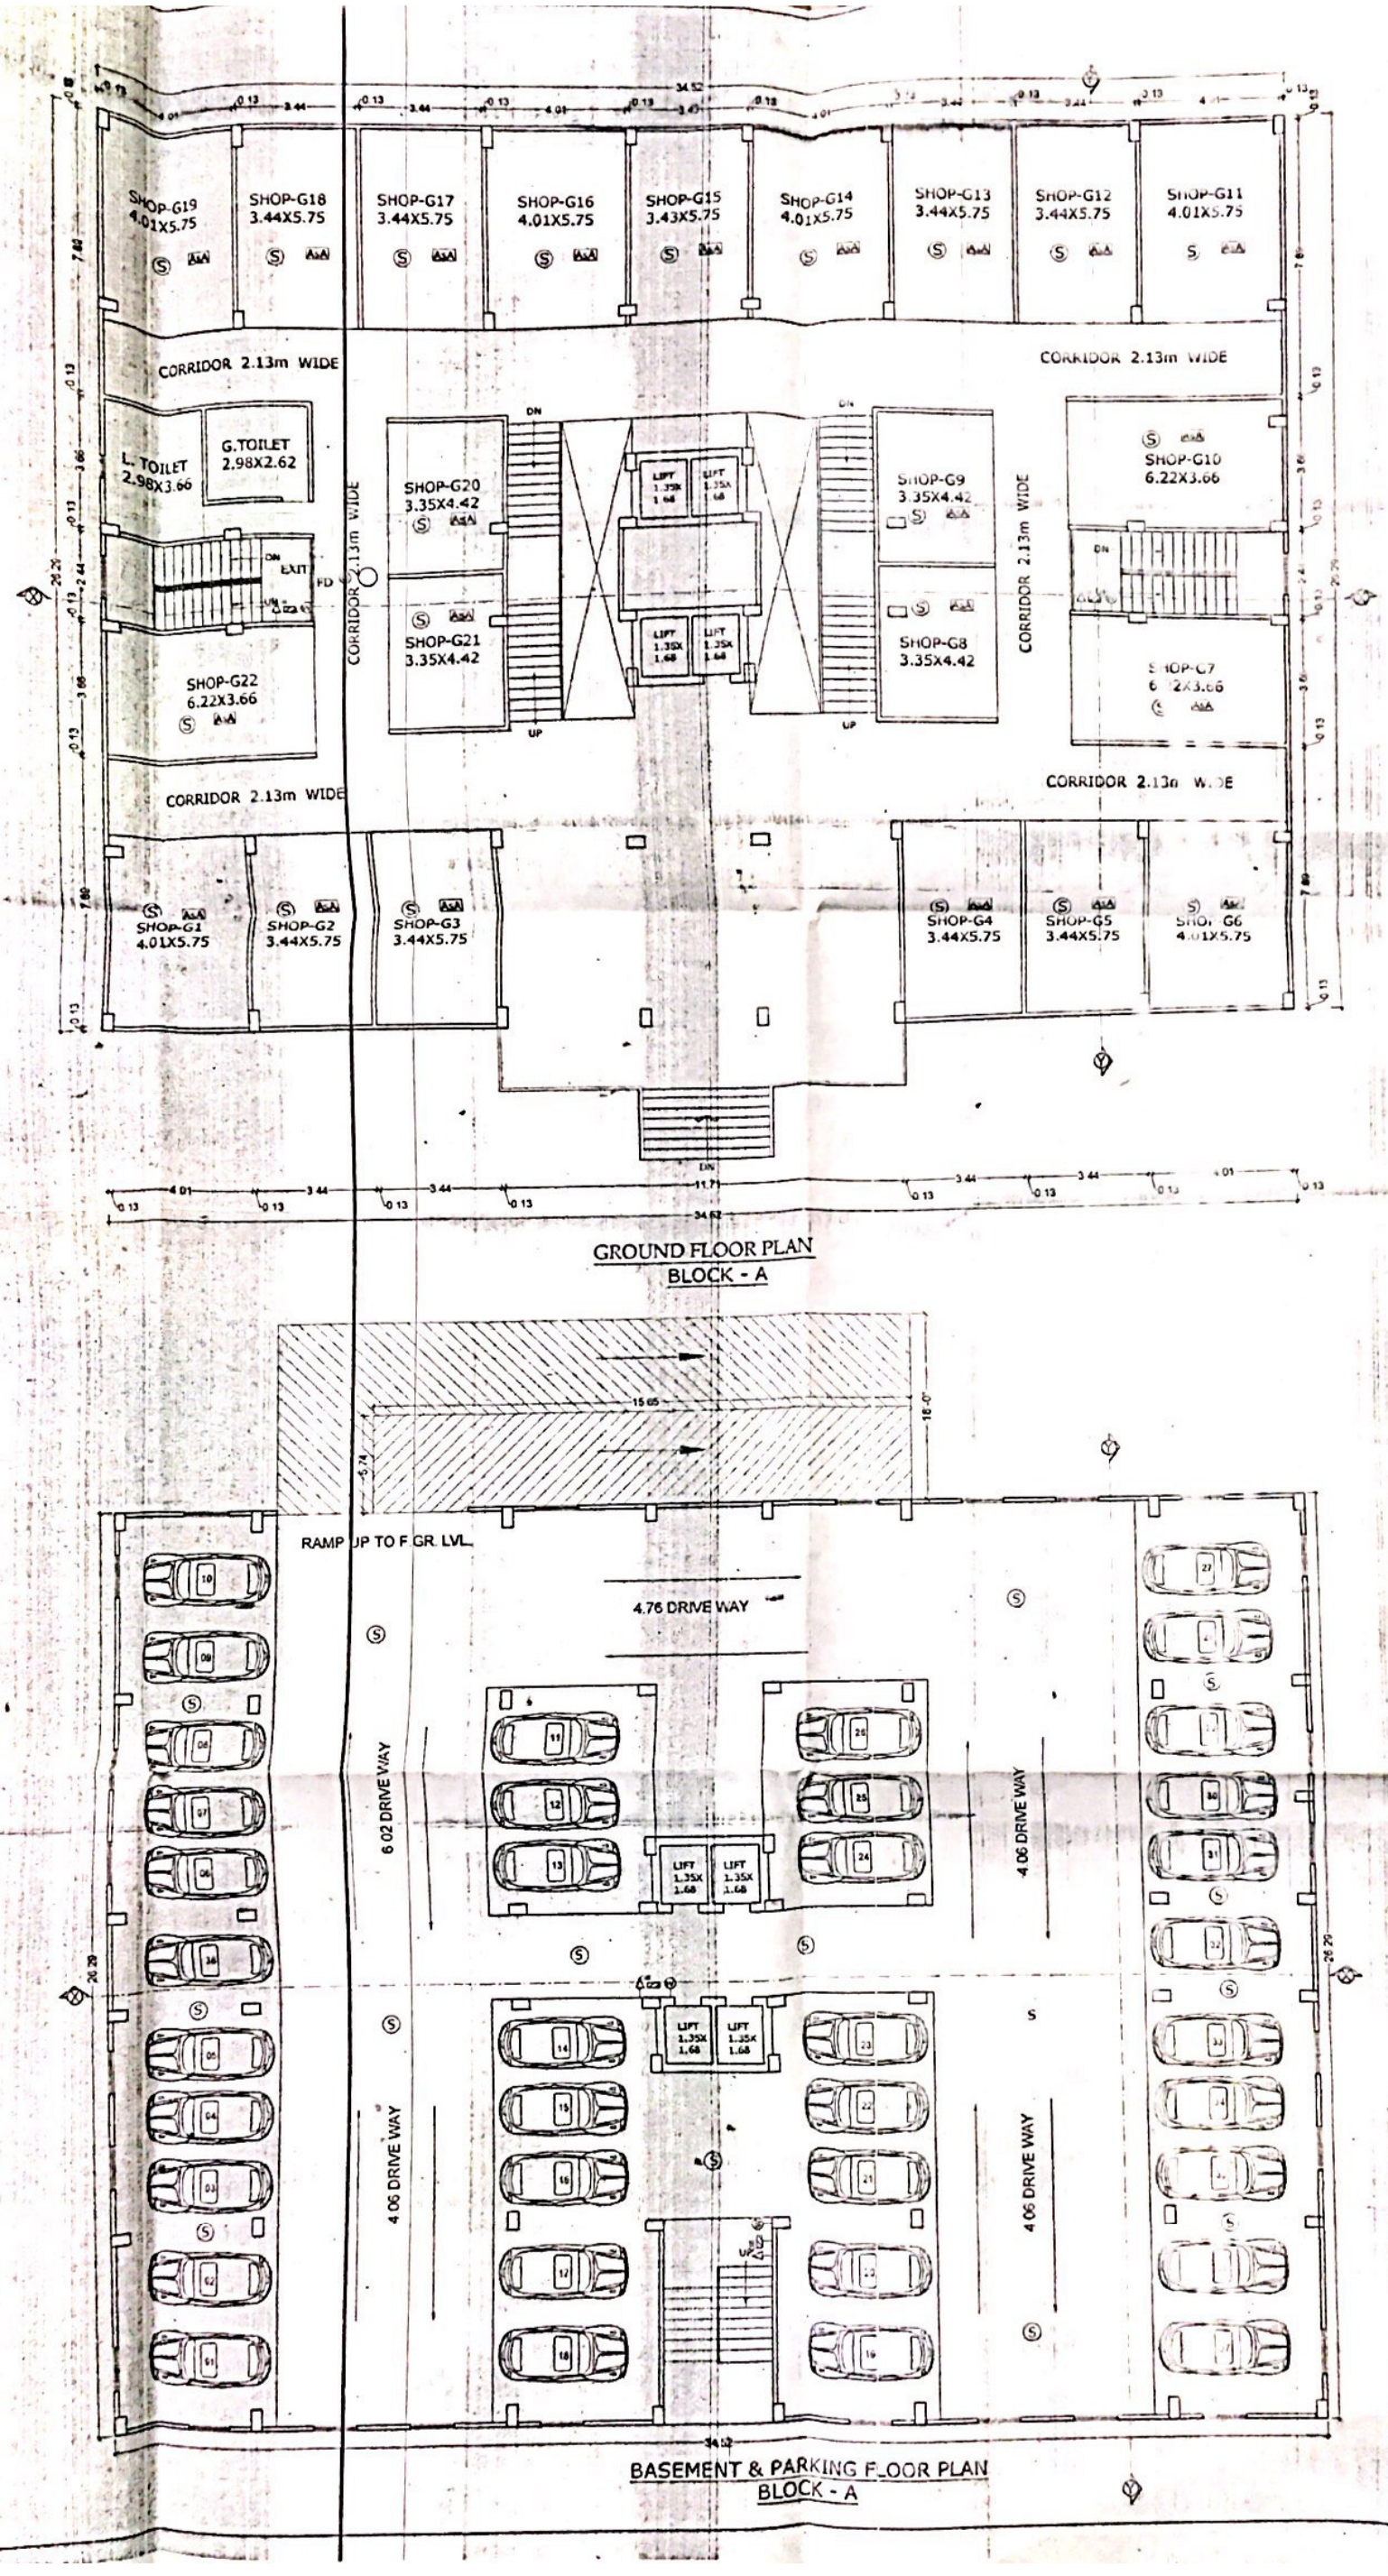


SL.NO	TYPE	WIDTH	SILL	HEIGHT
1.	D	1.07	0.00	2.13
2.	D1	0.99	0.00	2.13
3.	D2	0.91	0.00	2.13
4.	D3	0.76	0.00	2.13
5.	W1	1.22	0.76	1.83
6.	W2	0.92	1.07	1.52
7.	W3	0.61	1.68	0.91
8.	W4	0.97	0.76	1.83

SPECIFICATION

1. R.C.C UNDER REMMED PILE FOUNDATION AS PER DETAIL GIVEN IN THIS DRAWING.
2. 1ST CLASS BRICK WORK IN CEMENT MORTAR(1:6) IN SUPER STRUCTURE.
3. HEIGHT OF PLINTH FLOOR AREA SHOWN IN SECTION.
4. 0.03 I.P.S. FLOORING OVER 0.75 DRY REMMED KHOA OVER FLAT BRICK SOLING OVER LOCAL SAND FILLING.
5. 0.050 TH D.P.C ON P.L. ALL ROUND THE BUILDING.
6. 0.130 TH LIME CONCRETE OVER 0.100TH R.C.C. SLAB.
7. 0.15 TH R.C.C. BAND AT DOORS & WINDOWS OPENINGS.
8. 0.12 CEMENT PLASTER ON BOTH SIDE OF WALL.
9. WHITE & COLOUR WASH AS PER CHOICE.

LEGEND FOR FIRE FIGHTING.

1] FIRE RESISTANT CHECK DOOR —FD—
2] FIRE HYDRANT
3] HOSE REEL
3] UNDER GROUND WATER STATIC TANK WITH AUTOMATIC REFILLING ARRANGEMENT FOR FIKE FIGHTING. [50,000]
5] FIRE EXTINGUISHER & (WCO2 TYPE ISI MARKED) CO2
6] MANUAL CALL POINT
7] ILLUMINATED EXIT DIRECTIONAL SIGN [EXIT]
8] SIAMESE CONNECTION
9] P.A SYSTEM
10] EMERGENCY LIGHTING SYSTEM
11] SPRINKLER S
12] SMOKE DETECTOR [AsA]

PLOT DETAILS .

PROPOSED RESIDENTIAL BUILDING
FOR ASHIRWAD ENGICON PVT. LTD.
THROUGH ITS DIRECTOR
SRI AJAY SINGH
S/O LATE JAG NARAYAN SINGH
AT MAUZA -PAINAL
PLOT NO. - 8636,8642,8389,8643,
8634,8635,8638,8637
KHATA NO.-1983,1987,2302,1923
TAUZI -4272,4274,4241
THANA NO. -70
THANA - BIHTA
DIST. - PATNA.


NORTH	SCALE	DRG NO.
	1:100/1:200	04/17

ASHIRWAD ENGICON PVT. LTD.
Managing Director

Ar. PAWAN KUMAR
COA Regd. No.-CA/2008/43278
Empanelment No.

SIGN OF OWNER | SIGN. OF ARCHITECT

23/12/16

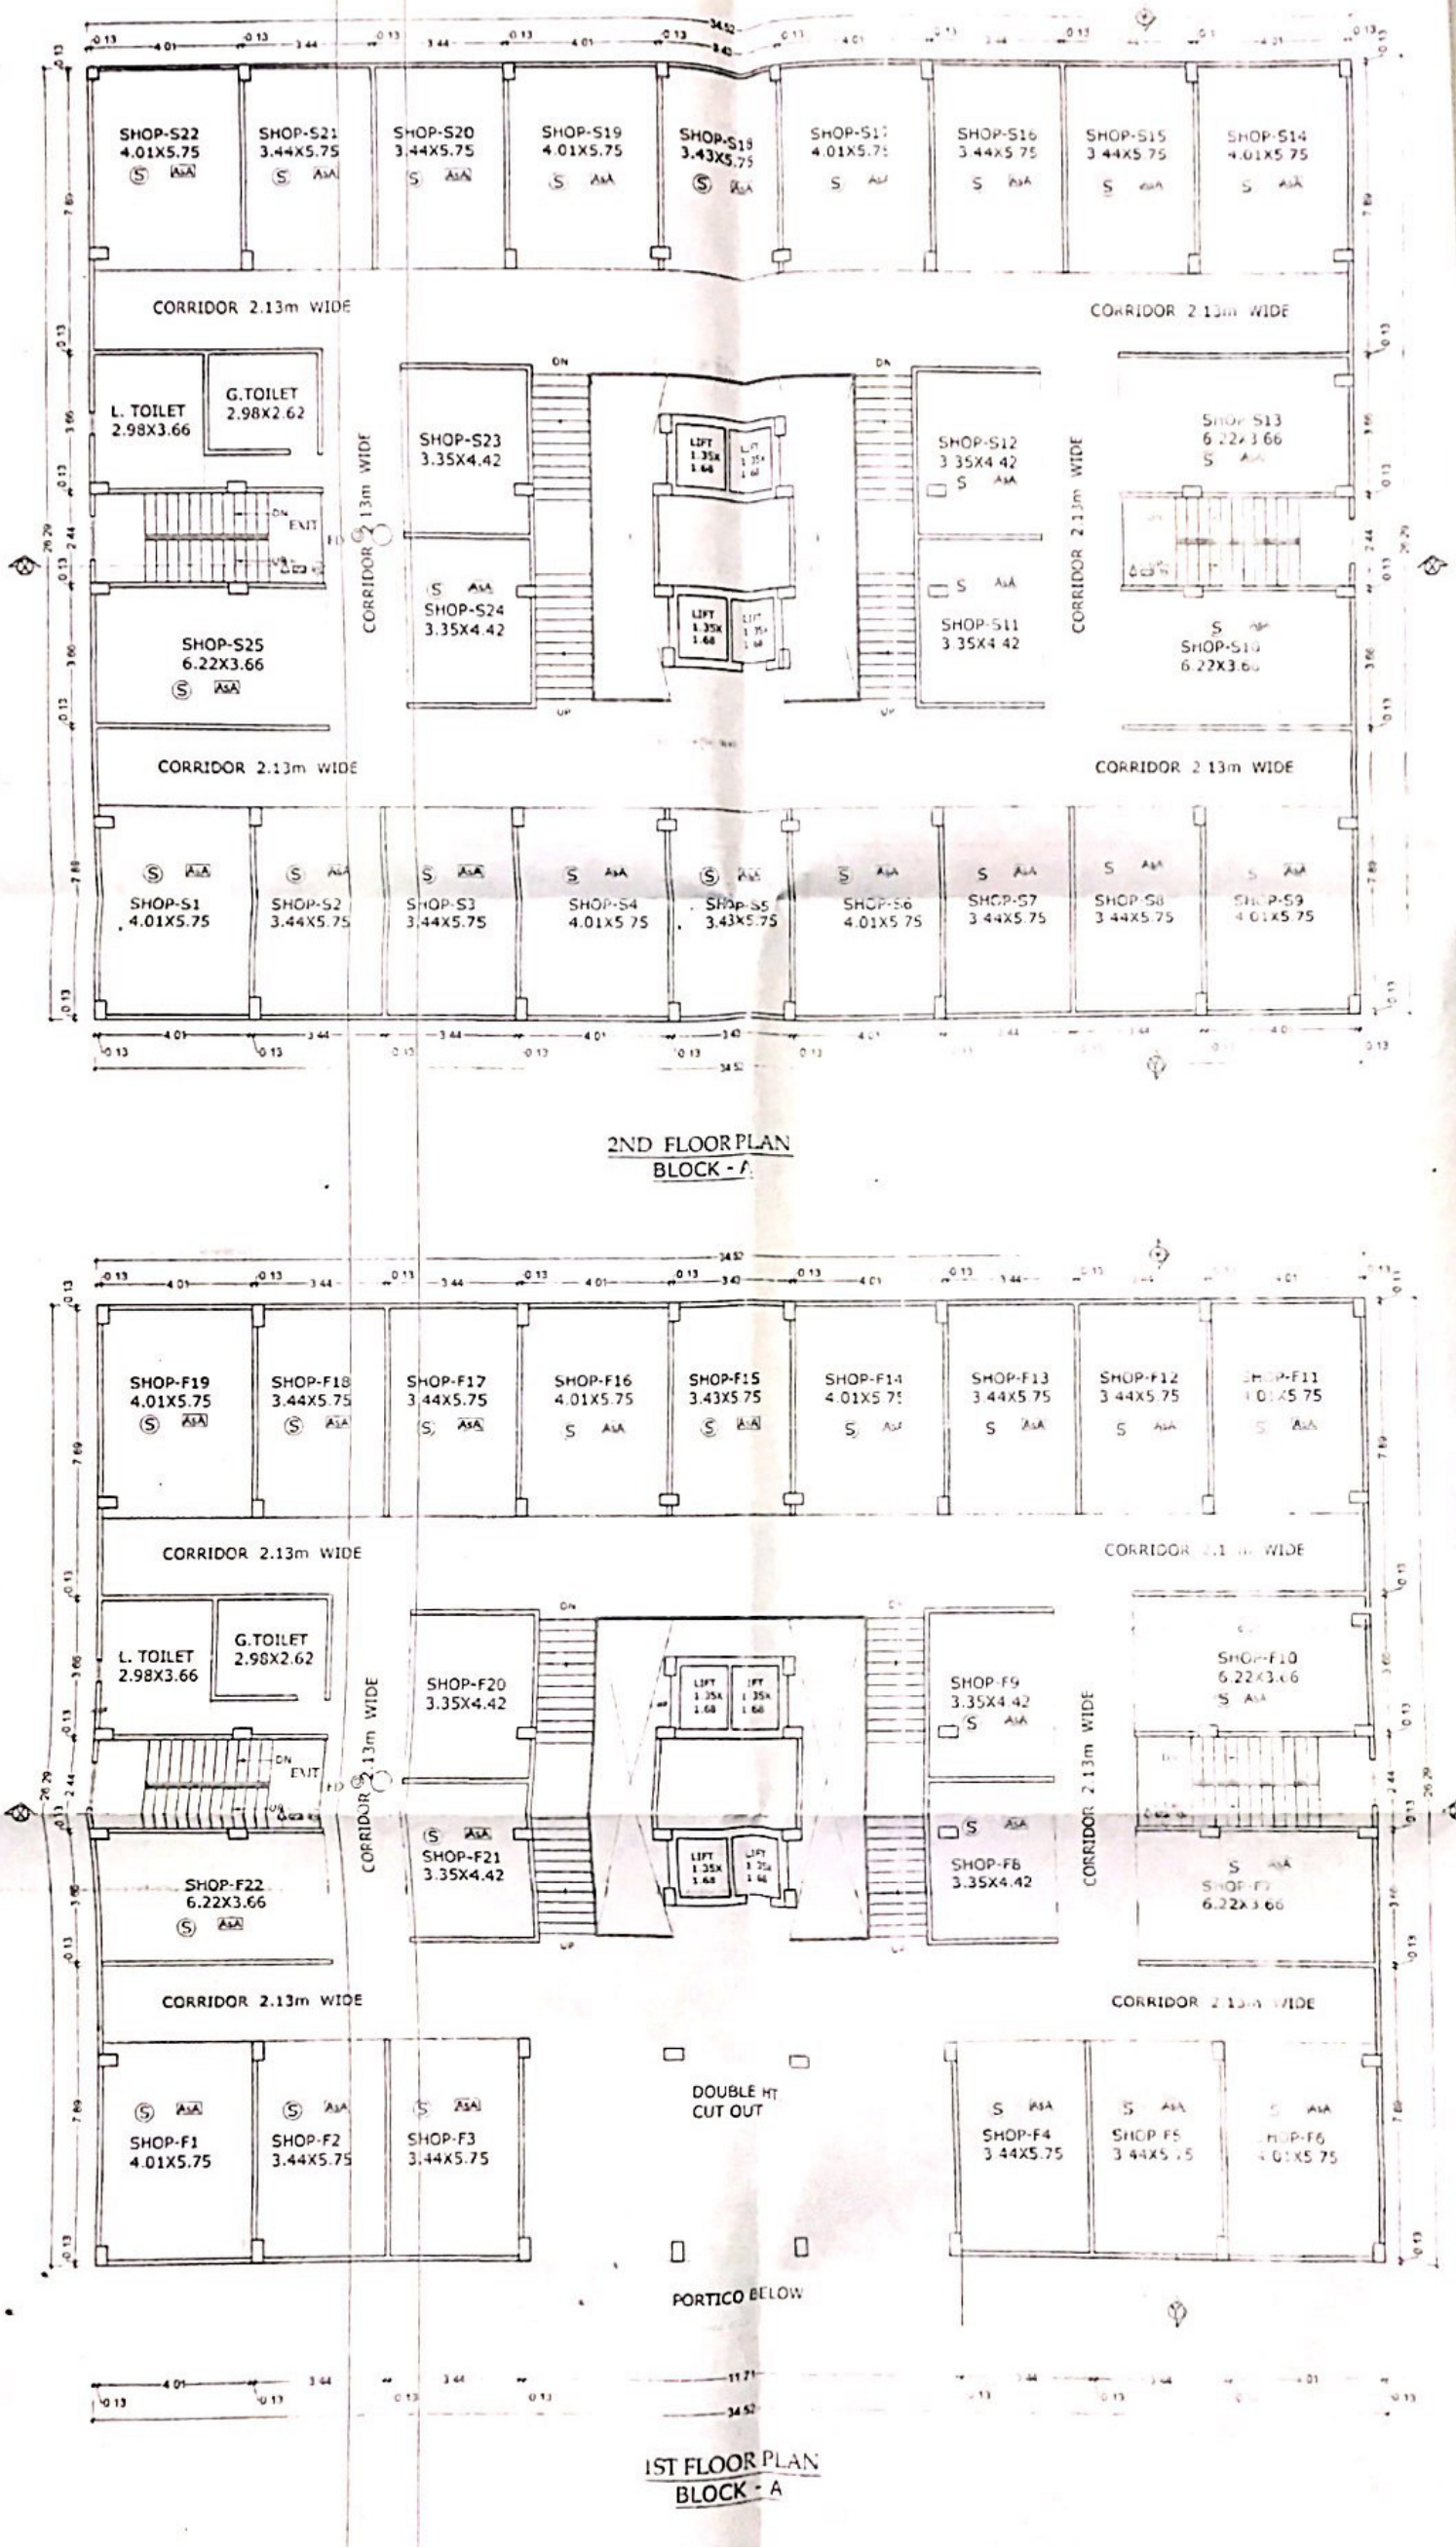

2ND FLOOR PLAN
BLOCK - A

1ST FLOOR PLAN
BLOCK - A

SCHEDULE OF DOORS & WINDOWS

SL NO	TYPE	WIDTH	SILL	HEIGHT
1	D	1.07	0.00	2.13
2	D1	0.99	0.00	2.13
3	D2	0.91	0.00	2.13
4	D3	0.76	0.00	2.13
5	W1	1.22	0.76	1.83
6	W2	0.92	1.07	1.52
7	W3	0.61	1.68	0.91
8	W4	0.97	0.76	1.83

SPECIFICATION

1. R.C.C UNDER REMMED PILE FOUNDATION AS PER DETAIL GIVEN IN THIS DRAWING.
2. 1ST CLASS BRICK WORK IN CEMENT MORTAR(1:6) IN SUPER STRUCTURE.
3. HEIGHT OF PLINTH FLOOR AREA SHOWN IN SECTION.
4. 0.03 I.P.S. FLOORING OVER 0.75 DRY RAMMED KHOA OVER FLAT BRICK SOLING OVER LOCAL SAND FILLING
5. 0.050 TH D.P.C. ON P.L. ALL ROUND THE BUILDING
6. 0.110 TH LIME CONCRETE OVER 0.100TH R.C.C. SLAB
7. 0.15 TH R.C.C. BAND AT DOORS & WINDOWS OPENINGS
8. 0.12 CEMENT PLASTER ON BOTH SIDE OF WALL.
9. WHITE & COLOUR WASH AS PER CHOICE

LEGEND FOR FIRE FIGHTING.

1] FIRE RESISTANT CHECK DOOR —FD—
2] FIRE HYDRANT
3] HOSE REEL
3] UNDER GROUND WATER STATIC TANK WITH AUTOMATIC REFILLING ARRANGEMENT FOR FIRE FIGHTING 50,000
5] FIRE EXTINGUISHER & (WCO2 TYPE ISI MARKED) CO2
6] MANUAL CALL POINT
7] ILLUMINATED EXIT DIRECTIONAL SIGN EXIT
8]SIAMESE CONNECTION
9] P.A SYSTEM
10] EMERGENCY LIGHTING SYSTEM
11] SPRINKLER
12] SMOKE DETECTOR A&A

PLOT DETAILS .

PROPOSED RESIDENTIAL BUILDING
FOR ASHIRWAD ENGICON PVT. LTD.
THROUGH ITS DIRECTOR
SRI AJAY SINGH
S/O LATE JAG NARAYAN SINGH
AT MAUZA -PAINAL
PLOT NO. - 8636,8642,8389,8643,
8634,8635,8638,8637
KHATA NO.-1983,1987,2302,1923
TAUZI -4272,4274,4241
THANA NO. -70
THANA - BIHTA
DIST. - PATNA.


NORTH | SCALE 1:100\1:200 | DRG NO 02/12

ASHIRWAD ENGICON PVT. LTD.
Managing Director


Ar. PAWAN KUMAR
COA Regd. No.-CA/2008/43276
Empanelment No.

SIGN OF OWNER | SIGN OF ARCHITECT

23/02/16

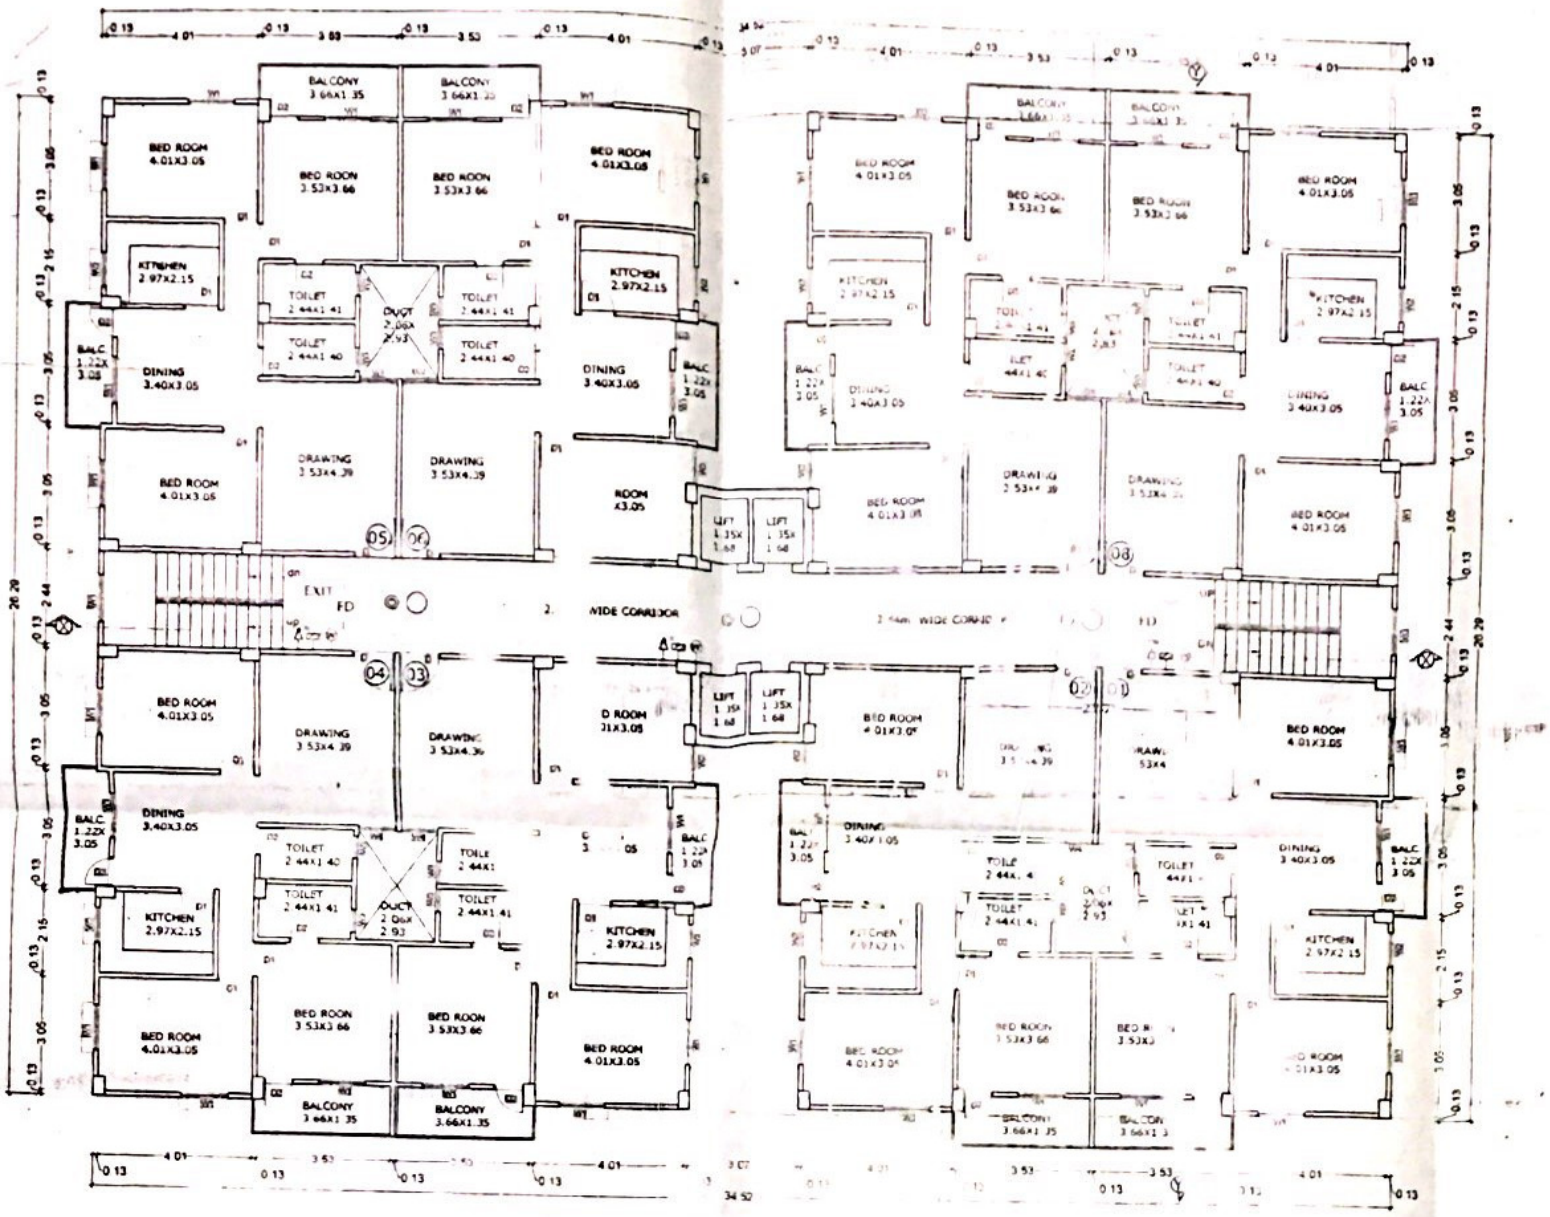

4TH TO 10TH. FLOOR PLAN
BLOCK - A

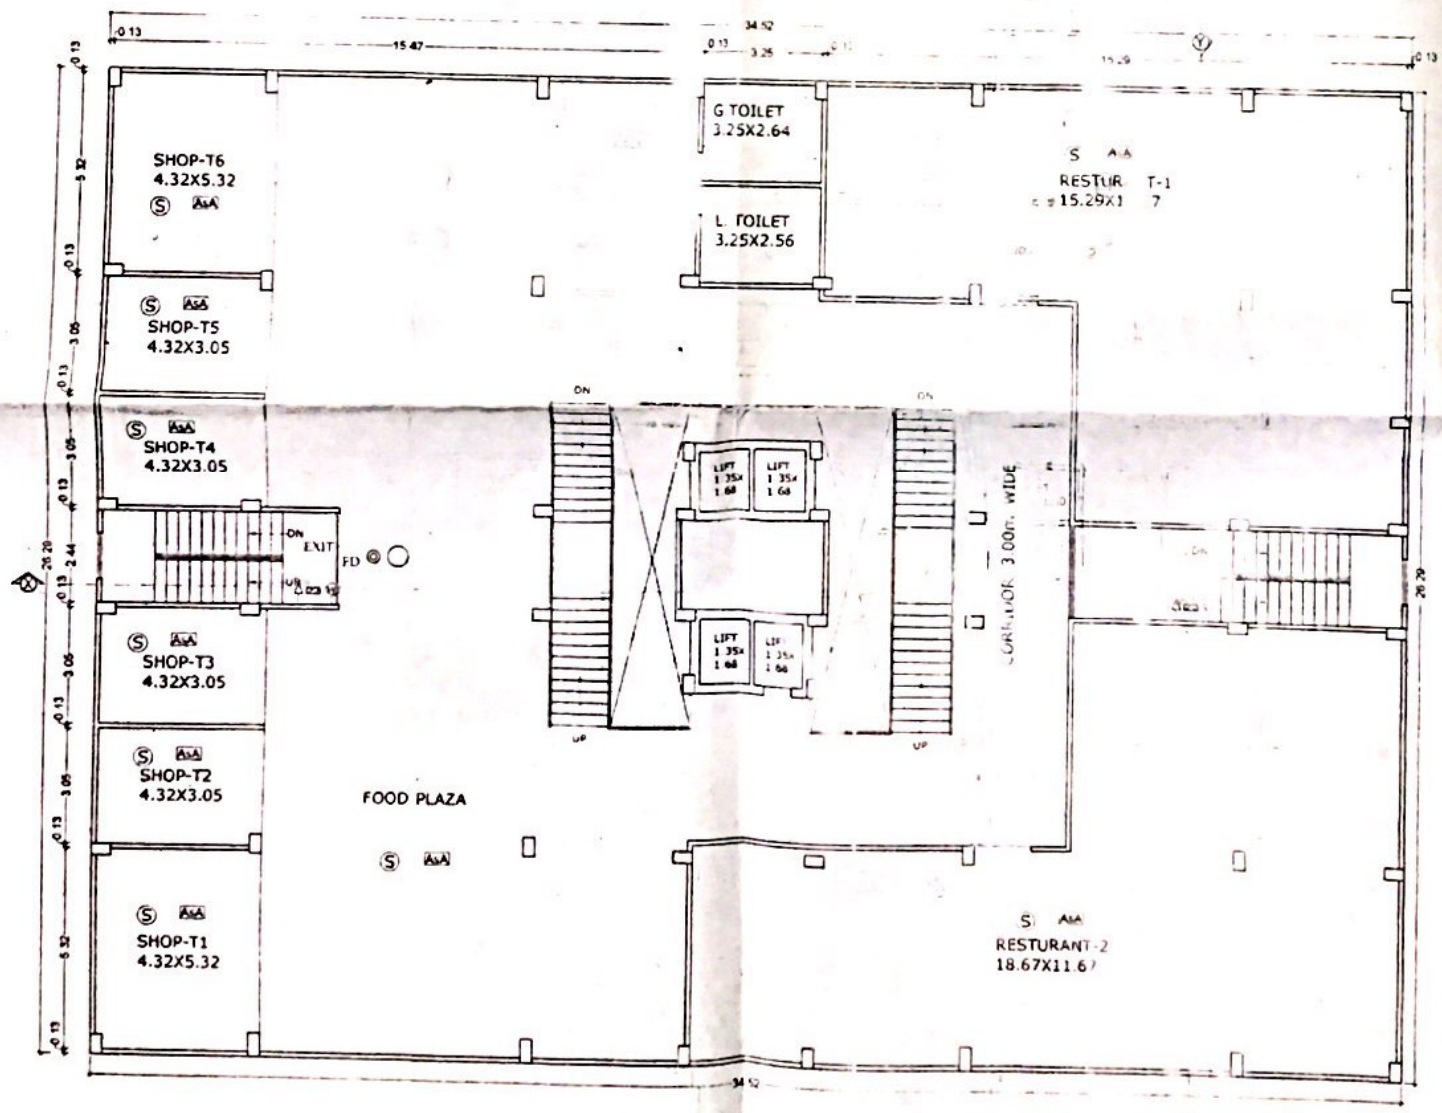

3RD FLOOR PLAN
BLOCK - A

SCHEDULE OF DOORS & WINDOWS

SL NO	TYPE	WIDTH	SILL	HEIGHT
1	D	1.07	0.00	2.13
2	D1	0.99	0.00	2.13
3	D2	0.91	0.00	2.13
4	D3	0.76	0.00	2.13
5	W1	1.22	0.76	1.83
6	W2	0.92	1.07	1.52
7	W3	0.61	1.68	0.91
8	W4	0.97	0.76	1.83

SPECIFICATION

1. R.C.C UNDER REMMED PILE FOUNDATION AS PER DETAIL GIVEN IN THIS DRAWING.
2. 1ST CLASS BRICK WORK IN CEMENT MORTAR(1:6) IN SUPER STRUCTURE.
3. HEIGHT OF PLINTH FLOOR AREA SHOWN IN SECTION
4. 0.03 I.P.S. FLOORING OVER 0.75 DRY REMMED KHOA OVER FLAT BRICK SOLING OVER LOCAL SAND FILLING.
5. 0.050 TH D.P.C. ON P.L. ALL ROUND THE BUILDING.
6. 0.110 TH LIME CONCRETE OVER 0.10TH R.C.C. SLAB.
7. 0.15 TH R.C.C. BAND AT DOORS & WINDOWS OPENINGS.
8. 0.12 CEMENT PLASTER ON BOTH SIDE OF WALL.
9. WHITE & COLOUR WASH AS PER CHOICE.

LEGEND FOR FIRE FIGHTING.

1) FIRE RESISTANT CHECK DOOR —— FD ——
2) FIRE HYDRANT —— ⊢◎
3) HOSE REEL —— ⊢▯
3) UNDER GROUND WATER STATIC TANK WITH AUTOMATIC REFILLING ARRANGEMENT FOR FIRE FIGHTING. 30,000
5) FIRE EXTINGUISHER & (WCO2 TYPE ISI MARKED) —— ⊢ CO2
6) MANUAL CALL POINT —— ◎
7) ILLUMINATED EXIT DIRECTIONAL SIGN — EXIT
8) SIAMESE CONNECTION —
9) P.A SYSTEM —— ⊣◁
10) EMERGENCY LIGHTING SYSTEM ○
11) SPRINKLER —— S
12) SMOKE DETECTOR —— A&A

PLOT DETAILS .


PROPOSED RESIDENTIAL BUILDING
FOR ASHIRWAD ENGICON PVT. LTD
THROUGH ITS DIRECTOR
SRI AJAY SINGH
S/O LATE JAG NARAYAN SINGH
AT MAUZA -PAINAL
PLOT NO. - 8636,8642,8389,8643,
8634,8635,8638,8637
KHATA NO.-1983,1987,2302,1923
TAUZI -4272,4274,4241
THANA NO. -70
THANA - BIHTA
DIST. - PATNA.

NORTH	SCALE	DRG NO
N	1:100/1:200	02/17


ASHIRWAD ENGICON PVT. LTD.
Managing Director
SIGN OF OWNER

Ar. PAWAN KUMAR
COA Regd. No.-CA/2008/43276
Empanelment No.
SIGN OF ARCHITECT

23/02/11

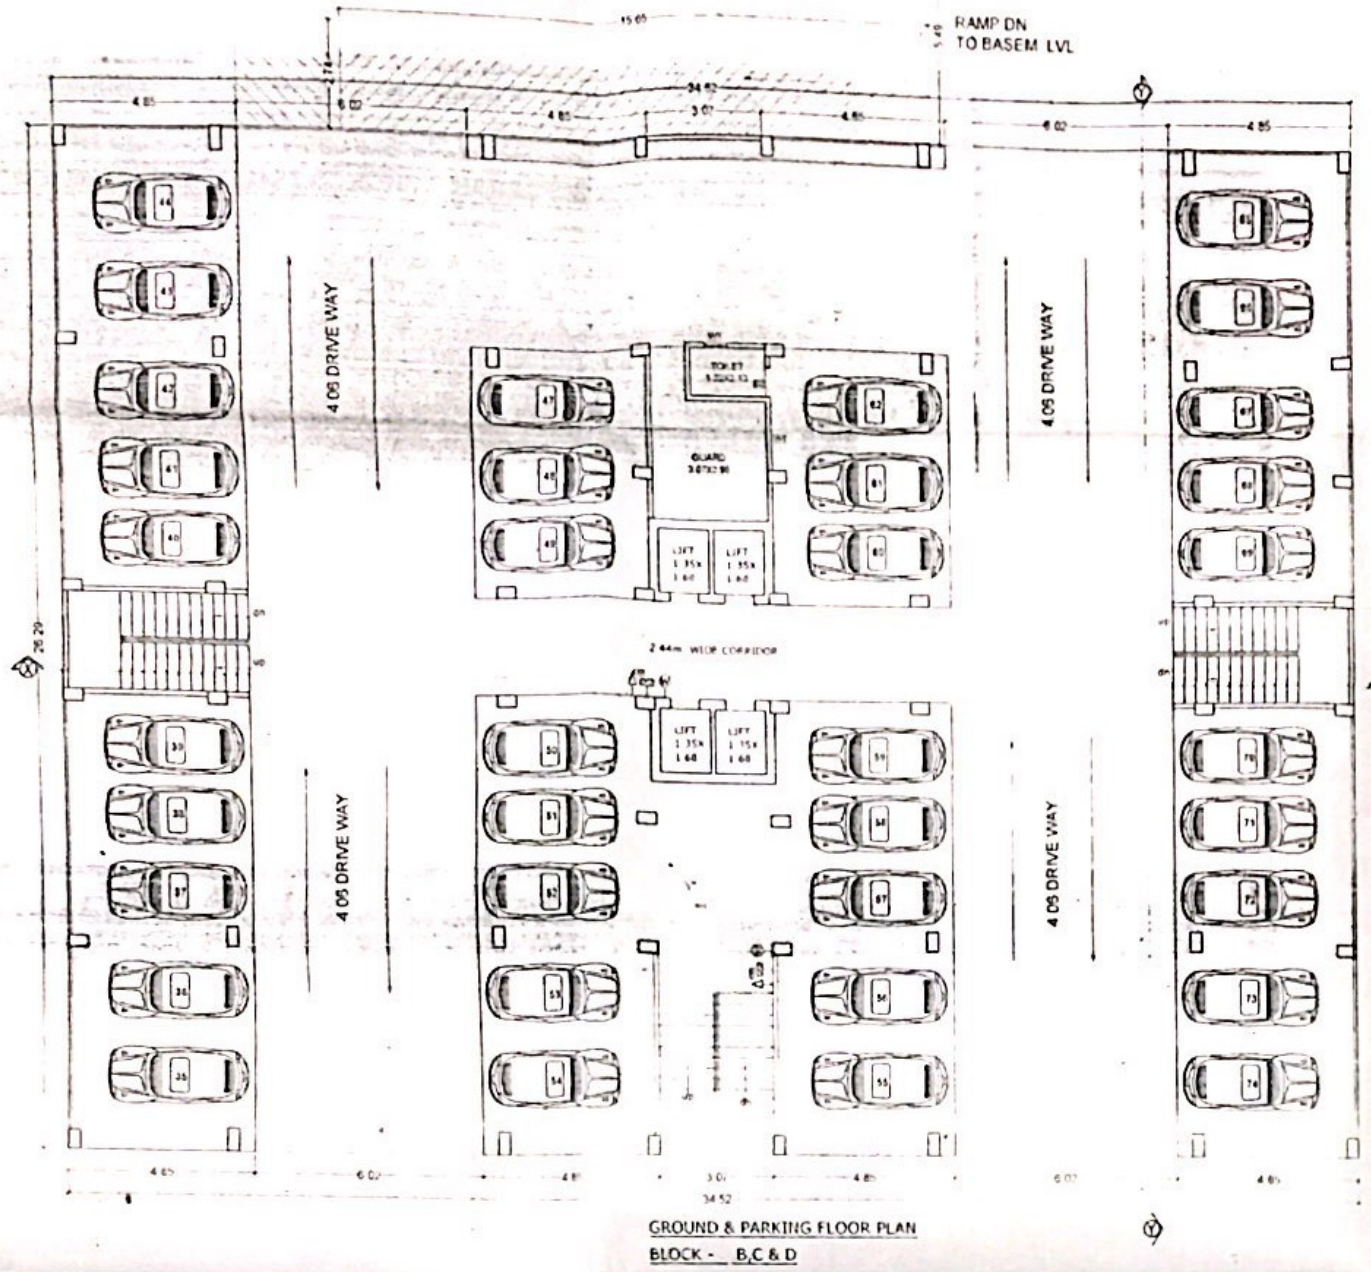

GROUND & PARKING FLOOR PLAN
BLOCK - B,C & D

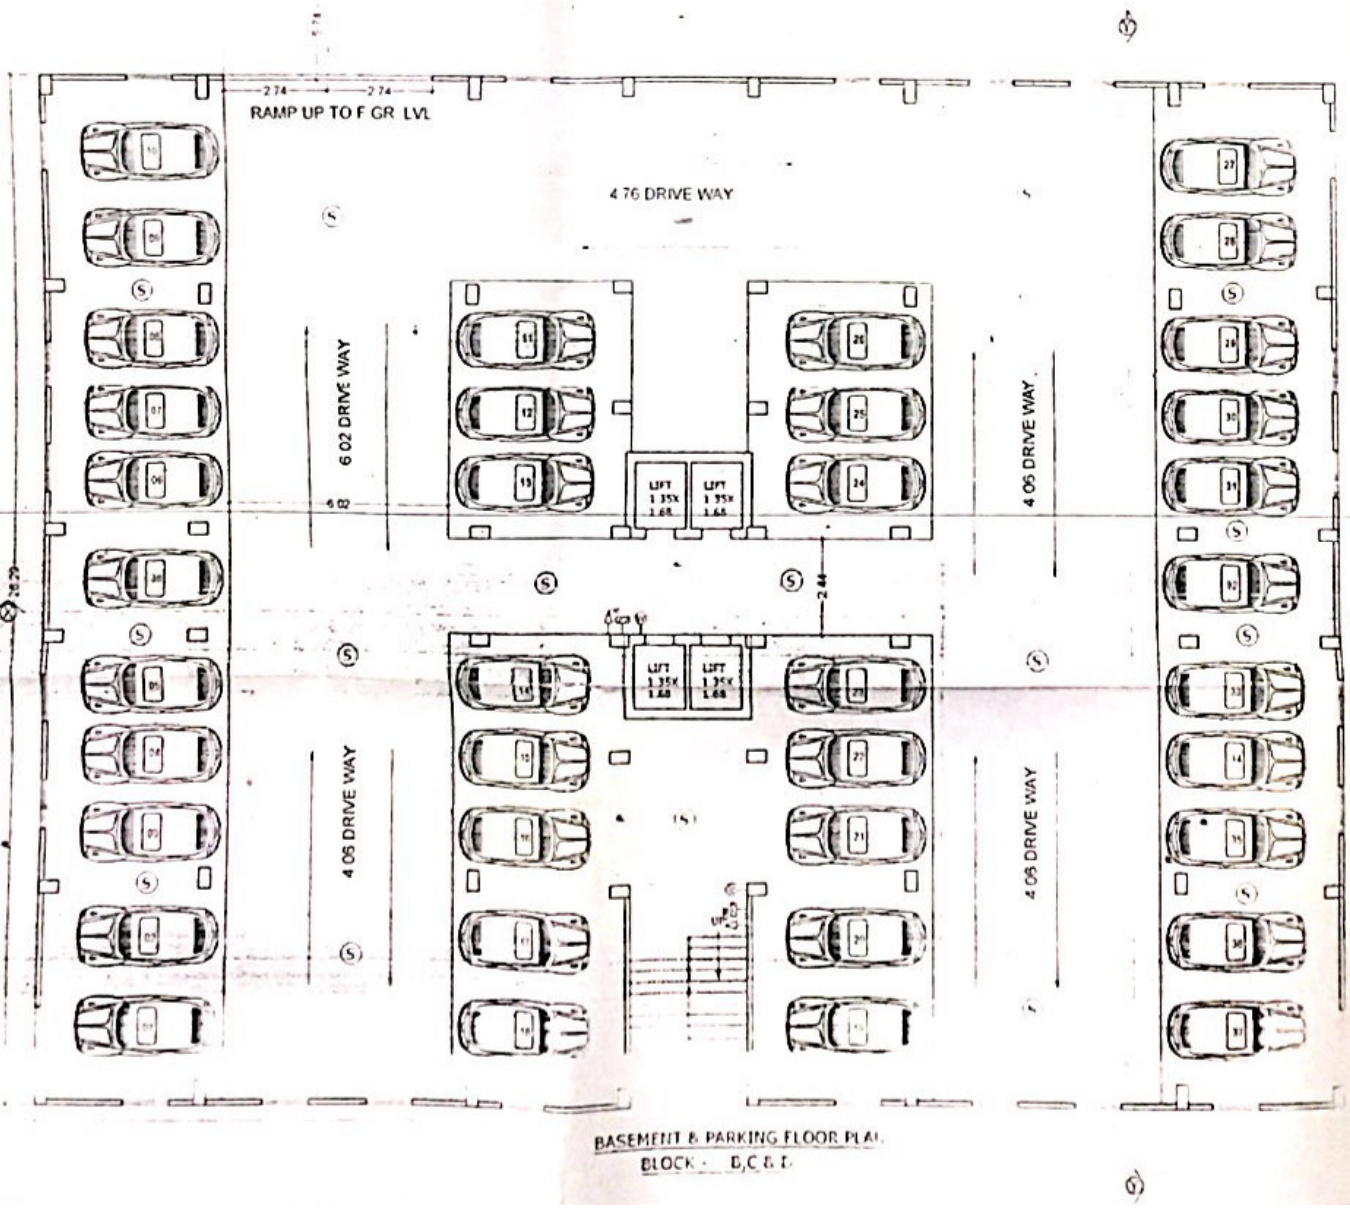

BASEMENT & PARKING FLOOR PLAN
BLOCK - B,C & D

SCHEDULE OF DOORS & WINDOWS

SL NO	TYPE	WIDTH	SILL	HEIGHT
1	D	1.07	0.00	2.13
2	D1	0.99	0.00	2.13
3	D2	0.91	0.00	2.13
4	D3	0.76	0.00	2.13
5	W1	1.22	0.76	1.83
6	W2	0.92	1.07	1.52
7	W3	0.61	1.68	0.91
8	W4	0.97	0.76	1.83
9	V	1.22	1.12	0.46

PLOT DETAILS :

PROPOSED RESIDENTIAL BUILDING
FOR ASHIRWAD ENGICON PVT. LTD.
THROUGH ITS DIRECTOR
SRI AJAY SINGH
S/O LATE JAG NARAYAN SINGH
AT MAUZA -PAINAL
PLOT NO. - 8636,8642,8389,8643,
8634,8635,8638,8637
KHATA NO -1983,1987,2302,1923
LAUZI -4272,4274,4241
THANA NO -70
THANA - BIHTA
DIST - PATNA

NORTH	SCALE 1:100	DRG NO 15/17

Ashirwad Engicon Pvt. Ltd.
Director

SIGN OF OWNER

SIGN OF ARCHITECT

C/O 5/432.74
Ar. PAWAN KUMAR
COA Regd. No. CA/2008/33275

23/02/16

PROPOSED RESIDENTIAL BUILDING
FOR ASHIRWAD EXCICON PVT. LTD
THROUGH ITS DIRECTOR
SRI AJAY SINGH
S/O LATE JAG NARAYAN SINGH
AT MALIZA ,PATNA.
PLOT NO. - 86&86/2,83&84/37
SHATA NO -195/1992,270/1924
TAUZI -4272,1274,1211
TIJANA NO. -70
TIJANA - BIHTA
DIST. - PATNA.

NORTH	SCALE	DRG NO
	1:100 1:200	DRG

SIGN OF ARCHITECT

Ahmad Engineers Pvt. Ltd.

AT PAWAN KUMAR
CHAUHAN Ar. CA/2004/278

Date: 23/9/11

PLOT DETAILS.

LEGEND FOR FIRE FIGHTING.

SCHEDULE OF DOORS & WINDOWS

MARK	TYPE	WIDTH	SILL	REMARK
1	D	1.07	0.00	2.13
2	D1	0.99	0.00	2.13
3	D2	0.91	0.00	2.13
4	D3	0.76	0.00	2.13
5	W1	1.22	0.76	1.83
6	W2	0.92	1.07	1.52
7	W3	0.61	1.68	0.91
8	W4	0.97	0.30	1.68

SPECIFICATION

1. ELECTRIFIED WIRING IN ALL ROOMS AS PER
2. BEARING OF PLINTH FLOOR AREA PROVIDED AS PER
3. ALL CIVIL WORK AS PER SPECIFICATION
4. ALL WORK SHALL BE DONE AS PER APPROVED PLAN
5. ALL WORK SHALL BE DONE AS PER LOCAL BYE LAWS.
6. ALL PLUMBING WORK SHALL BE DONE AS PER
7. ALL WORK SHALL BE DONE AS PER
8. ALL WORK SHALL BE DONE AS PER

1ST. FLOOR PLAN BLOCK -E

2ND TO 10TH FLOOR PLAN BLOCK -E

BASEMENT & PARKING FLOOR PLAN
BLOCK -E

GROUND & PARKING FLOOR PLAN
BLOCK -E


3.37 DRIVE WAY

3.66 M DRIVE WAY


3.66 DRIVE WAY

4.69 DRIVE WAY

EXIT

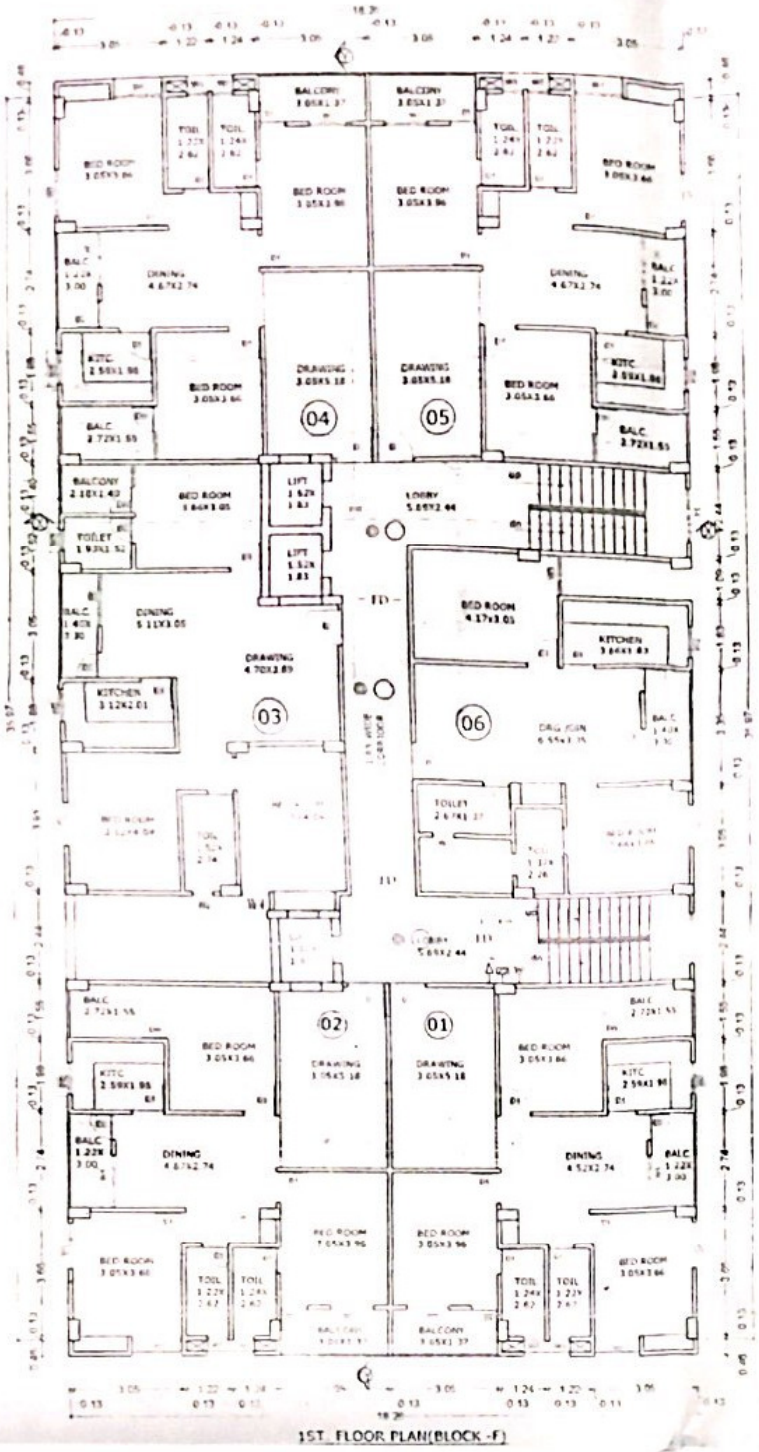

1ST. FLOOR PLAN(BLOCK -F)

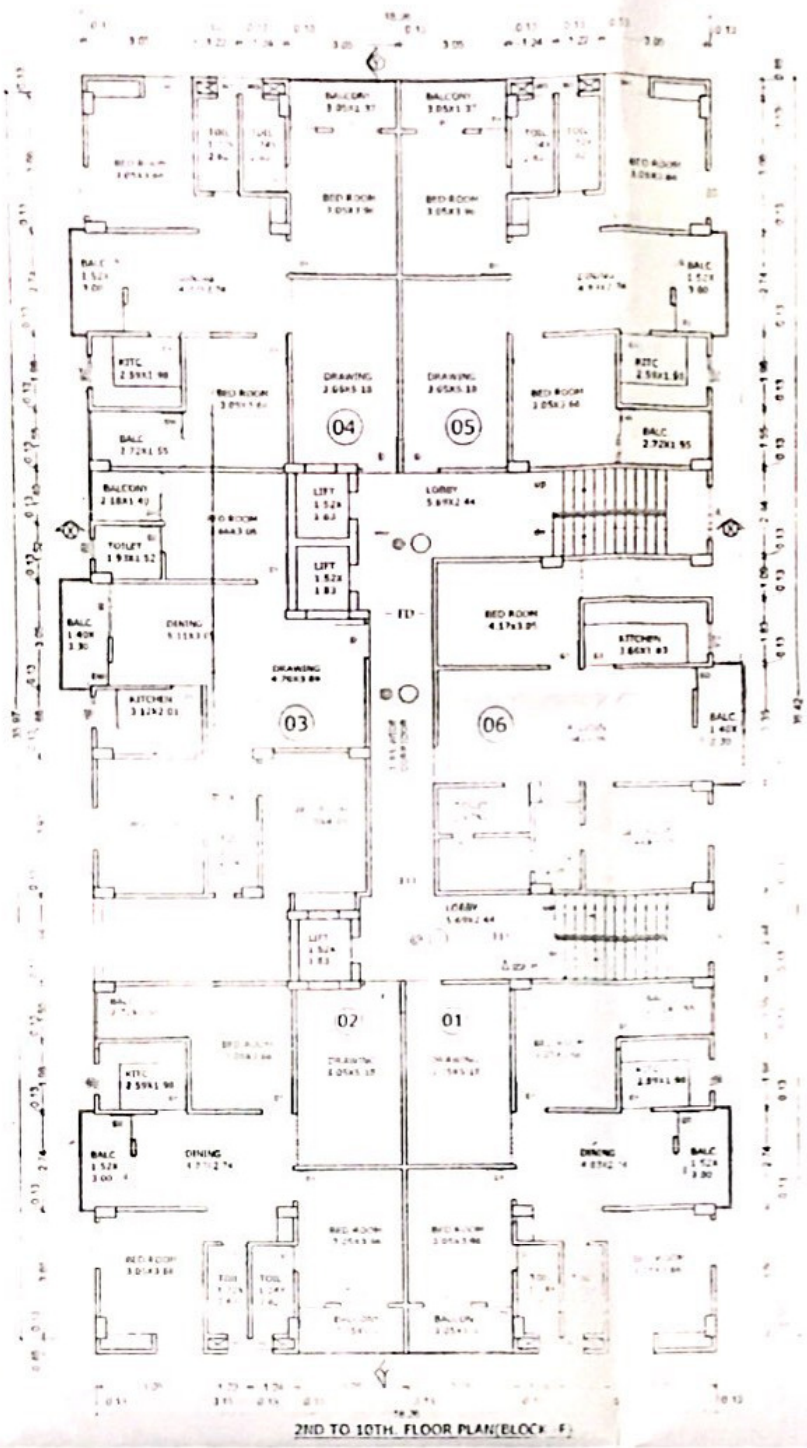

2ND TO 10TH. FLOOR PLAN(BLOCK -F)

SCHEDULE OF DOORS & WINDOWS


SL NO.	TYPE	WIDTH	SILL	HEIGHT
1	D	1.0"	0.0"	7.0"
2	D1	0.9"	0.0"	7.0"
3	D2	0.7"	0.0"	7.0"
4	Da	0.2"x0.6"	2.9"/0.7"	2.9"/1.8"
5	W	1.5"	0.7"	1.8"
6	W1	1.2"	0.7"	1.8"
7	W3	0.9"	1.6"	1.5"
8	W3	0.6"	1.6"	0.9"
9	W4	0.9"	0.7"	1.8"


SPECIFICATION

1. R.C.C. UNDER REAMED PILE FOUNDATION AS PER DETAIL GIVEN IN THIS DRAWING.
2. 1ST CLASS BRICK WORK IN CEMENT MORTAR (1:6) IN SUPER STRUCTURE.
3. HEIGHT OF PLINTH FLOOR AREA SHOWN IN SECTION.
4. 100 MM P.C.C. FLOORING OVER 0.75 DRY REMMED GRASS.
5. STEP FLAT BRICK SOLING OVER LOCAL SAND FILLING.
6. 0.150 TH D.P.C. ON P.L. ALL ROUND THE BUILDING.
7. 0.110 TH LOW CONCRETE OVER 0.9 METRE C.C. SLAB.
8. 0.45 TH B.A.C. BAND AT DOORS & WINDOWS OPENINGS.
9. 0.12 CEMENT PLASTER ON BOTH SIDE OF WALL.
10. WHITE & COLOUR WASH AS PER CHOICE.

LEGEND FOR FIRE FIGHTING. .

1) FIRE RESISTANT CHECK DOOR —— FD ——
2) FIRE HYDRANT —— FH
3) HOSE REEL —— HR
4) UNDER GROUND WATER STATIC TANK WITH AUTOMATIC REFILLING ARRANGEMENT FOR FIRE FIGHTING. [UGWT]
5) FIRE EXTINGUISHER & (WCO2 TYPE ISI MARKED) —— CO2
6) MANUAL CALL POINT ——
7) ILLUMINATED EXIT DIRECTIONAL SIGN [EXIT]
8) SIAMESE CONNECTION ——
9) SPRINKLER SYSTEM ——
10) EMERGENCY LIGHTING SYSTEM
11) DETECTOR ——

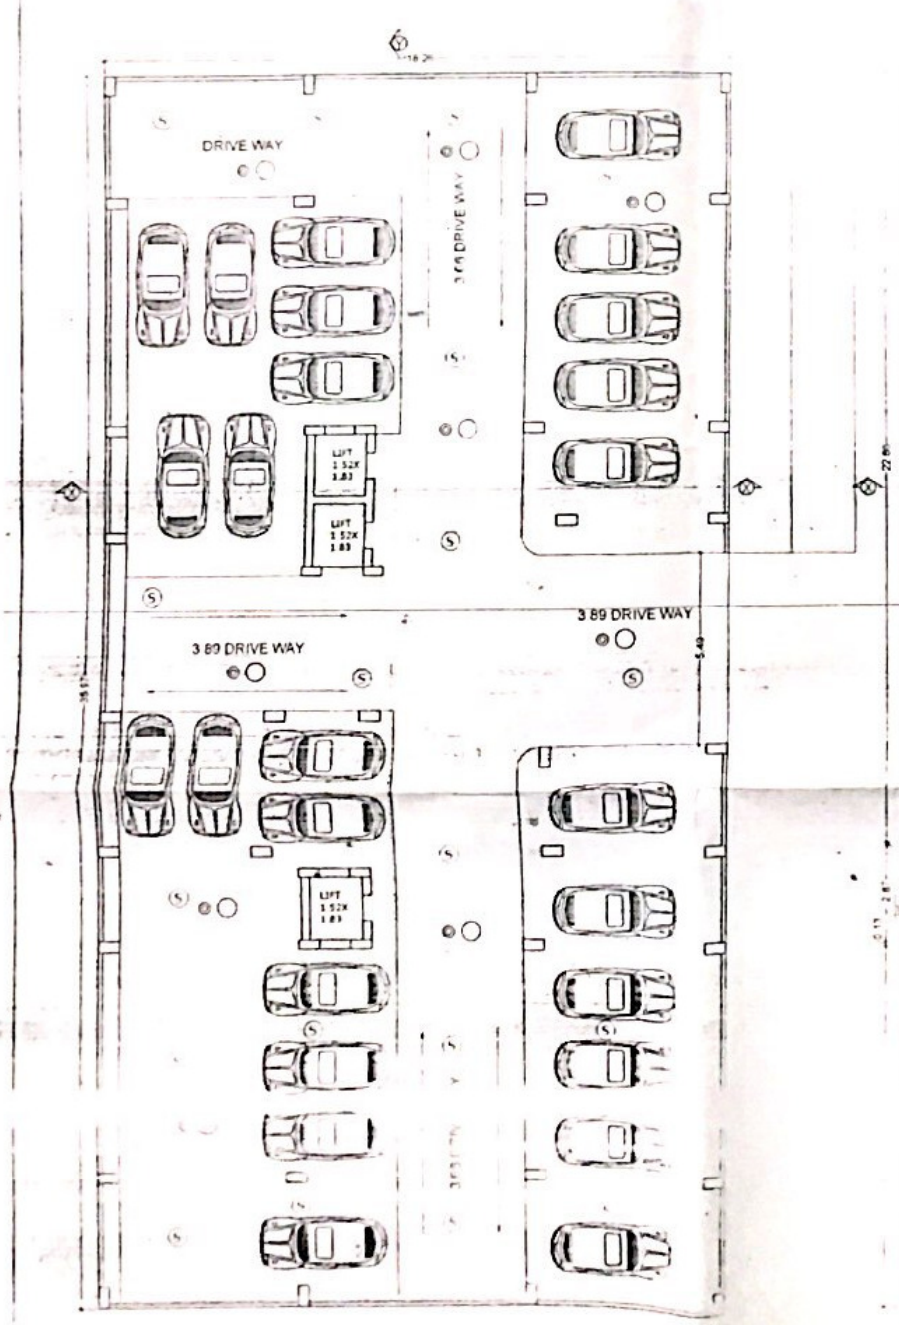

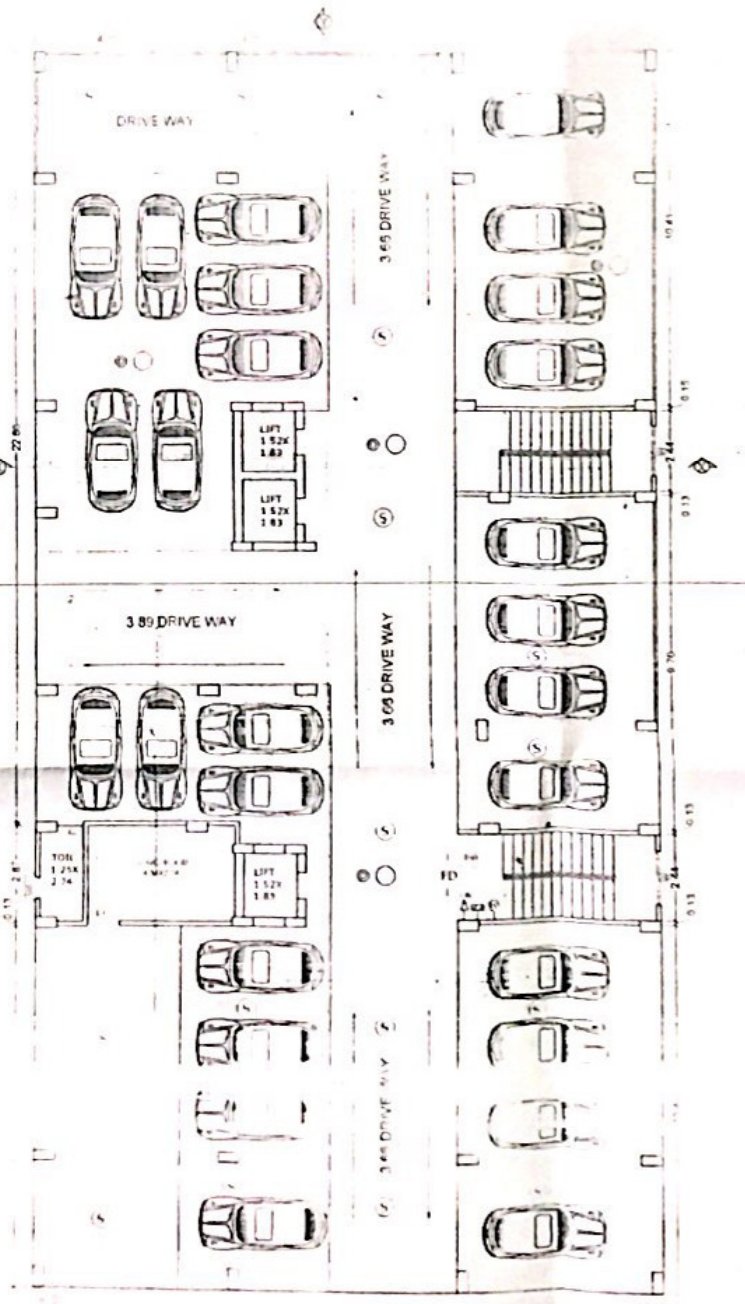

PLOT DETAILS

PROPOSED RESIDENTIAL BUILDING FOR ASHIRWAD ENGICON PVT. LTD. THROUGH ITS DIRECTOR SRI AJAY SINGH S/O LATE JAG NARAYAN SINGH AT MAUZA -PAINAL
PLOT NO. - 863o864o838/864o3 863486o35,86o38,86o37
KHATA NO -1983,1987,2302,1923
LAUZI -4272,4274,4241
THANA NO. -70
THANA - BIHTA
DIST. - PATNA

NORTH	SCALE	DRG NO
	1:100/200	

Ashirwad Engicon Pvt. Ltd.
Director

SIGN OF OWNER

CA/09/10376
Ar. PAWAN KUMAR
COA Regd. No.-CA/2008/43276
Signature Name & Seal

23/12/16

Basement to 10th floor
Block F