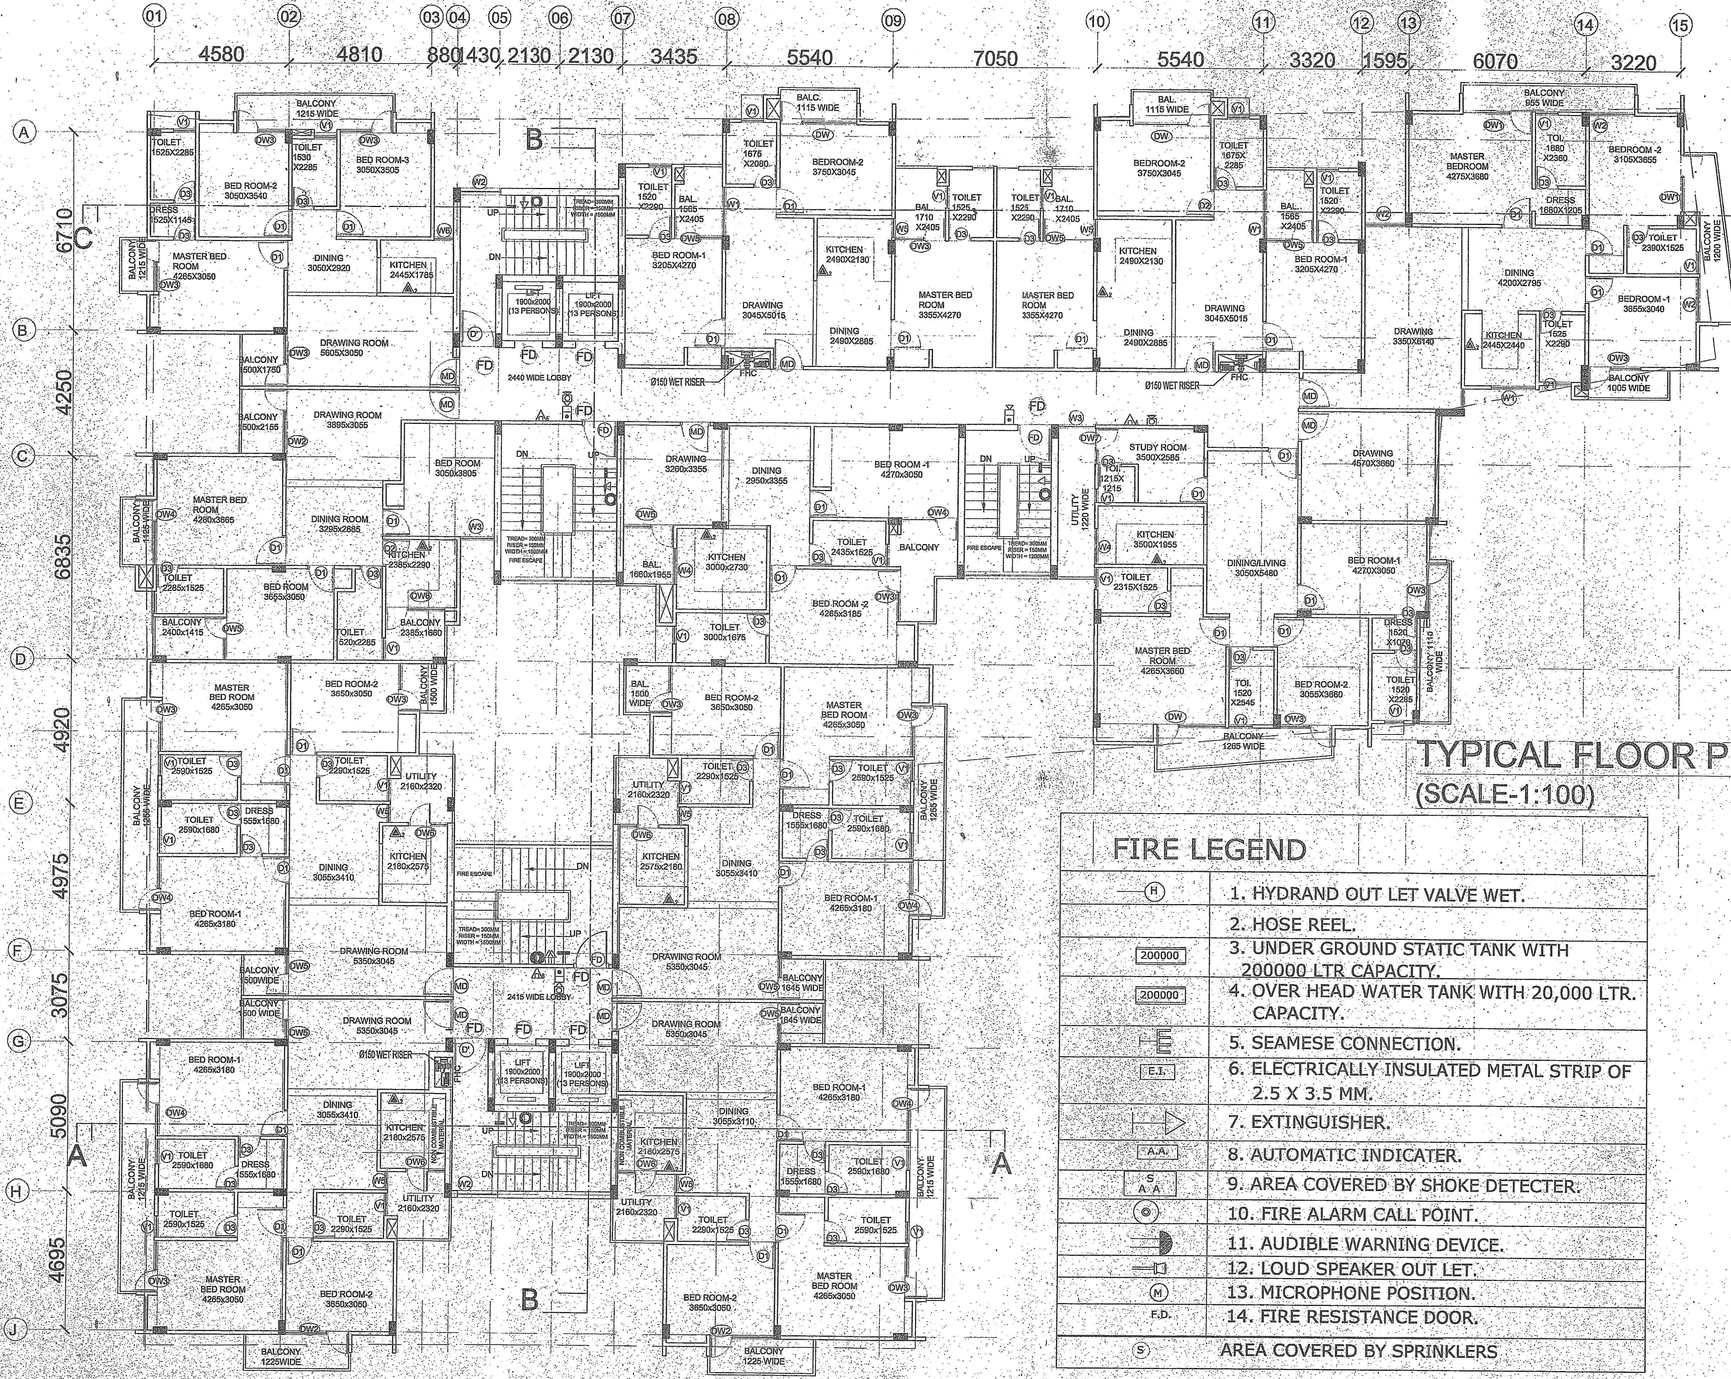


TYPICAL FLOOR PLAN(1ST T
(SCALE-1:100)

DOOR WINDOW OPENING SCHEDULE (3BHK)					
S.NO	NAME	WIDTH	SILL	LINTEL	REMARK
1.	MD	1000	-	2400	MAIN DOOR
2.	FD	1200	-	2400	
3.	D	1800	-	2400	
4.	D'	1200	-	2400	
5.	D1	1000	-	2400	BED ROOM
6.	D2	900	-	2100	KITCHEN
7.	D3	750	-	2400	TOILET
8.	DW	2550	-	2400	
9.	DW1	2400	-	2400	
10.	DW2	2300	-	2400	
11.	DW3	1750	-	2400	STAIR SASE
12.	DW4	1950	-	2400	
13.	DW5	1400	-	2400	
14.	DW6	1350	-	2400	KITCHEN
15.	W1	1500	900	2400	
16.	W3	1350	900	2400	
17.	W3	1200	900	2400	
18.	W4	1200	1050	2400	KITCHEN
19.	W5	600	900	2400	
20.	W6	600	900	2400	
21.	V1	750	1650	2400	

FIRE LEGEND

H	1. HYDRAND OUT LET VALVE WET.
	2. HOSE REEL.
200000	3. UNDER GROUND STATIC TANK WITH 200000 LTR CAPACITY.
200000	4. OVER HEAD WATER TANK WITH 20,000 LTR. CAPACITY.
E	5. SEAMESE CONNECTION.
E.I.	6. ELECTRICALLY INSULATED METAL STRIP OF 2.5 X 3.5 MM.
	7. EXTINGUISHER.
A.A.	8. AUTOMATIC INDICATER.
S A-A	9. AREA COVERED BY SHOKE DETECTER.
	10. FIRE ALARM CALL POINT.
	11. AUDIBLE WARNING DEVICE.
	12. LOUD SPEAKER OUT LET.
M	13. MICROPHONE POSITION.
F.D.	14. FIRE RESISTANCE DOOR.
S	AREA COVERED BY SPRINKLERS

PROJECT :

PROPOSED PLAN FOR THE RESIDENTIAL BLDG. OF -M/S VHP REAL ESTATE (JOINT VENTURE) THROUGH LEAD PARTNER SRI SANJAY KUMAR SINGH S/O SRI VIDHAN CHANDRA SINGH IN PLOT NO 15(P), KHATA NO 54 ,TAUZI NO 5059 ,THANA NO 35 , MAUZA-BABAKKARPUR ,THANA-DANAPUR , DIST- PATNA .

DRG. SHEET NO. - 04

NORTH -

DRG. TITLE: TYPICAL FLOOR PLAN (1ST TO 9TH)

SUB TITLE: SUBMISSION DRAWING

For, M/s VHP Real Estate
Lead Partner

OWNER'S SIGNATURE

Ar. Raman Kumar
C.O.A. Regd. No.- CA/82/8719
Empanelment No. 02/Arch/2015/NPDN
Nagar Parishad Danapur Nizamat

ARCHITECT'S SIGNATURE

Er. Ramji Singh
B.E. (Civil) MIE
Structural Engineer
Lic. No.- 16/STRE/2. /5/NPDN
Nagar Parishad Danapur Nizamat

STRUCTURE ENG. SIGNATURE

Building Plan No.- DPT/0197/15-16

निम्नांकित शर्तों के साथ भवन मानचित्र की स्वीकृति दी जाती है।
सरकारी या किसी दूसरे के जमीन का अतिक्रमण नहीं करना होगा, तथा पथ एवं सड़क के लिए निर्धारित भवन उपविधि 2014 के अनुसार अपनी जमीन छोड़ना होगा। भवन पूर्ण रूप से अग्निरोधी बनाना होगा तथा अपने भवन से सरकारी नाला तक जल निकासी हेतु अपने खर्च से नाली निर्माण करना होगा।
बरसाती पानी नाली के लिए भूतल पर व्यवस्था करना होगा। भवन भूखण्ड विवादित रहने की स्थिति भवन मानचित्र स्वतः रद्द समझा जायेगा एवं उसके आधार किये गये बनावट अवैध माना जायेगा। भवन मानचित्र की स्वीकृति केवल तीन वर्ष के लिए मान्य होगी। भवन में रहने के पूर्व NOC प्राप्त करना होगा।

नगर कार्यपालक पदाधिकारी
नगर परिषद्-दानापुर