SHEET NO. 1

PROPOSED RESIDENTIAL "SHANTI KUNJ" BUILDING MAP OF SRI MAHENDRA PRASAD SINGH S/O SRI SANT BILAS SINGH AND SMT. URMILA SINGH MOUZA- FATEHPUR, PS+ANCHAL SABOUR, DIST- BHAGALPUR. THANA NO- 23 HALKA NO- 1, KHATA- 150, KHESRA NO- 634 AND KHATA NO- 492 KHESRA NO- 633

SCALE :- 1" = 8'0"

~ SHANTI KUNJ ~

SRI MAHENDRA PRASAD SINGH S/O SRI SANT BILAS SINGH AND SMT URMILA SINGH W/O SR MHENDRA PRASAD SINGH

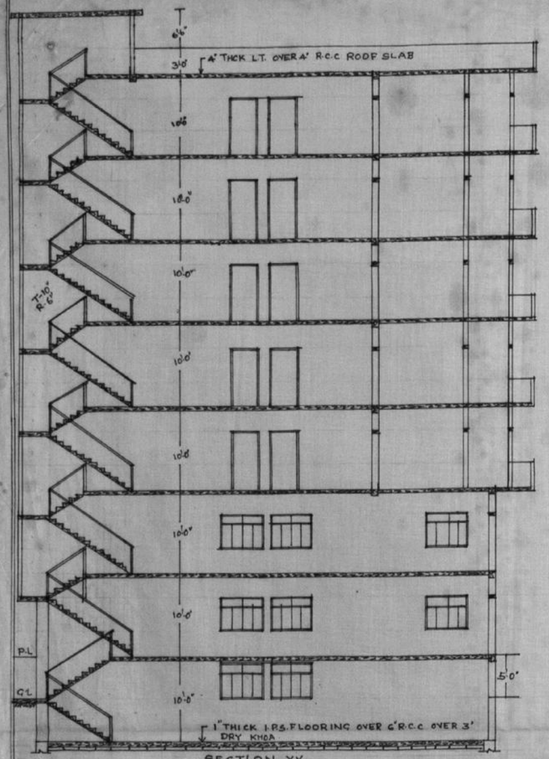

SECTION XX

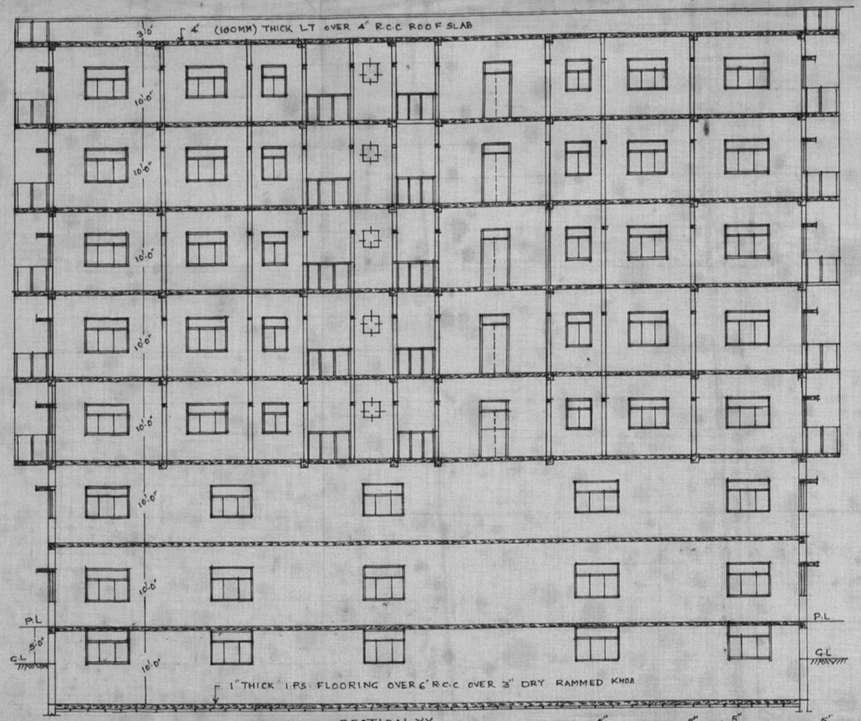

SECTION YY

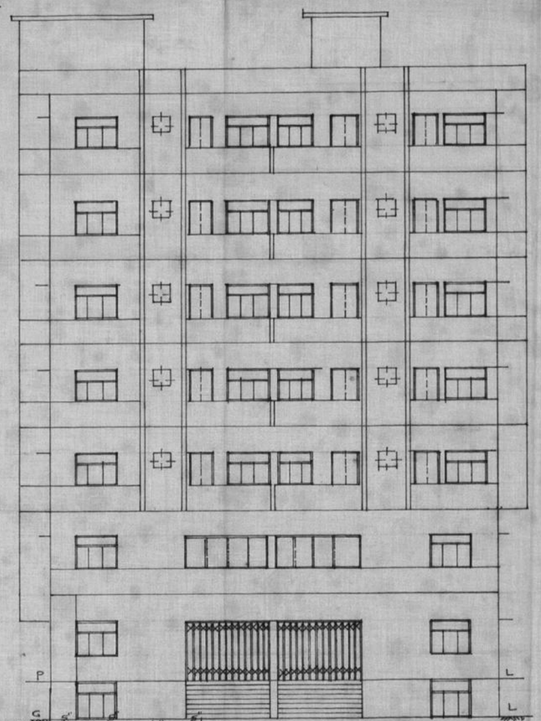

FRONT ELEVATION

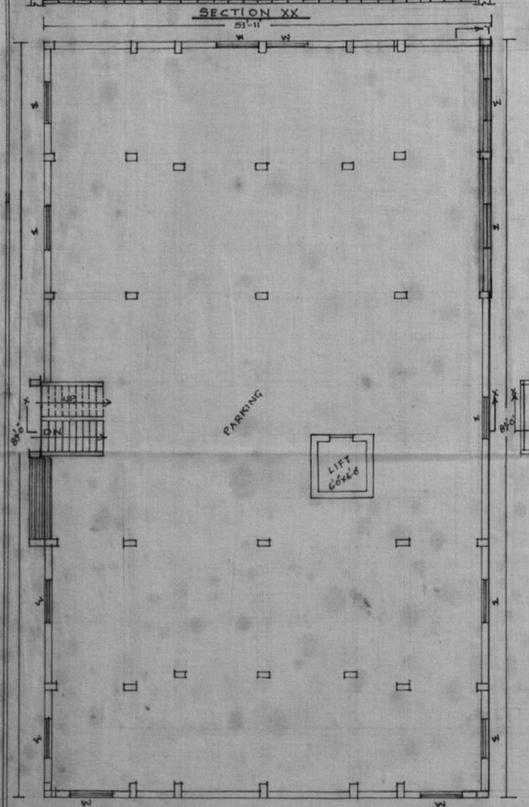

BASEMENT FLOOR PLAN

SCALE:- 1"= 8'-0" BLOCK- A,B,C,D&E

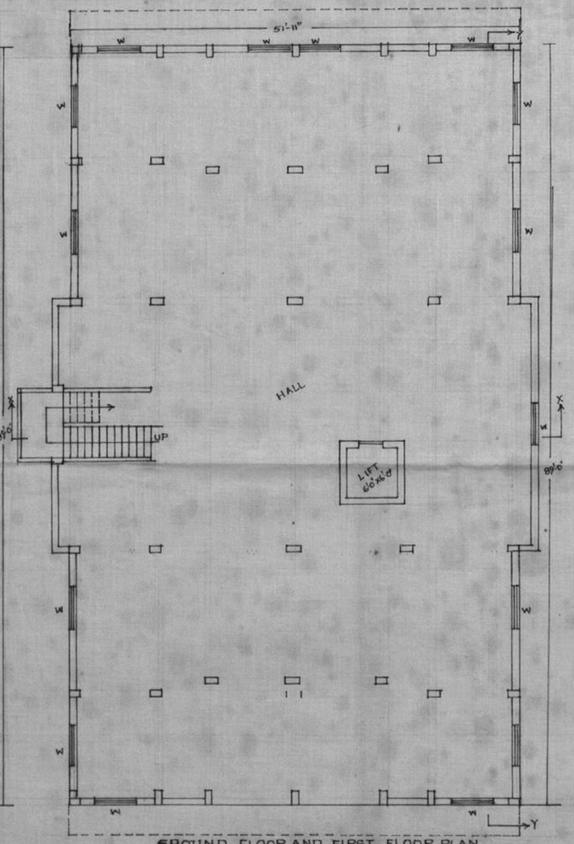

GROUND FLOOR AND FIRST FLOOR PLAN

SCALE:- 1"= 8'-0" BLOCK- A,B,C,D&E

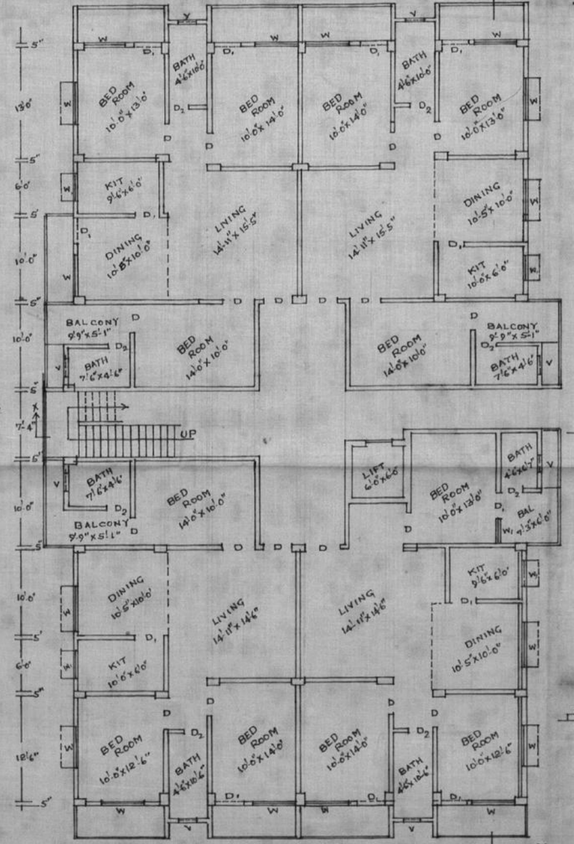

SECOND FLOOR THIRD FLOOR FOURTH FLOOR FIFTH FLOOR& SIXTH FLOOR PLAN

SCALE:- 1"=8'-0" BLOCK- A,B,C,D&E

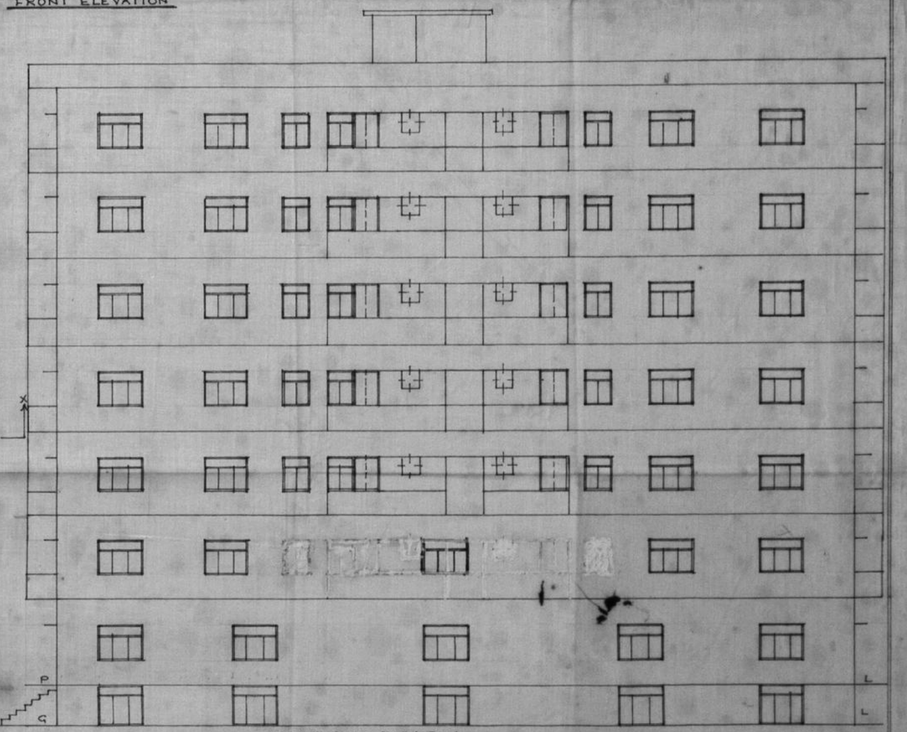

RIGHT SIDE ELEVATION

NO

For GAYATRI HOMES INDIA LTD.

DIRECTOR

SIGN. OF OWNER

DRAWN BY:-

Er. Milind Bhatia

Prof. Expert Valuer & Engineer

Govt Engineer Class I - Contractor

Valuer & Expert Advisor

And Consultant

PASSING AUTHORITY

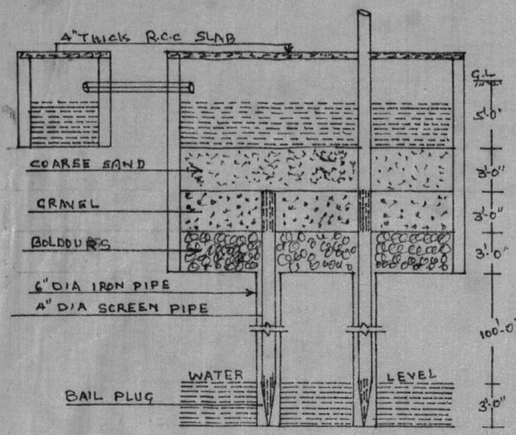

SECTION BB

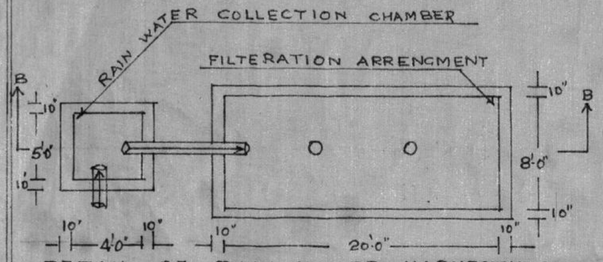

DETAIL OF RAIN WATER HARVESTING

SCALE :- 1"= 8'0"

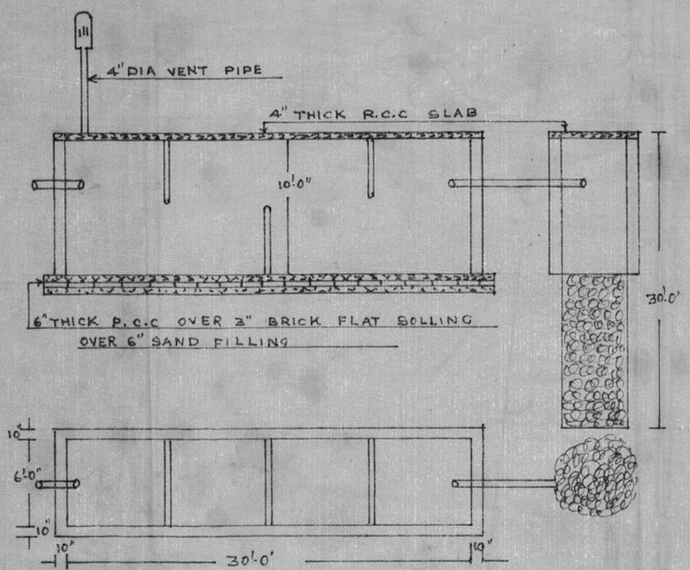

DETAIL OF SEPTIC TANK

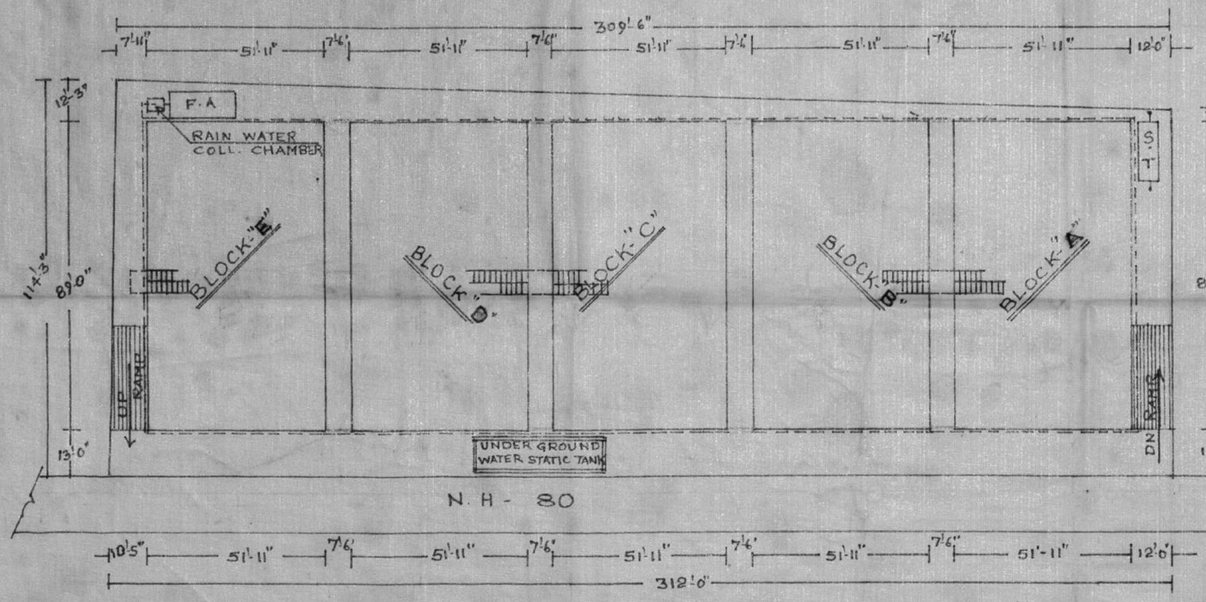

SITE PLAN

SCALE :- 1"= 32'-0"

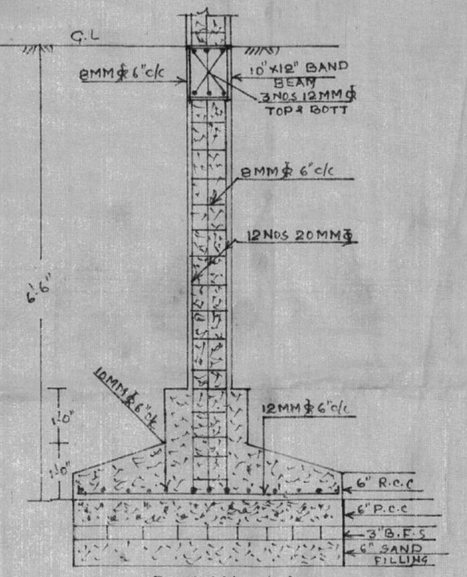

SECTION AA

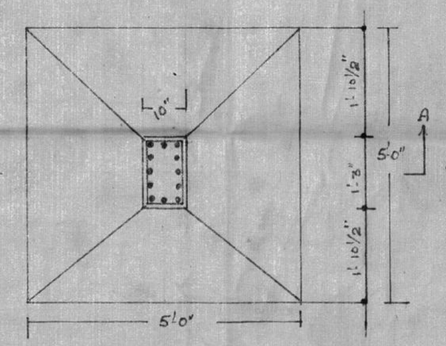

DETAIL OF R.C.C. FOUNDATION

SCALE :- 1"= 2'-0"

SHEET NO:- 2

PROPOSED RESIDENTIAL "SHANTI KUNJ" BUILDING MAP OF SRI MAHENDRA PRASAD SINGH S/O SRI SANT BILAS SINGH AND SMT. URMILA SINGH W/O SRI MAHENDRA PRASAD SINGH MOUZA FATEHPUR, P.S+ ANCHAL- SABOUR DIST. BHAGALPUR. THANA NO:- 23 HALKA NO- 1, KHATA NO- 150, KHESRA NO. 634 AND KHATA NO:- 493 KHESRA NO- 633

SCALE:- 1"= 8'0"

TOTAL PLOT AREA BY PAPER- 92 DEC = 40075.20 SFT.

AS PER DEVELOPMENT AGREEMENT:- 34841.60 SFT

NO. OF BLOCK- A, B, C, D, E

BUILT-UP AREA:-

GROUND FLOOR-	4620.52 SFT
FIRST FLOOR-	4620.52 "
SECOND FLOOR-	4620.52 "
THIRD FLOOR-	4620.52 "
FOURTH FLOOR-	4620.52 "
FIFTH FLOOR-	4620.52 "
SIXTH FLOOR-	4620.52 "

TOTAL FLOOR AREA OF ONE BLOCK :- 32343.64 SFT

5 BLOCK = 161718.20 "

OPEN ARE:- 2497.96 SFT.

TOTAL AREA OF BASEMENT FLOOR

FOR PARKING :- 25772.97 SFT

AS PER DEVELOPMENT AGREEMENT TOTAL AREA:- 34841.60 SFT.

SPECIFICATION:-

FOUNDATION- AS SHOWN IN DETAIL
FLOOR- 1" THICK MARBAL FLOORING OVER 3" DRY KHOA.
SUPER STRUC- FIRST CLASS BRICK IN CM (1:6)
LINTEL- 6" THICK R.C.C LINTEL (1:1.5:3)
D.P.C- (25 MM) 10" THICK DAMP PROOF COMPOUND.
R.C.C- 4" THICK L.T. OVER 4" R.C.C ROOF SLAB (1:1.5:3)
LAV- FLUSH TYPE SEPTIC TANK
WOOD- SAL AND TEAK WOOD.
PLASTER- ½" THICK CEMENT PLASTER (1:4)
PLASTIC PAINT- 2 COAT PLASTIC PAINT BOTH SIDE.

SCHEDULE OF DOORS AND WINDOWS

TYPE	SIZE	DESCRIPTION
D	3'-6" x 7'-0"	PANNEL DOOR
D_1	3'-0" x 7'-0"	" "
D_2	2'-6" x 7'-0"	" "
W	5'-0" x 4'-0"	FULLY GLAZED
W_1	3'-0" x 4'-0"	" "
V	2'-0" x 2'-0"	" "

N

Mahendra Prasad Singh
Urmila Singh

For SAYATRI HOMES INDIA LTD.
DIRECTOR

SIGN. OF OWNER

DRAWN BY:-

Er. Mainul Sarkar
Regd. Engineer Bhagalpur Corporation
Valuer Expert Advitser
And Consultant

प्रदेशित;
मौजा- फतेहपुर थाना नं० 23 थाना- सनौर जिला- भागलपुर
जे० नं० 1394, 2361 खाता 493 खेसरा 633 रकबा 0.30 एवं 0.18 कुल 0.48
का जमाबन्दी दुर्गेश्वर सिंह पोते महेन्द्र प्र० सिंह द्वा० अरोकीमां आता
ना० बेजोड़ जिला- देवघर एवं जे० नं० 1395, 2360 तथा 150 खेसरा 634
रकबा 0.24 एवं 0.20 कुल 0.44 का जमाबन्दी जमीं मेहेन्द्र प्रसाद सिंह
के नाम से उन्हें द्वारा लगान रसीद नं० 2013-14 तक है, DR 11/3/15
जमाबंदी
9-8-2013
ए.डी.ओ

PASSING AUTHORITY