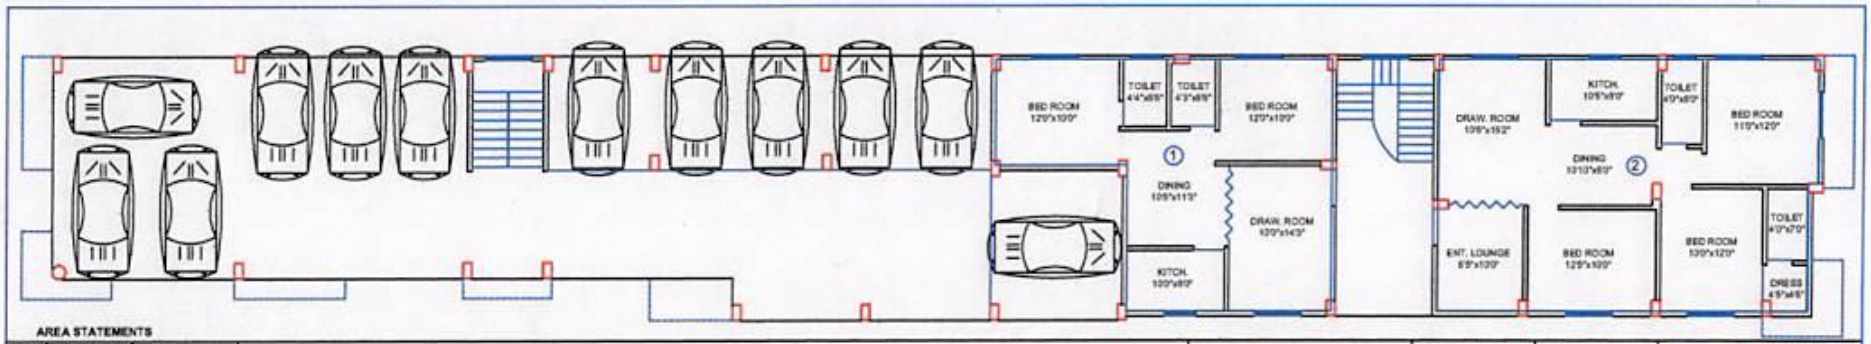

AREA STATEMENTS

TYPE	BUILT UP AREA	SUPER BU AREA
1	670 SFT.	925 SFT.
2	850 SFT.	902 SFT.

M/S BUDHA HOMES & DEVELOPERS B-81, BUDHA COLONY PATNA	DLT BY	NORTH:-
PROPOSED APARTMENT AT BALUPER, DIGHA, PATNA	DATE:- 02-06-2016	

CITY PLANNERS
ARCHITECTS ENGINEER
NEHRU NAGAR PATNA-13

SHEET TITLE
GROUND FLOOR PLAN

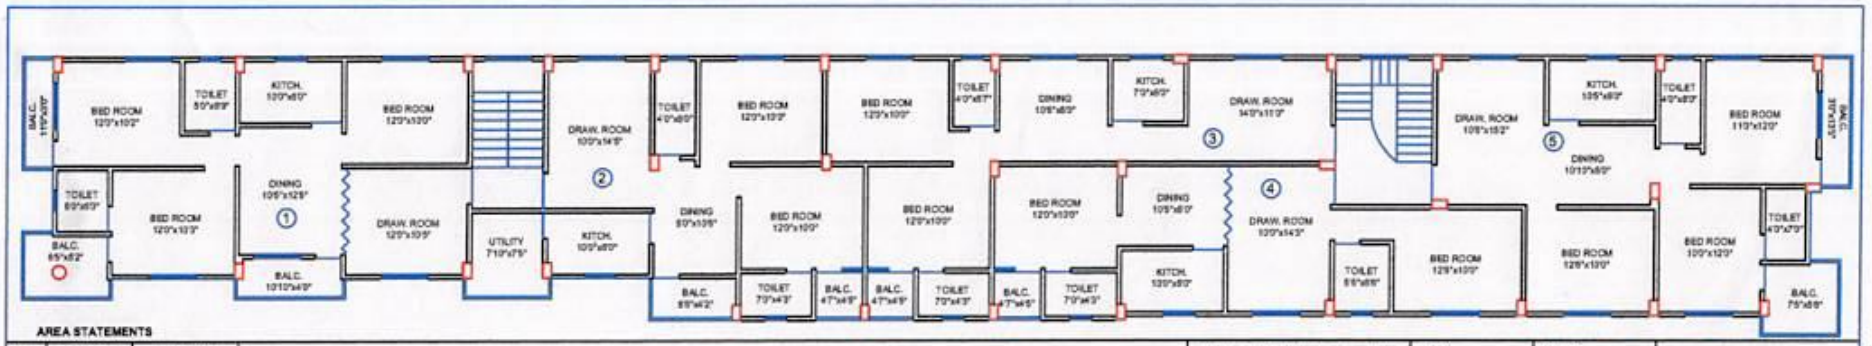

AREA STATEMENTS

TYPE	BUILT UP AREA	SUPER BU AREA
1	665 SFT.	795 SFT.
2	850 SFT.	932 SFT.
3	720 SFT.	845 SFT.
4	720 SFT.	839 SFT.
5	850 SFT.	795 SFT.

M/S BUDHA HOMES & DEVELOPERS B-81, BUDHA COLONY PATNA	DLT BY	NORTH:-
PROPOSED APARTMENT AT BALUPER, DIGHA, PATNA	DATE:- 02-06-2016	

CITY PLANNERS
ARCHITECTS ENGINEER
NEHRU NAGAR PATNA-13

SHEET TITLE
1ST & 2ND FLOOR PLAN