




SECTION X - X

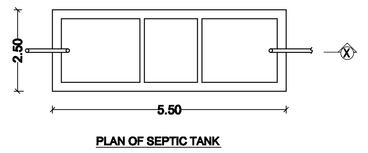


PLAN OF SEPTIC TANK

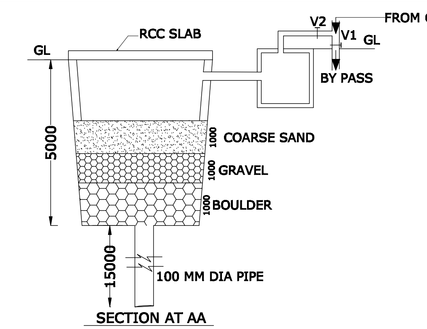


SECTION AT AA

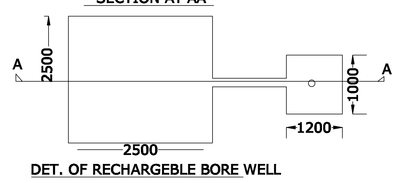

DET. OF RECHARGEBLE BORE WELL

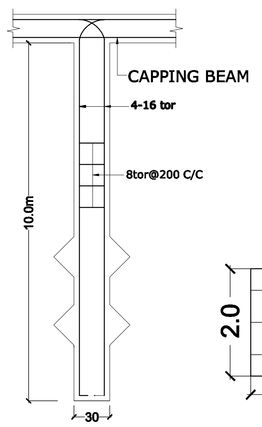


TYP. DET. OF PILE

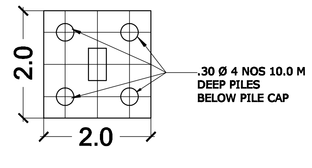

TYP. DET. OF FOUNDATION



GROUND FLOOR PLAN

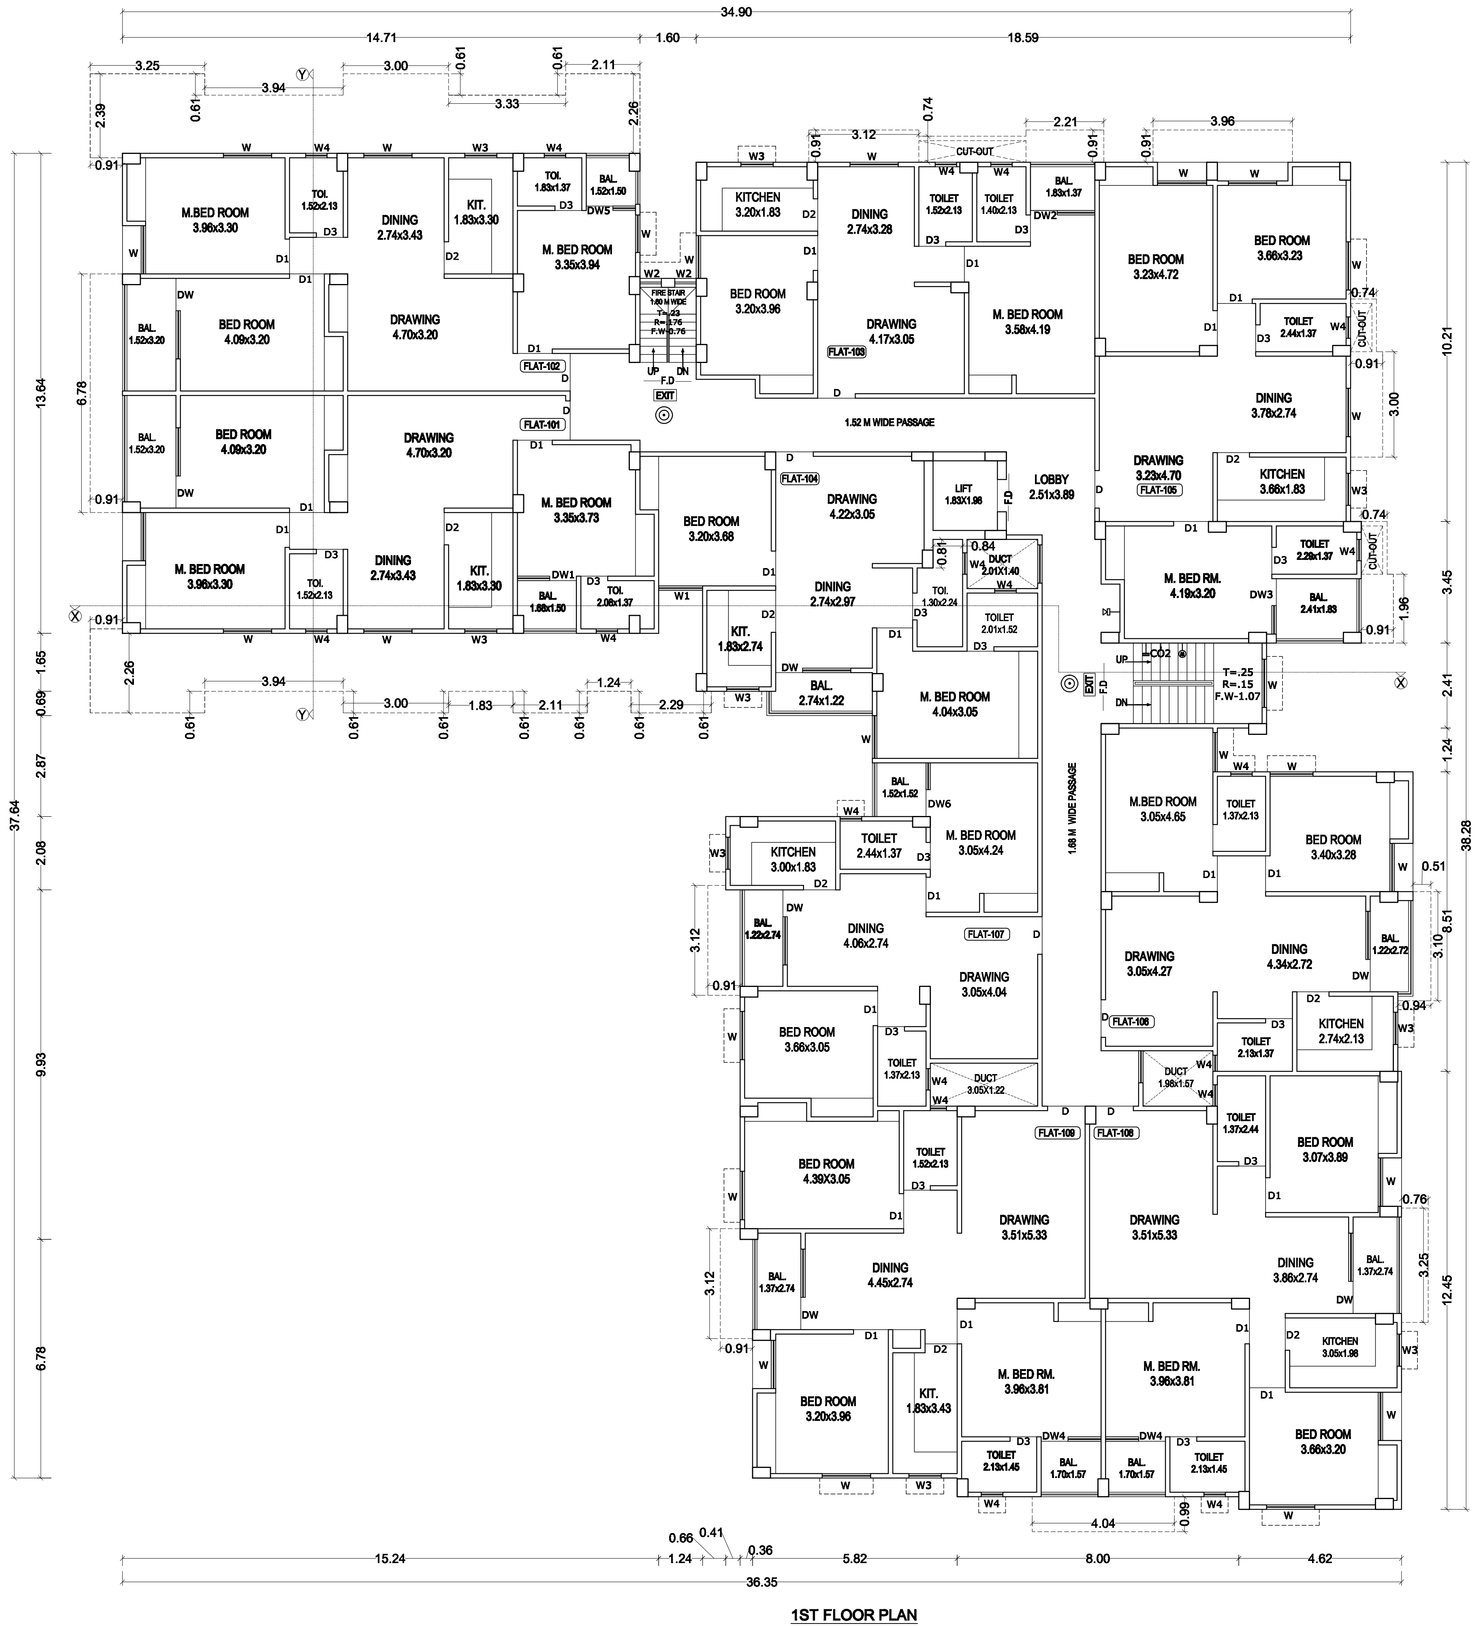

1ST FLOOR PLAN

SCHEDULE OF DOORS & WINDOWS

TYPE	WIDTH	HEIGHT	SILL	LINTEL	DESCRIPTION
D	1.06	2.54	0.0	2.54	AS/SPECIFICATION
D1	0.99	2.13	0.0	2.13	---------DO---------
D2	0.91	2.13	0.0	2.13	---------DO---------
D3	0.76	2.13	0.0	2.13	---------DO---------
W	1.37	1.63	0.91	2.54	---------DO---------
W1	1.24	1.63	0.91	**2.54**	---------DO---------
W2	0.61	1.63	0.91	2.54	---------DO---------
W3	0.91	1.47	1.07	**2.54**	---------DO---------
W4	0.61	1.17	1.37	**2.54**	---------DO---------
DW	**0.91,1.37**	2.54,1.63	0.0,0.91	2.54	---------DO---------
DW1	**0.76,0.91**	**2.54,1.63**	**0.0,0.91**	**2.54**	---------DO---------
DW2	**0.76,1.07**	**2.54,1.63**	**0.0,0.91**	**2.54**	---------DO---------
DW3	**0.76,0.81**	**2.54,1.63**	**0.0,0.91**	**2.54**	---------DO---------
DW4	0.76,0.94	2.54,1.63	0.0,0.91	2.54	---------DO---------
DW5	0.76,0.64	2.54,1.63	0.0,0.91	2.54	---------DO---------
DW6	0.76,0.76	2.54,1.63	0.0,0.91	2.54	---------DO---------
DW7	0.76,1.02	2.54,1.63	0.0,0.91	2.54	---------DO---------
DW8	0.76,0.93	2.54,1.63	0.0,0.91	2.54	---------DO---------
DW9	0.76,0.66	2.54,1.63	0.0,0.91	2.54	---------DO---------

PLOT STETMENT

PROPOSED RESIDENTIAL BUILDING OF
(I)SRI ANIL KUMAR DUBEY S/O DR.RANBIJAY PRASAD DUBEY
(II)SRI AJAY KUMAR DUBEY S/O DR.RANBIJAY PRASAD DUBEY
DEVELOPED BY POWER OF ATTORNEY HOLDER
M/S DISHA CONSTRUCTION, PARTNERS
(1)SRI SANTOSH KUMAR JHA
(2)SMT. KAVITA DEVI OVER
SURVEY PLOT NO- 1297,1298,1299 1300 & 1301
KHATA NO -715,720,,708 & 718
THANA NO -02
MAUZA-MAINPURA
TAUZI NO-5563 & 5123
DIST.-PATNA

CERTIFICATE

THIS IS TO CERTIFY THAT STRUCTURAL DESIGN OF THIS BUILDING WILL BE AS PER IS.1893-1984 & IS. 4326-1993 TO MAKE THE SAME EARTH QUAKE RESISTANT.

ALL DIMENSION ARE IN M

SCALE :-	NORTH :-	DRG. NO :-
1:100 1:200		02/03

SIGNATURE OF POWER ATTORNEY HOLDER
ON BEHALF OF LAND OWNER'S SIGNATURE
(1)SRI SANTOSH KUMAR JHA
(2)SMT. KAVITA DEVI SIGNATURE

SIGNATURE OF TECHNICAL PERSON

SIGNATURE OF STRUCTURAL ENGINEER