
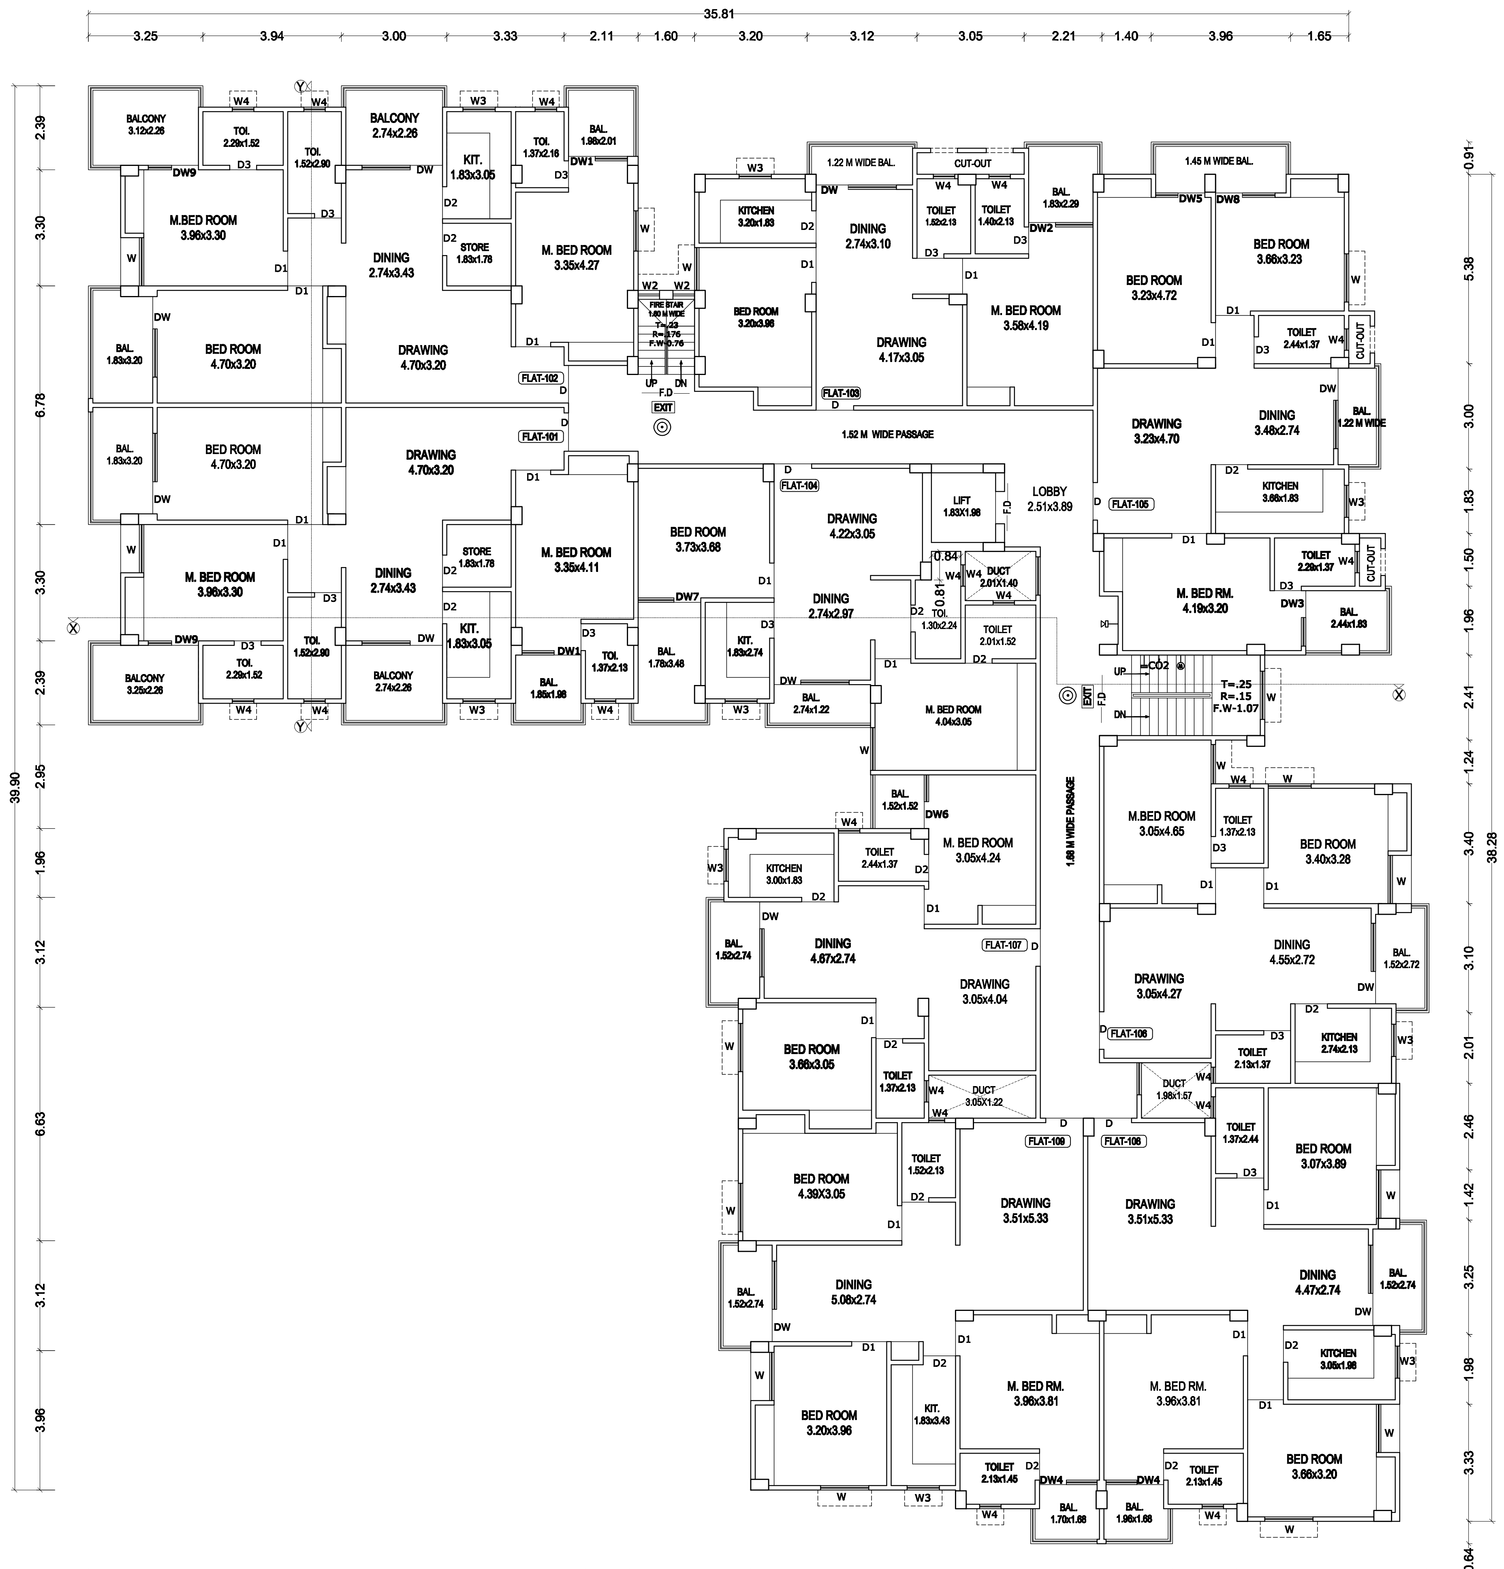


2ND & 3RD FLOOR PLAN

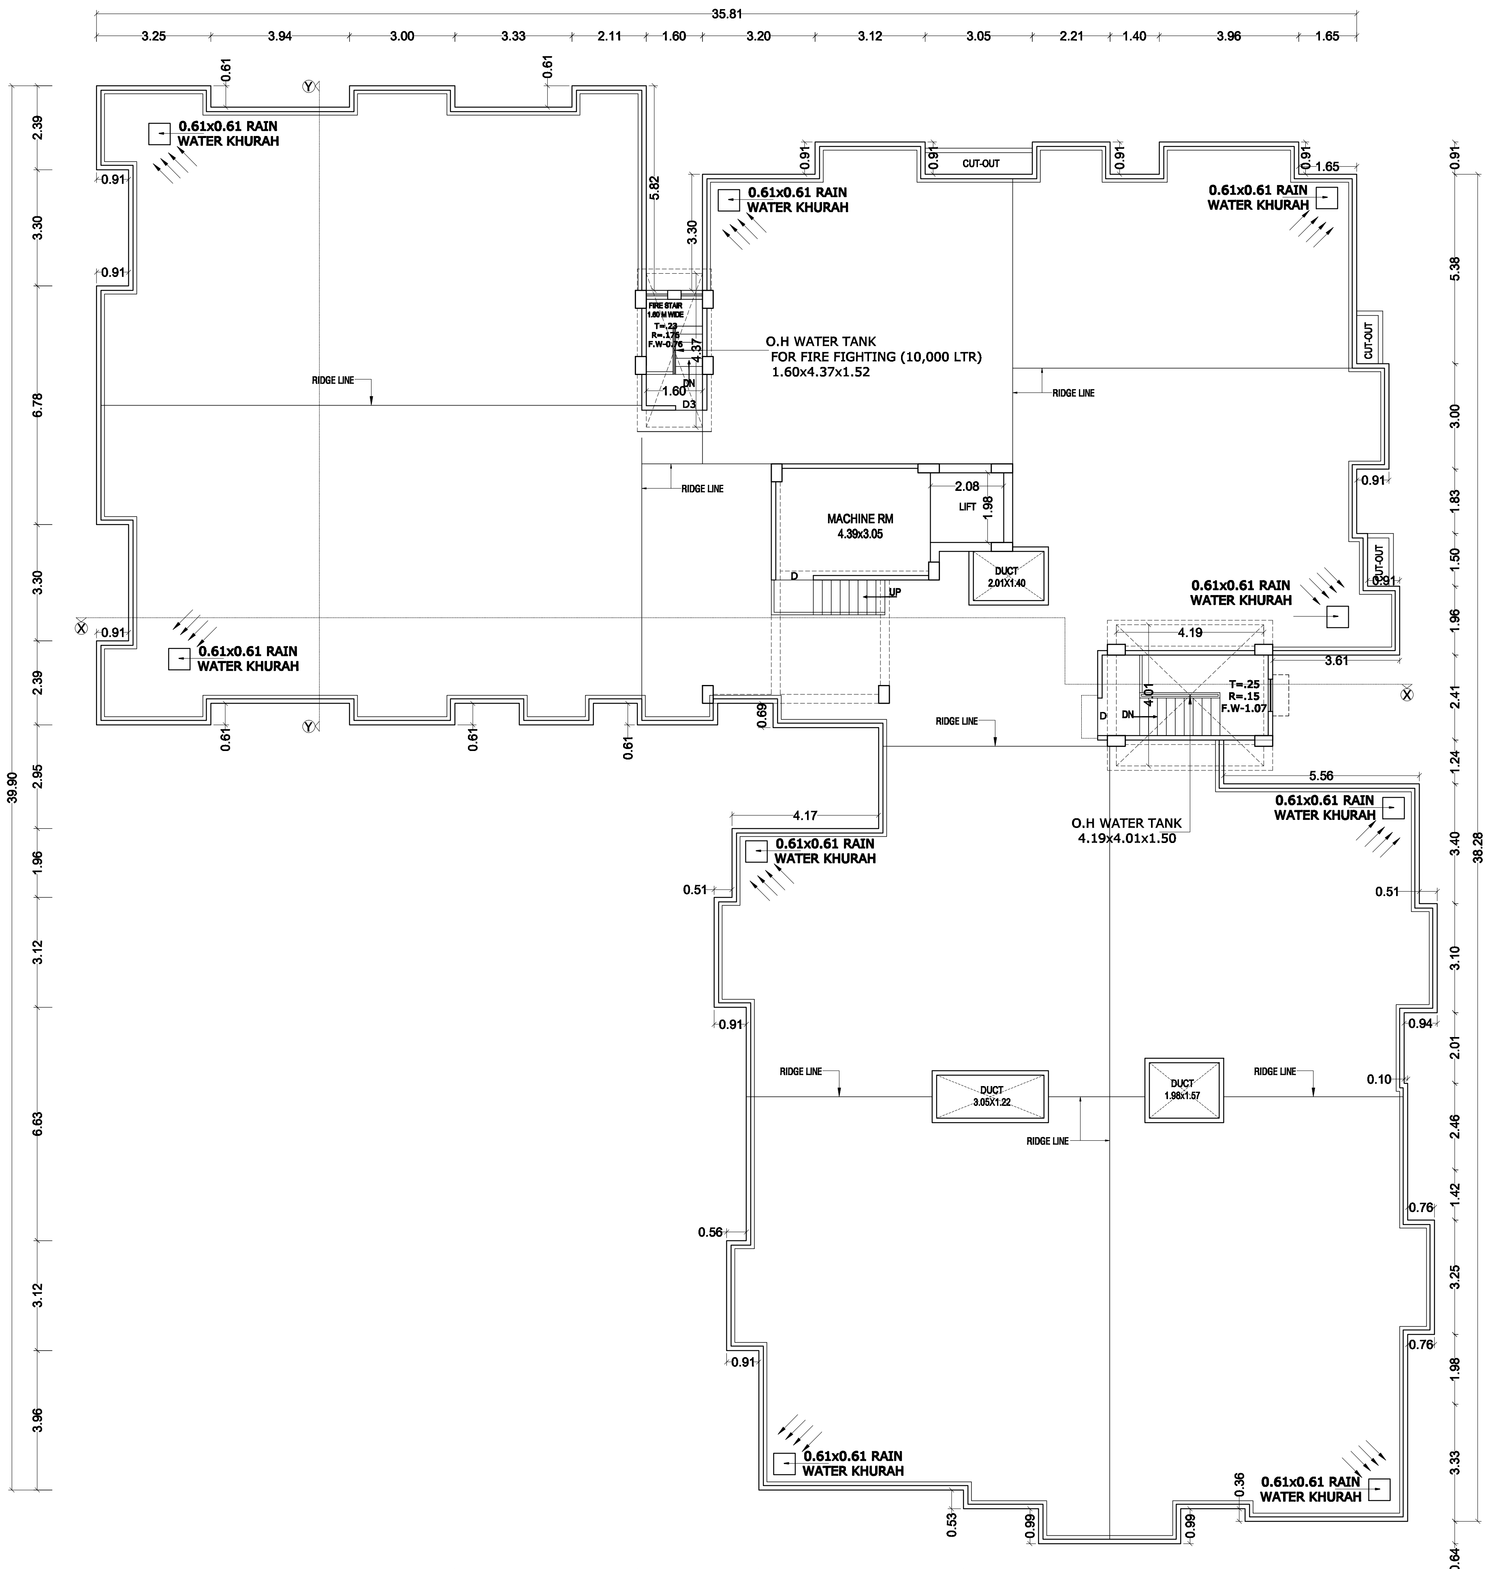

TERRACE FLOOR PLAN

FIRE LEGEND

1. FIRE RESISTANCE DOOR OF 1HY. FIRE RESISTANCE DOUBLE SWING/SINGLE SWING ------ F.D ------
2. FIRE HYDRANT POINT
3. HOSE REEL
4. FIRE EXTINGUISHER MARKED CO2 TYPE — CO2
5. MANUAL CALL POINT
6. P.A SYSTEM
7. UNDER GROUND WATER STATIC TANK OF -20,000 CAPACITY
8. SEAMESE CONNECTION -

SPECIFICATION:-

1. FOUNDATION–	SHOWN IN AS PER DETAIL.
2. FLOOR –	25 TH. FLOOR FINISH WITH GREY MOSAIC.
3. D.P.C–	25 TH. D.P.C. AT PLINTH LEVEL .
4. LINTEL —	150 TH. R.C.C UNTEL IN CEM CONCRETE (1:2:4)
5. ROOF —–	100 TH. R.C.C. ROOF SLAB IN C.C. (1:2:4).
6.SUPERS TRUCTURE –	R.C.CFRAME STRUCTOR WITH IN FILL1st CLASS BRICK WORK (250,125m TH) IN CM(1:6)
7. DOOR—	COMMERCIAL FLUSH DOOR WITH ANGLE IRON FRAME.
8. PLASTER–	12 TH. CEM PLASTER IN CM (1:6) INTERNAL & EXTERNAL SURFACES OF THE WALL FOR CEILING (1:4)
9. WINDOW & VENTILATOR–	STEEL ASEMENTWITH ULLYGLAZED.
10. SEWERAGE —–	THROUGH SEPTIC TANK .
11. ELECTRICAL–	CONCEALED WIRING WITH COPPER CONDUCTOR.
12. WATER SUPPLY –	THROUGH BORE WELL & O.H. WATER TANK.
13. INTERNAL FINISHING—–	OIL BOND DISTEMPER ONE POP.
14. EXTERNAL FINISHING—	CEMENT BASED PAINTS.

PLOT STETMENT

PROPOSED RESIDENTIAL BUILDING OF
(I)SRI ANIL KUMAR DUBEY S/O DR.RANBIJAY PRASAD DUBEY
(II)SRI AJAY KUMAR DUBEY S/O DR.RANBIJAY PRASAD DUBEY
DEVELOPED BY POWER OF ATTORNEY HOLDER
M/S DISHA CONSTRUCTION, PARTNERS
(1)SRI SANTOSH KUMAR JHA
(2)SMT. KAVITA DEVI OVER
SURVEY PLOT NO- 1297,1298,1299 1300 & 1301
KHATA NO -715,720,,708 & 718
THANA NO -02
MAUZA-MAINPURA
TAUZI NO-5563 & 5123
DIST.-PATNA

CERTIFICATE

THIS IS TO CERTIFY THAT STRUCTURAL DESIGN OF THIS BUILDING WILL BE AS PER IS.1893-1984 & IS. 4326-1993 TO MAKE THE SAME EARTH QUAKE RESISTANT.

ALL DIMENSION ARE IN M

SCALE :-	NORTH :-	DRG. NO :-
1:100 1:200		03/03

SIGNATURE OF POWER ATTORNEY HOLDER
ON BEHALF OF LAND OWNER'S SIGNATURE
(1)SRI SANTOSH KUMAR JHA
(2)SMT. KAVITA DEVI SIGNATURE

SIGNATURE OF TECHNICAL PERSON

SIGNATURE OF STRUCTURAL ENGINEER