

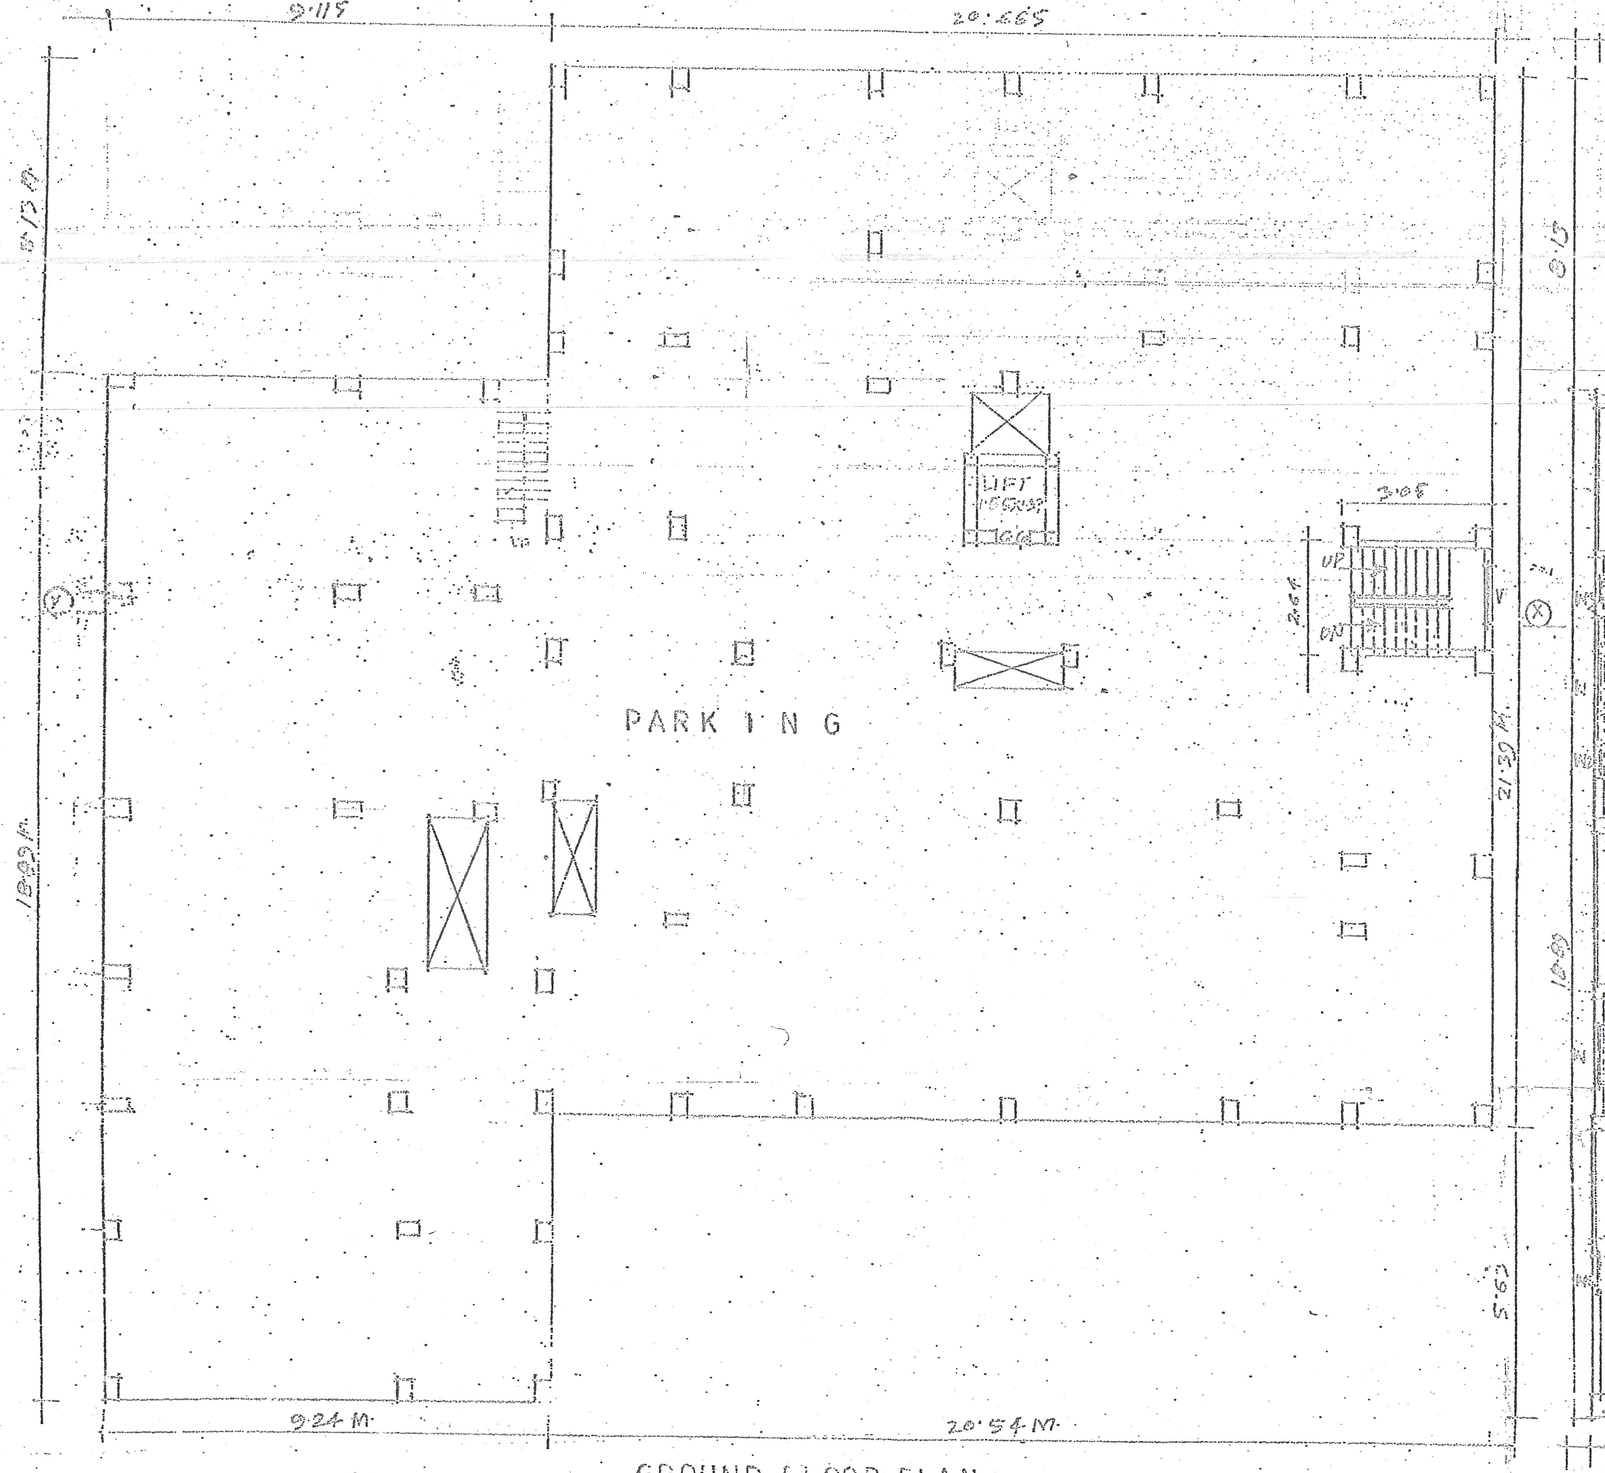


GROUND FLOOR PLAN

SCALE:1:100

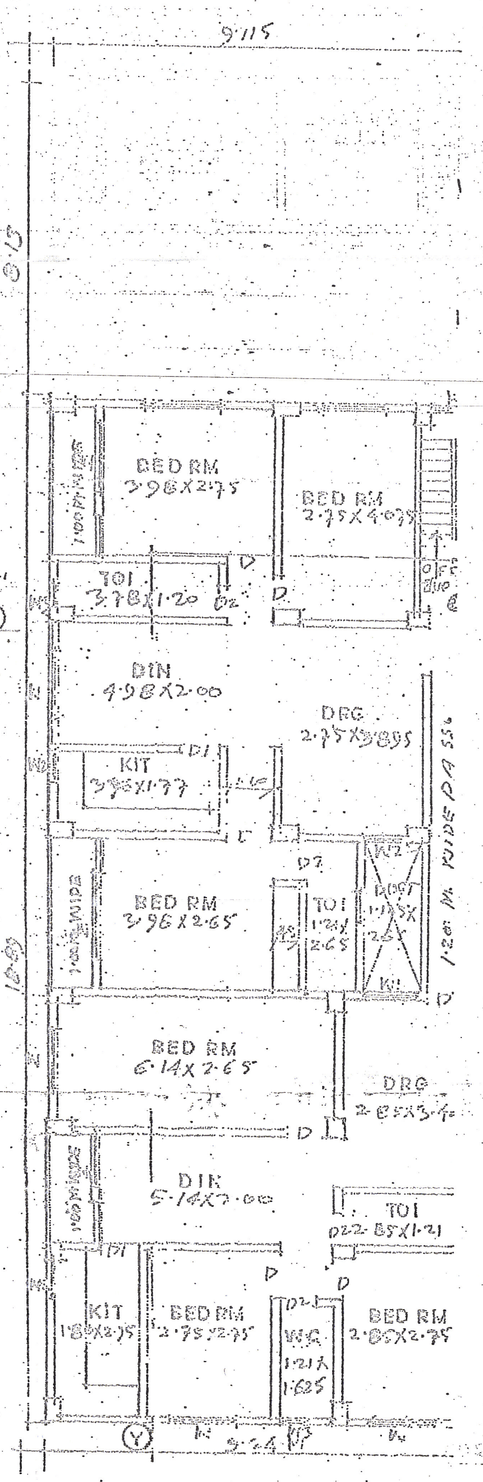

BLOCK-(B)

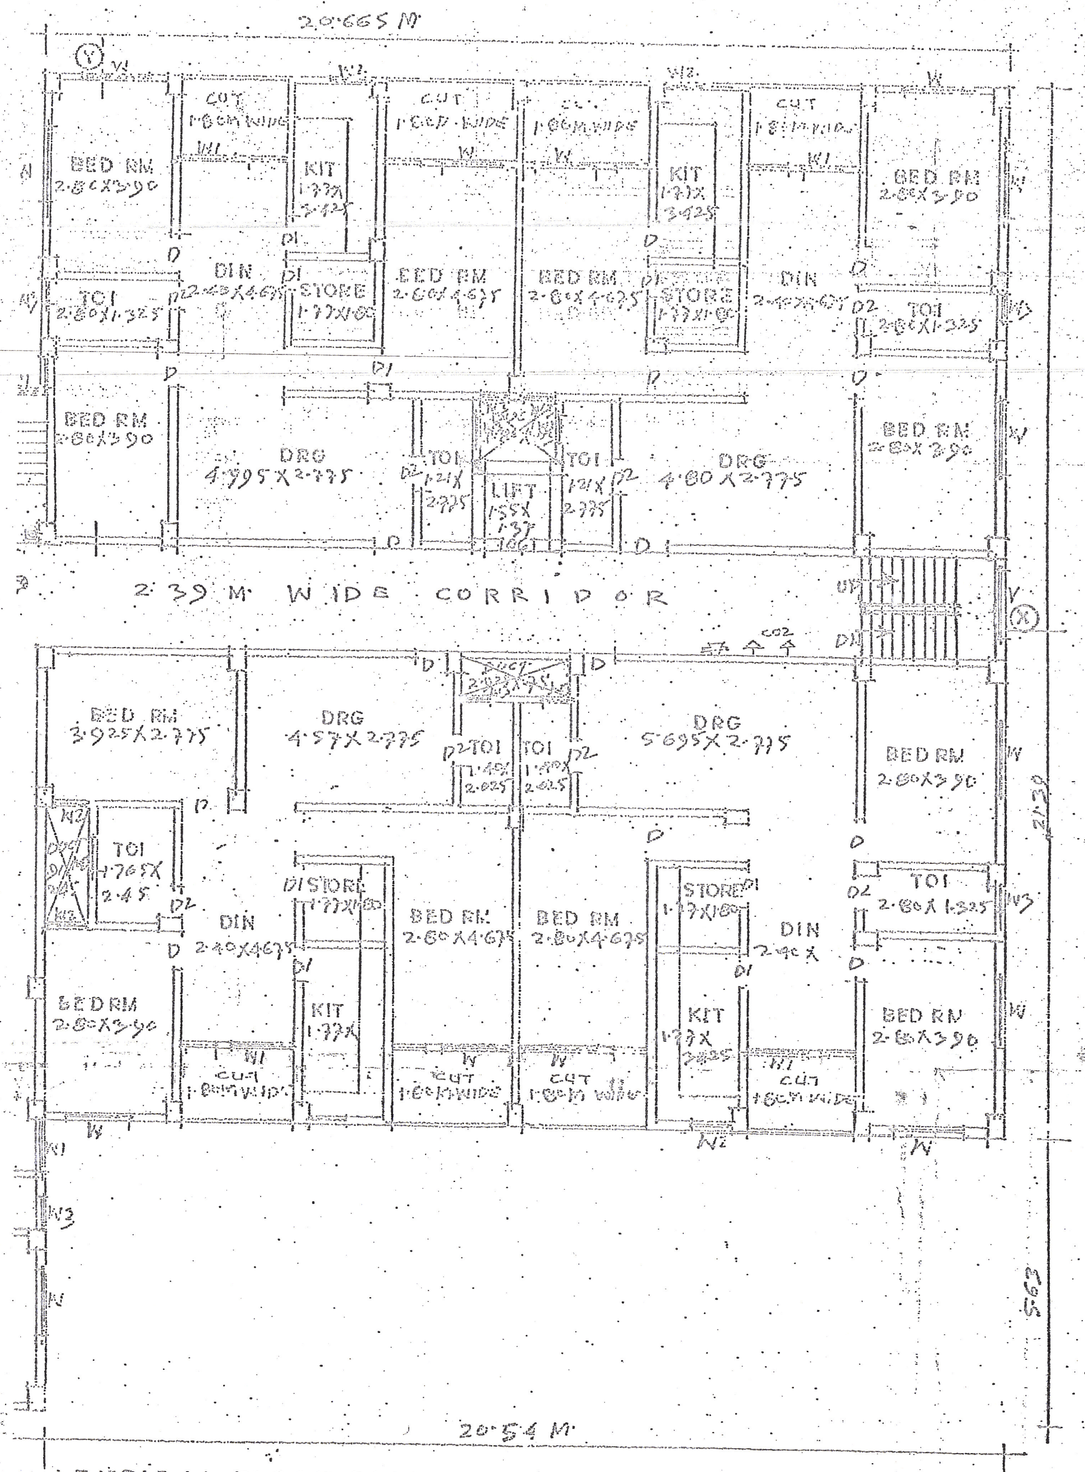

TYPICAL FLOOR PLAN (1ST, 2ND, 3RD & 4TH FLOOR PLAN)

SCALE:1:100

SCHEDULE OF DOORS & WINDOWS

TYPE	WIDTH	HEIGHT	DESCRIPTION
D2	1.50	2.10	PANELLED DOOR
D1	0.91	2.10	DO
D	0.75	2.10	DO
W	1.80	1.35	GLAZED WINDOW
W1	0.91	1.35	DO
W2	0.61	0.38	DO

WATER TANK CALCULATION

TOTAL NOS OF FLAT = 24
ASSUMING 5 PERSON PER FLAT & 135 LPD PER REQUIREMENT OF WATER TANK PER 135 LPD
@ 135 LTRS/DAY/PERSON 5 FLATS 135 =
= 16200 LTRS
5 DAY = 24000 LTRS
REQUIREMENT OF WATER 24000 LTRS
OVER HEAD WATER TANK PROVIDED 25000 LTRS
SIZE OF WATER TANK = 6.00 X 2.50 X 2.00

SEPTIC TANK CALCULATION

TOTAL NOS OF PERSONS 120
REQUIREMENT OF SEPTIC TANK FOR 120 PERSON @ 0.06 M3 PER PERSON PER DAY =
PROVIDED OF SEPTIC TANK PROVIDED =
SIZE OF SEPTIC TANK: 6.00 X 3.00 X 1.50

PROPOSED RESIDENTIAL BUILDING OF SRI SUSHIL KUMAR PRASAD

AT- MAUZA- PANAPUR, PARGANA- HAVELI, POLICE COLONY COLONY ANISHABAD, PLOT NO- 288, 291, 293, 294, 295, & 299 (P), DIST- PATNA

For Star India Construction and Dev.

Chairman and Managing Director

SIG. OF OWNER

SIG. OF ENGG.

The Owner/Builder in no case deviate construction from the sanctioned plan. Any Deviation from the construction or any time the are found will be treated as unauthorized & the owner builder will be liable for legal action. The owner will keep a copy of sanctioned plan at the site during construction. Sanctioned plan will for three years only.

Certified Architect (Name) Raman Kumar
C. O.A. Reg. No.-CA/02/6719
ULB (Patna Municipal Corporation)
Empanelment No.-47/2009
Plan Case No.-[illegible] dated 015-1017
Date...[illegible]
Sanction of Plan according under Provision of Section 314 of Bihar Municipal Act, 2007

Regd. Architect Raman Kumar
C.O.A. Reg. No.- CA/02/6719
Empanelment No.-47/2009
Nagar Nigam, Patna