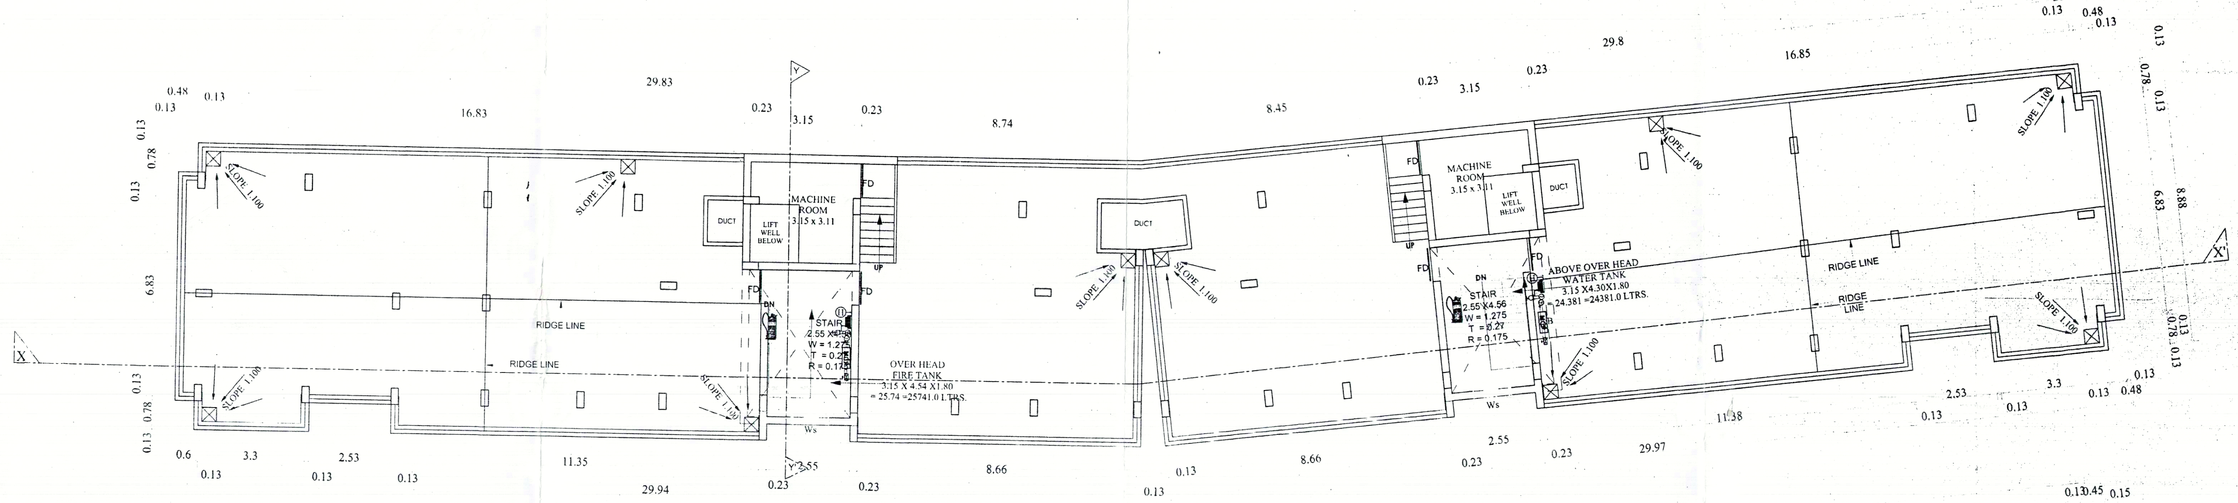

TERRACE FLOOR PLAN
BLOCK-C

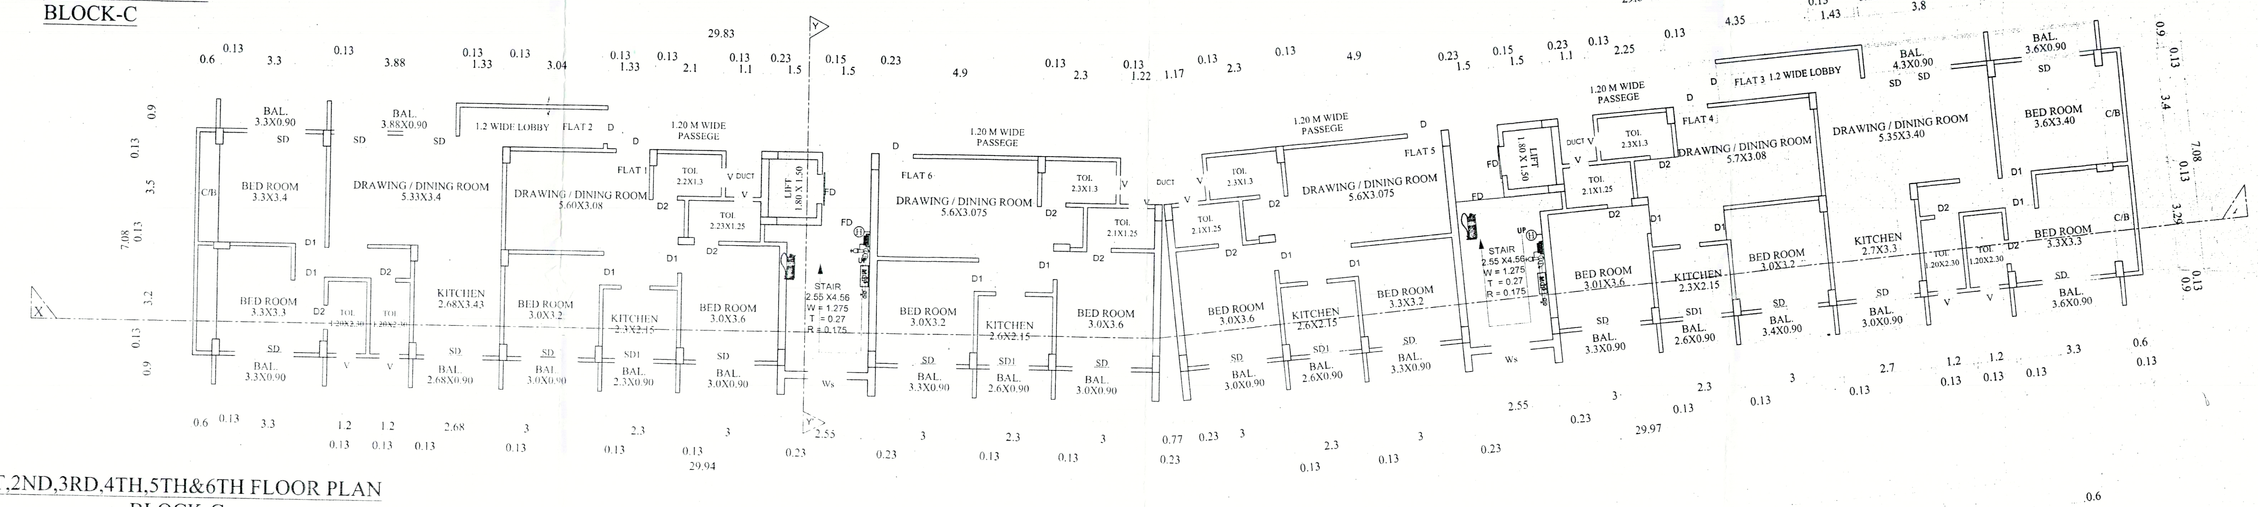

1ST,2ND,3RD,4TH,5TH&6TH FLOOR PLAN
BLOCK-C

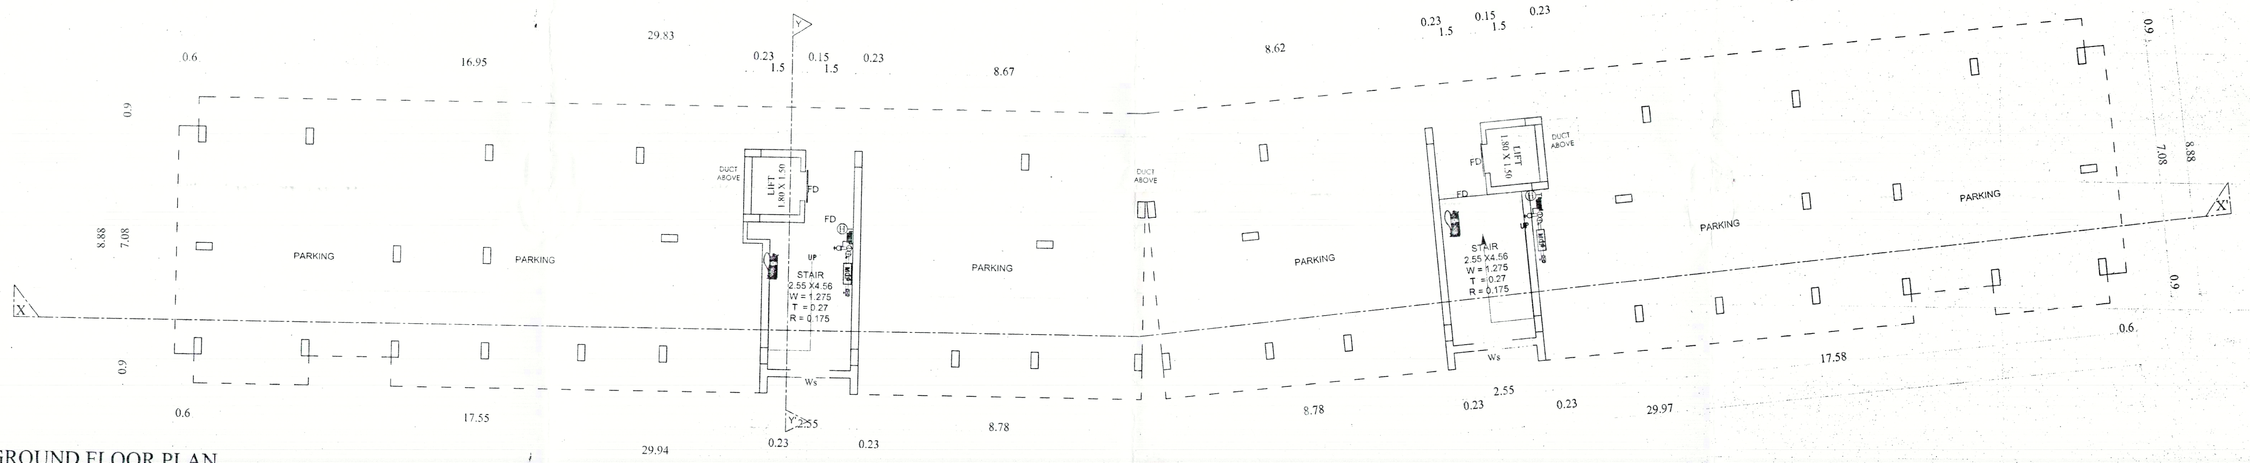

GROUND FLOOR PLAN
BLOCK-C

GENERAL SPECIFICATION

DOOR SCHEDULE

SL. NO	MARK	SIZE WIDTH	SIZE HEIGHT	SILL HEIGHT	LINTEL HEIGHT	REMARKS
1	D	1.05	2.40	0.0	2.40	WOODEN FLUSH DOOR WITH VISION PANEL
2	D1	1.00	2.40	0.0	2.40	WOODEN FLUSH DOOR WITH VISION PANEL
3	D2	0.75	2.40	0.0	2.40	WOODEN FLUSH DOOR
4	SD	1.80	2.40	0.0	2.40	ALUMINIUM SLIDING DOOR
5	SD1	1.55	2.40	0.0	2.40	ALUMINIUM SLIDING DOOR
6	SD2	1.35	2.40	0.0	2.40	ALUMINIUM SLIDING DOOR

WINDOW SCHEDULE

MARK	SIZE WIDTH	SIZE HEIGHT	SILL HEIGHT	LINTEL HEIGHT	REMARKS
W	1.80	1.65	.75	2.40	AL. GLAZED SLIDING WINDOW
W1	1.50	1.65	.75	2.40	AL. GLAZED SLIDING WINDOW
Kw	0.90	1.35	1.05	2.40	AL. GLAZED SLIDING WINDOW
V	0.60	1.35	1.05	2.40	LOUVERED VENTILATOR
Ws	1.50	B.B	0.75	2.40	AL. GLAZED WINDOW

FIRE LEGEND :-	
	FIRE HYDRANT PIPE LINE
HB	M.S. FABRICATED HOSE BOX
	YARD HYDRANT
HOSE REEL	HOSE REEL
	AIR RELEASE VALVE
BV	BALL VALVE / BUTTERFLY VALVE
FS	FLOW SWITCH
	CONCEALED PENDENT TYPE SPRINKLER.
	CONCEALED UPRIGHT TYPE SPRINKLER.
	FIRE EXTINGUISHER
MCP	MANUAL CALL POINT
FD	FIRE RATED DOOR
	SEMAC CONNECTOR
	DOWN COMER SYSTEM
75000 ltrs	OVER HEAD FIRE WATER TANK
25000 ltrs	U.G. WATER STATIC TANK

LEGEND :- PIPE DIA.	
	200Ø PIPELINE
	100Ø PIPELINE
	32Ø PIPELINE
	25Ø PIPELINE
	PENDENT SPRINKLER

LEGEND :- PIPE DIA.	
	100MMØ SOLID WASTE PIPE
	100MMØ LIQUID WASTE PIPE
	100MMØ RAIN WATER PIPE
	62MMØ RAIN WATER PIPE

END PIPE CONNECTION TO SPRINKLER SHALL BE 25 MM
IF NOT INDICATED
UPRIGHT SPRINKLERS SHALL BE PROVIDED ABOVE
FALSE CEILING WHERE THE SPACE ABOVE FALSE
CEILING IS 800mm OR MORE

DEVELOPER DETAILS:-

M/s STAR INDIA CONSTRUCTION (P) Ltd.
Office at 210, ADHARSHILA COMPLEX SOUTH GANDHI MAIDAN,
PATNA - 800001.
Managing Director :- MR. SHASHI BHUSHAN PRASAD

PLOT DETAILS :-

RESIDENTIAL BUILDING AT MOHALLA - ABHIMANYUNAGAR, SURVEY MAUZA - JALALPUR, SURVEY PLOT NO.-284/682, 799,285(P), 286(P),
TAUZI NO.- 5523,5810,5518, 5780, KHATA NO. - 126,718,203, 184,
PARGANA -PHULWARI,
THANA - DANAPUR, THANA NO.- 22,
AT PRESENT THANA - RUPASPUR,
SUB REGISTRY - DANAPUR,
DIST - PATNA.

SHEET NO. M 06/09

SCALE. 1:100

NORTH

Star India Construction Pvt. Ltd.
Chairman Cum Managing Director
SIGNATURE OF OWNERS

Brajesh Kumar Sinha
Structural Engineer
Licence No.11/STR-E/15/NPDN
NAGAR PARISHAD DANAPUR NIZAMAT
DANAPUR
SIGNATURE OF ENGINEER

AMIT KUMAR
ARCHITECT
EMPL. NO.-03/ARCHI/2015/NPDN
NAGAR PARISHAD, DANAPUR NIZAMAT
SIGNATURE OF ARCHITECT

A. E.
Nagar Parishad Danapur Nizamat

J. E.
Nagar Parishad Danapur Nizamat

Building Plan No. 19/21-22

For Star India Construction Pvt. Ltd.
Director