
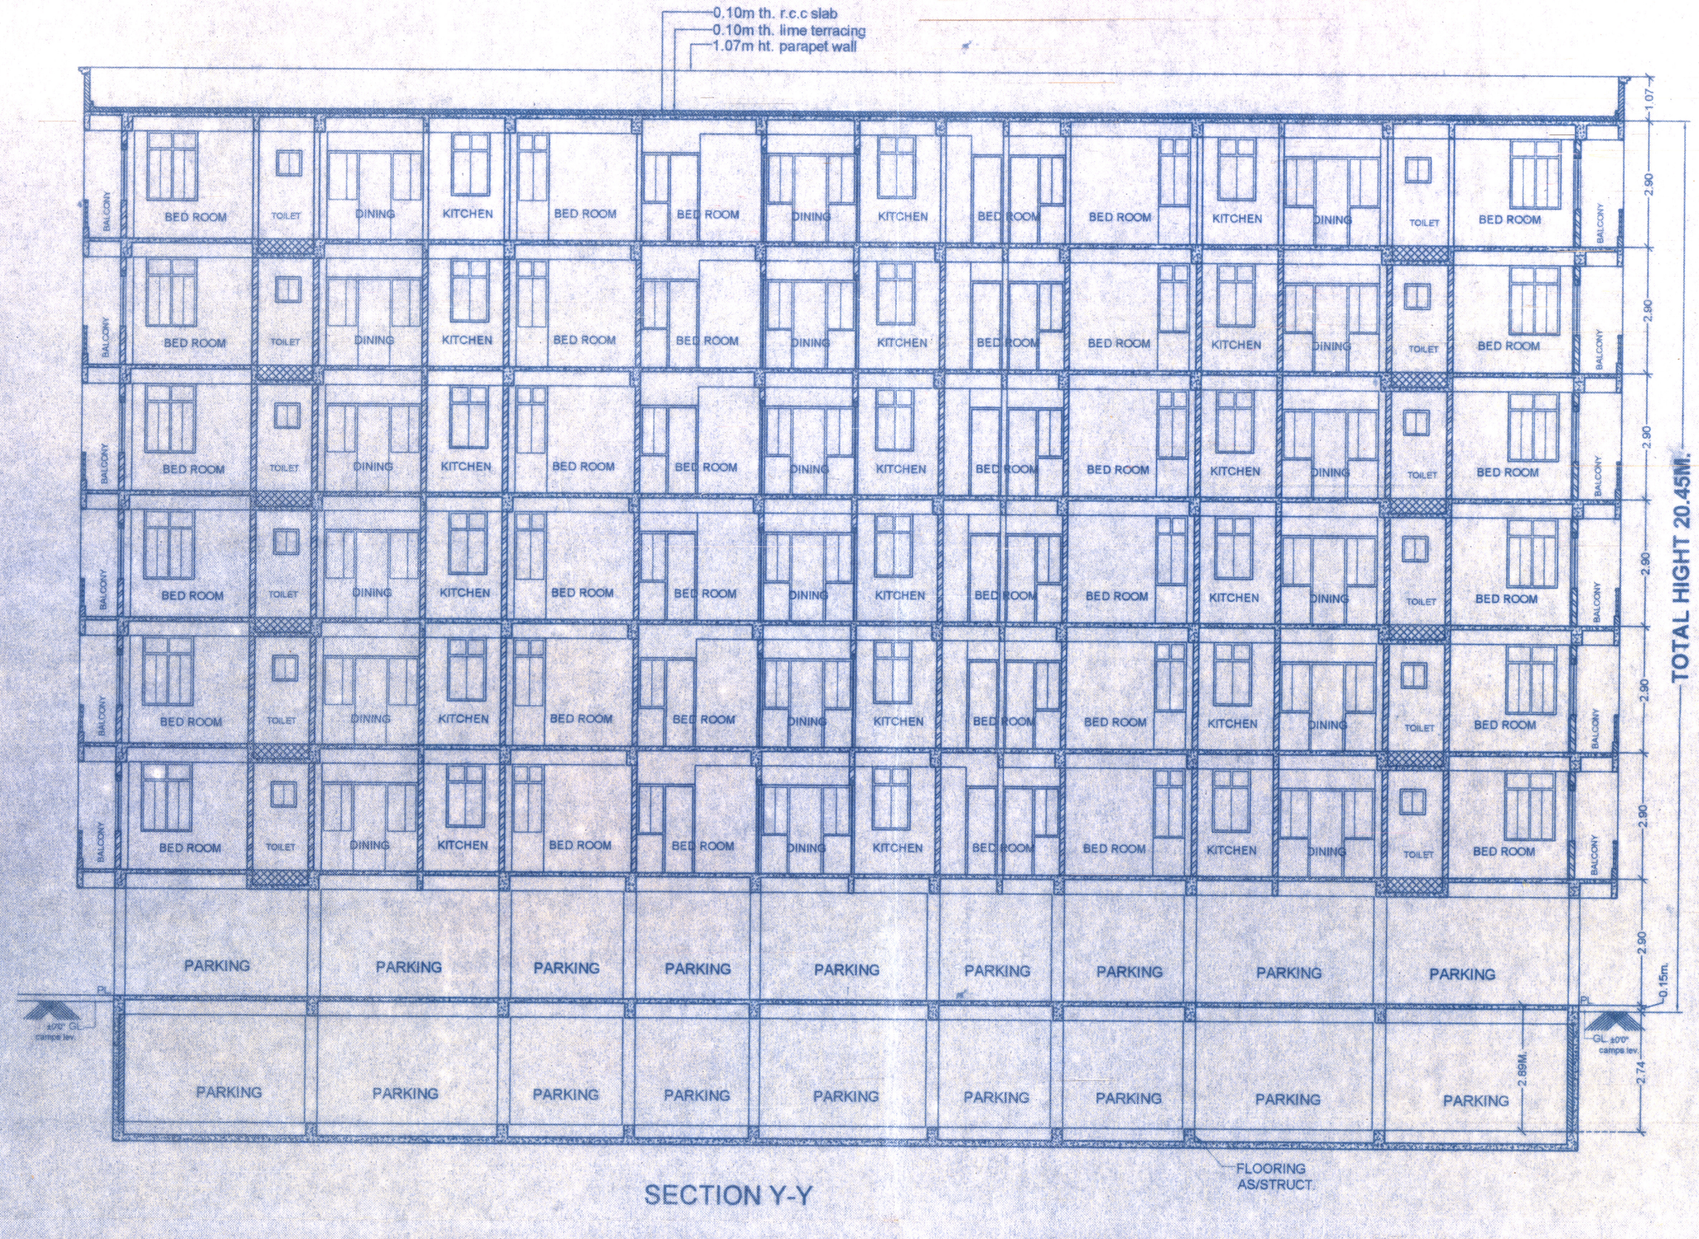


SECTION Y-Y

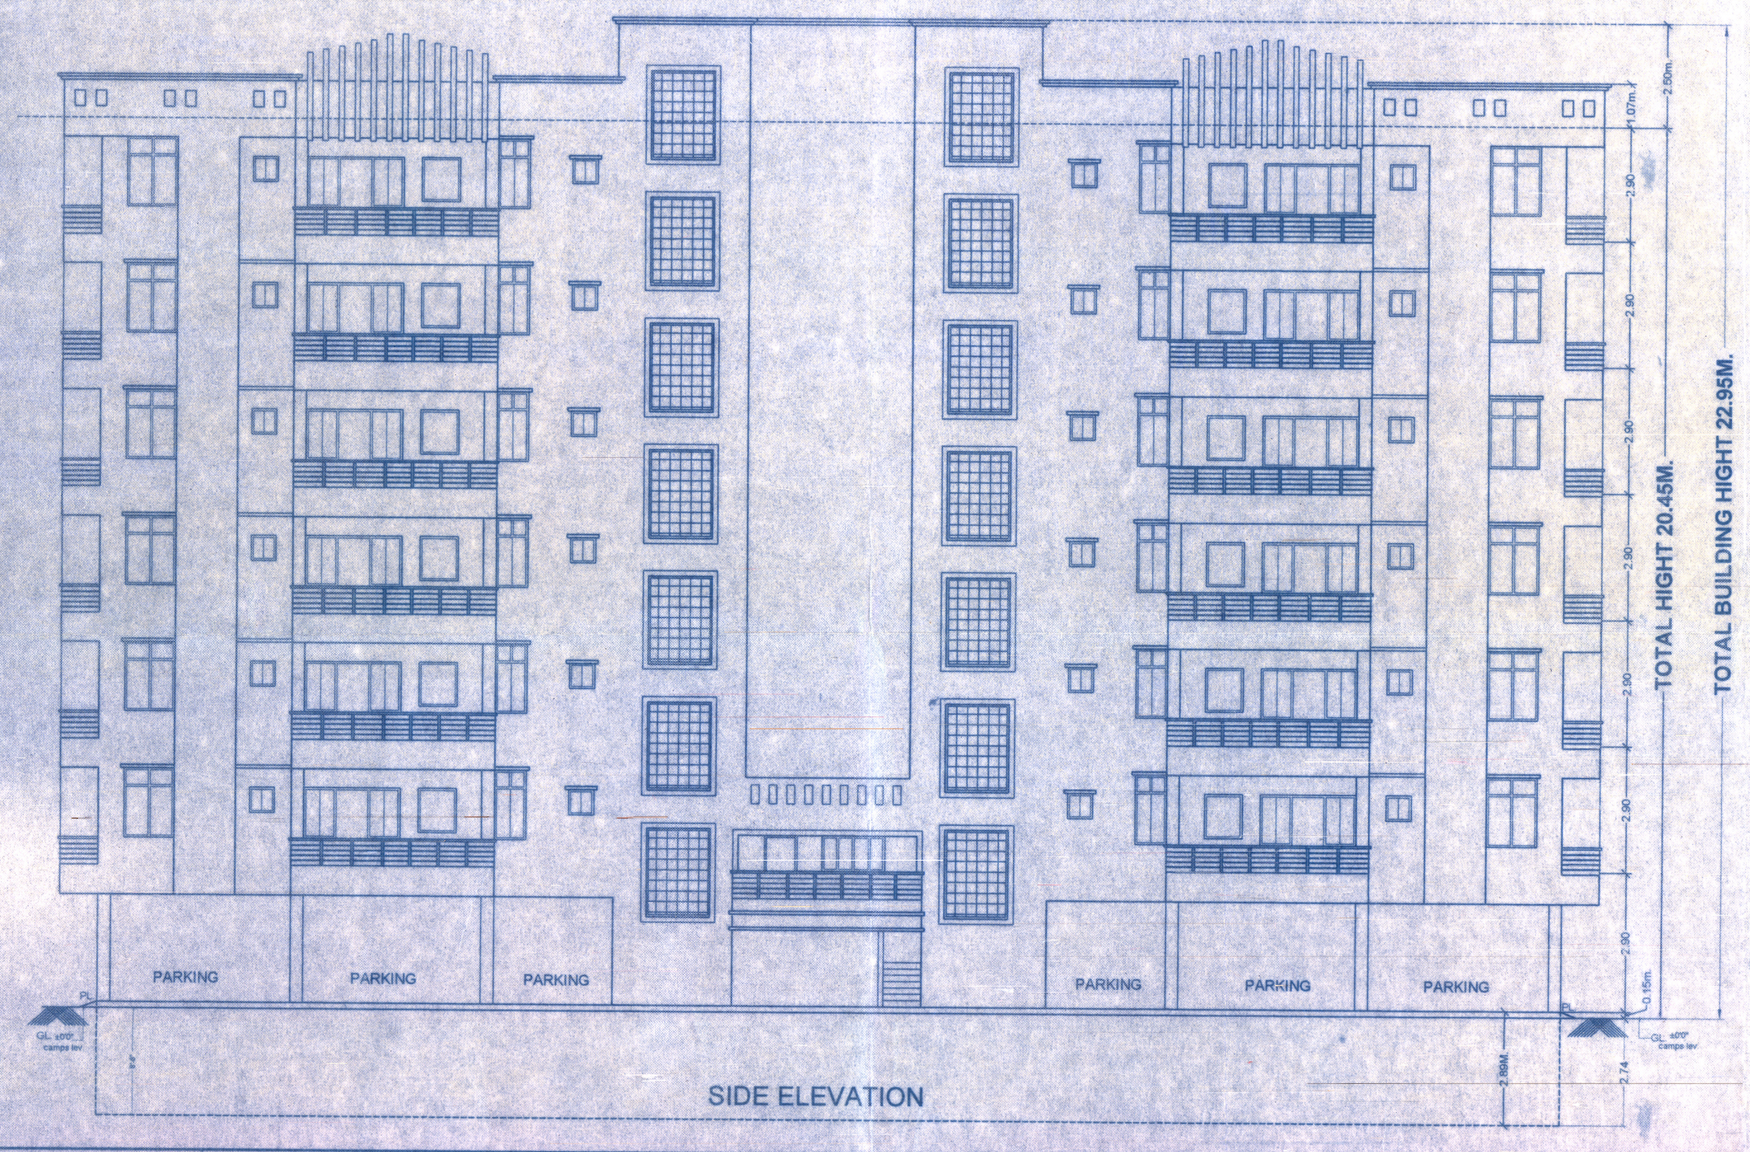


SIDE ELEVATION

FIRE LEGEND

- [1] UNDER GROUND WATER STATIC OF 100,000 LITERS CAPACITY — 100,000
- [2] HYDRANT POINT — H (WET RISING SYSTAM)
- [3] HOSE REAL
- [4] I.S.I. MARKED F.E
- [5] PHOTOLUMICENT SIGN — EXIT
- [6] SEWERAGE CONNECTION
- [7] SPRINKLER'S INSTALLATION — S
- [8] MANUAL CALL ALARM POINT — F.D.
- (9) F.D. FIRE RESISTING DOOR
- [10] AREA COVERED WITH SMOKE DETECTION SYSTEM — ASA
- [11] OVER HEAD WATER STATIC TANK 10000 LITRS CAPICITY — 20,000
- [12] EMERGENCY LIGHT
- [13] P. A. SYSTAM
- (14) FIRE EXTINGUISHER CO 2 TYPE — CO_2

SPECIFICATION:-

1. FOUNDATION R.C.C. UNDER REAMMED PILE FOUNDATION 8.0M DEEP WITH PROPER RE-INFORCEMENT.
2. SUPER STRUCTURE 1ST CLASS BRICK WORK IN SUPER STRUCTURE WITH CEMENT MORTAR (1:6)
3. PLINTH HEIGHT G.L. AND P.L. AS SHOWN IN SECTION
4. FLOORING 25mm THICK I.P.S. FLOORING OVER 125 TH. DRY REAMMED KHOA OVER 75mm TH. BRICK FLAT SOLLING OVER SAND FILLING
5. ROOF 10m THICK AVERAGE LIME TERRACING OVER R.C.C. ROOF SLAB.
6. DOORS CHOWKHATS OF DOORS TO BE SAL WOOD.
7. WINDOWS ALL WINDOWS TO BE FULLY GLAZED IN STEEL FRAME.
8. PLASTER 12mm THICK CEMENT PLASTER ON BOTH SIDE OF BRICK WALL.
9. COLOURING COLOUR OR WHITE WASH AS PER CHOICE.

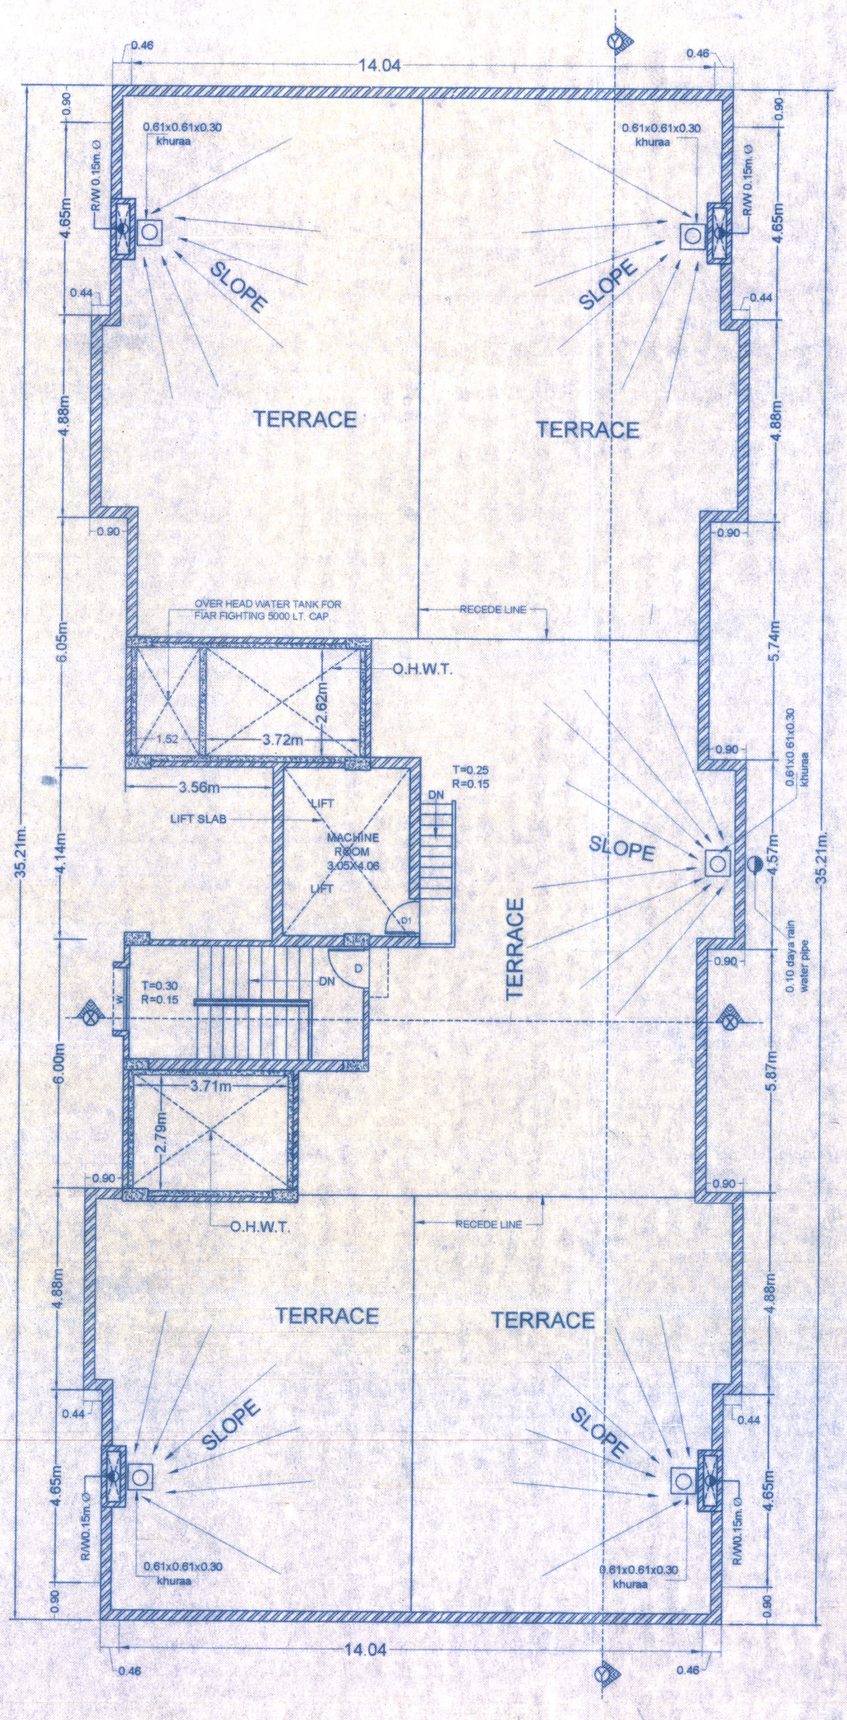

TERRACE FLOOR PLAN

SEPTIC TANK CALCULATION :-

TOTAL NO. OF FLATS = 30 NOS.
TOTAL NO. OF PERSON = 30X 5 = 150
1 PERSON 0.085 CU. M / PERSON / DAY
150X 0.085 = 12.75 CU. M (provided)
CAPACITY OF SEPTIC TANK
7.2CU. M(req.)
SIZE OF SEPTIC TANK =
6 .0 0 X 2.00 X 1.5 = 18.00 CU. M (provided)

PARKING CALCULATION:-

TOTAL B/U AREA= 2854.34 SQM.
PARKING REQUIRED = 25% OF B/U AREA
2854.34 X25% = 713.58 SQM. REQ.
BASEMENT FLOOR = 337.07 SQM.
GROUND FLOOR = 417.23 SQM.
PROVIDED PARKING AREA =
337.07+ 417.23 = 754.3 SQM.

WATER TANK CALCULATION:-

TOTAL NO. OF FLATS = 30
EACH FLAT 5 PERSON
TOTAL NO. OF POPULATION = 30X5 = 150 P(PERSON)
EACH PERSON NEED 135 Lts. PER DAY = 150X135 = 20.25Lts. (req.)
PROVIDED OF WATER TANK 2 NOS
SIZE = 5.28X 2.92X1.52 = 23.43+23.43= 46.68 CU. M (provided)

PLOT DETAILS :-

PROPOSED RESIDENCIAL BUILDING OF
1. M/S JAGDAMBA BUILD.WELL PVT.LTD
DIRECTOR -SRI.SHIV SANKAR
S/O LATE -SARBESHWAR SINGH

OWNER.
SMT. ASHA PANDEY W/O SRI. CHINTAMANI PANDEY
SURVEY PLOT NO.- 85&86
KHATA NO.- 37
TAUZI NO.- 8552
THANA NO.- 17
MAUZA - SIKNDARPUR
P.S - DANAPUR DIST. PATNA

SHEET NO.	SCALE.	NORTH.
A/01	1 : 100	

AR. Mukesh Kumar
Coa Regd. No.-CA/2010/50220
Empanelment No.-27/ARCH/2015/NPDN
Nagar Parishad Danapur Nizamat

Asha pandey
SIGNATURE OF OWNER

SIGNATURE OF ARCHITECTS

Jagdamba Build Well Pvt. Ltd.
Director
SIGNATURE OF BUILDERS

Brajesh Kumar Sinha
Structural Engineer
Licence No.11/STR-E/15/NPDN
NAGAR PARISHAD DANAPUR NIZAMAT
DANAPUR.
SIGNATURE OF STRUCT. ENGINEER

Directors
Jagdamba Build Well Pvt. Ltd
N.P.D.N/Builder R.N/161/15-16

Building Plan No...5.8/16-17
निम्नांकित शर्तों के साथ भवन मानचित्र की स्वीकृति दी जाती है।
सरकारी या किसी दूसरे के जमीन का अतिक्रमण नहीं करना होगा, तथा पथ एवं सड़क के लिए बिहार भवन उपविधि 2014 के अनुसार अपनी जमीन छोड़ना होगा। भवन भू-तलपरेपी बनाना होगा तथा अपने भवन से सरकारी नाला तक जल निकासी हेतु अपने खर्च से नाली निर्माण करना होगा।
बरसाती पानी नाली के लिए भूतल पर व्यवस्था करना होगा। भवन भू-खण्ड विवादित रहने की स्थिति में भवन मानचित्र स्वतः रद्द समझा जायेगा एवं उसपर खड़े किये गये बनावट अवैध माना जायेगा। भवन मानचित्र की स्वीकृति केवल तीन वर्ष के लिए मान्य होगी। भवन में रहने के पूर्व NOC प्राप्त करना होगा। तकनीकी पदों/अभियंता की अनुशंसा के आधार पर पारित।

A. E.
Nagar Parishad Danapur Nizamat

नगर कार्यपालक पदाधिकारी
नगर परिषद, दानापुर निजामत