
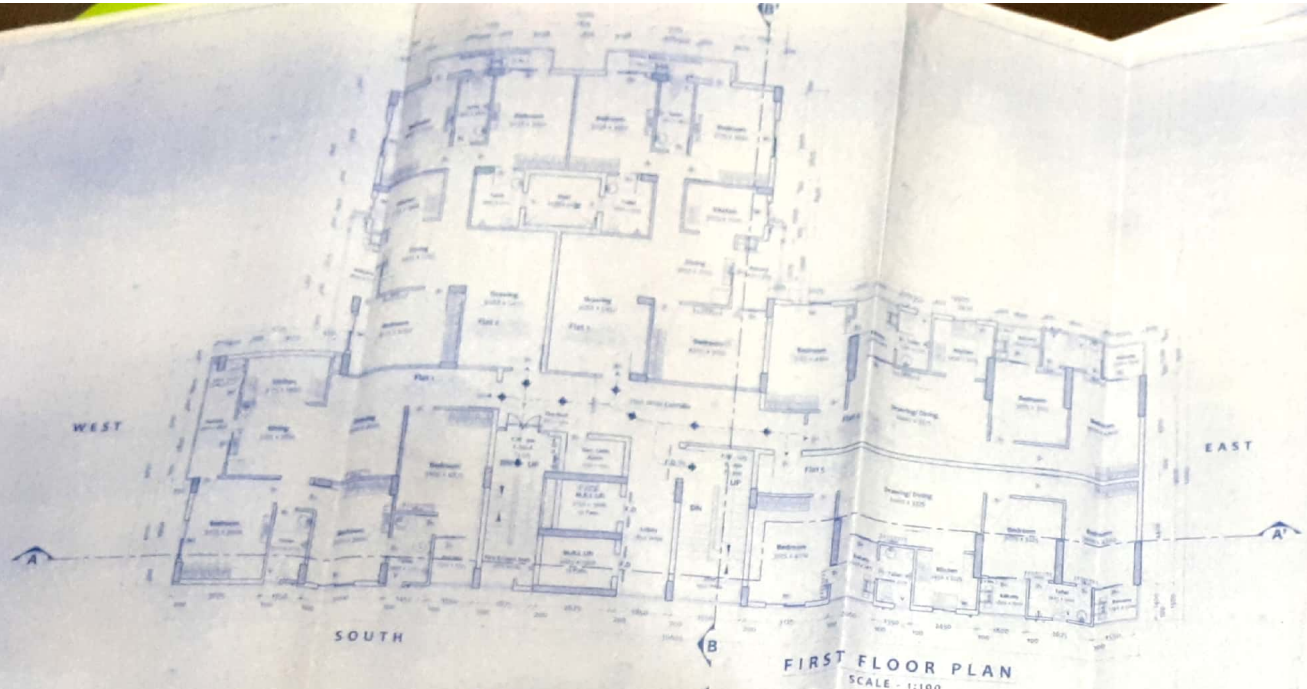


FIRST FLOOR PLAN
SCALE - 1:100

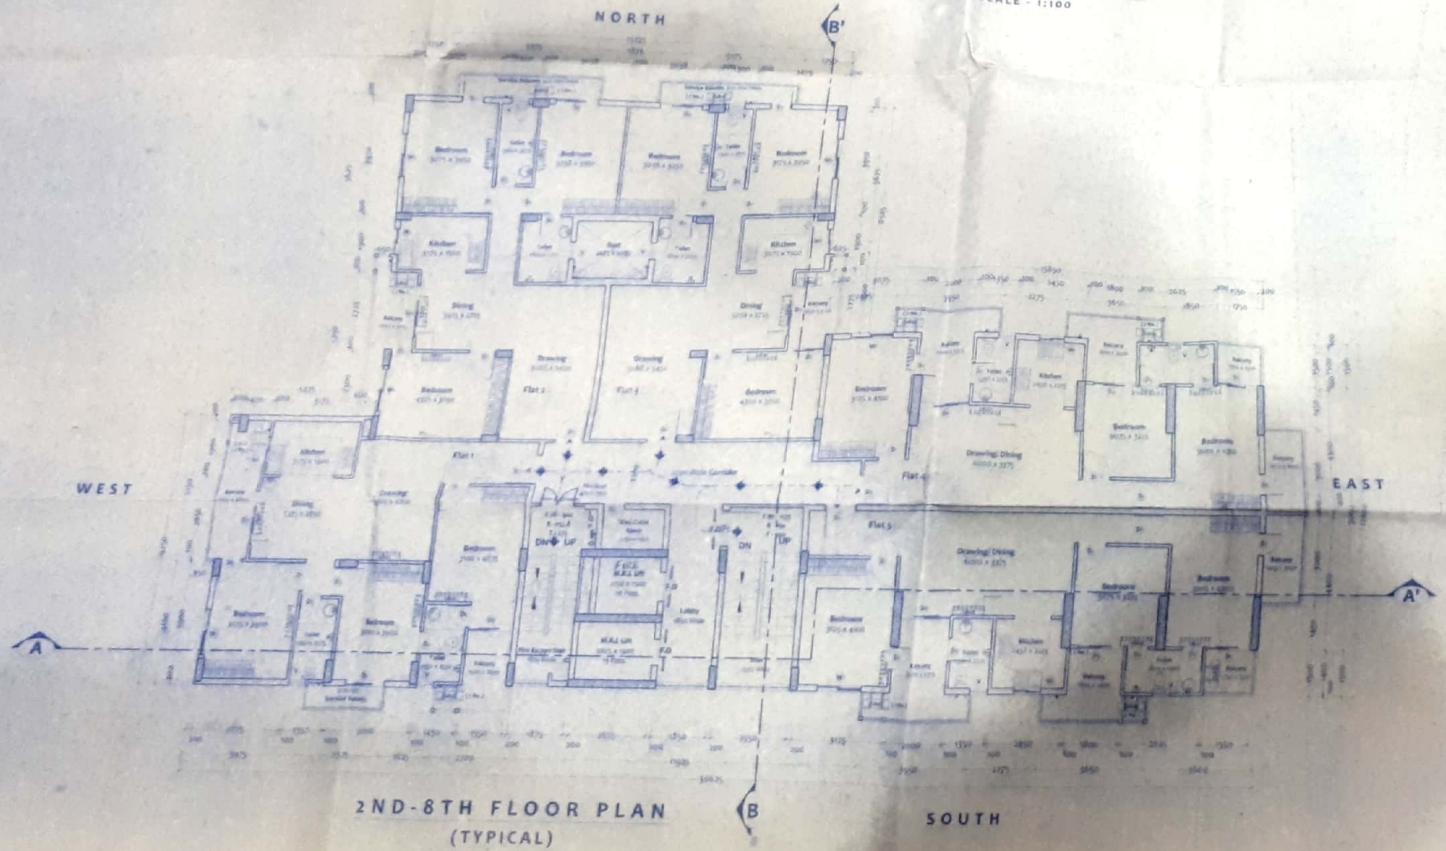

2ND-8TH FLOOR PLAN
(TYPICAL)
SCALE - 1:100

FIRE FIGHTING LEGEND

DEVELOPER ADDRESS

MESSERS. UNIVERSAL GREEN INFRA LTD., PATNA

PLOT DETAIL OF UNIVERSAL GREEN INFRA

BOUNDARY

NORTH - PLOT NO. 15-(P)
SOUTH - PLOT NO. 15-(P)
EAST - PLOT NO. 15(P)
WEST - SURVEY AAHAR

SHEET NO.	SCALE	NORTH
04/07	1:100	

Brajesh Kumar Sinha
Structural Engineer
Licence No. 11/STR. E/ LS / NPDN
NAGAR PARISHAD DANAPUR NIZAMAT
DANAPUR.

UNIVERSAL GREEN INFRA LTD.
DIRECTOR
SIGNATURE
SHRI SIKANDAR KUMAR

UNIVERSAL GREEN INFRA LTD.
DIRECTOR
SIGNATURE OF ENGINEER

RAKESH RANJAN RAJE
DANAPUR REG. No.- DN/Arch/2218/NPDN
C.O.A. REG. No.- CA/98/9085

SIGNATURE OF ARCHITECT

Building Plan No. 56/16-17

निम्नांकित शर्तों के साथ भवन मानचित्र की स्वीकृति दी जाती है।
सरकारी या किसी दूसरे के जमीन का अतिक्रमण नहीं करना होगा, तथा पथ एवं सड़क के लिए बिहार भवन उपविधि 2014 के अनुसार अपनी जमीन छोड़ना होगा। भवन भू-कम्परोधी बनाना होगा तथा अपने भवन से सरकारी नाला तक जल निकासी हेतु अपने खर्च से नाली निर्माण करना होगा।
बरसाती पानी नाली के लिए भूतल पर व्यवस्था करना होगा। भवन भू-खण्ड विवादित रहने की स्थिति में भवन मानचित्र स्वतः रद्दद समझा जायेगा एवं फ्लायर खड़े किये गये बनावट अवैध माना जायेगा। भवन मानचित्र की स्वीकृति योजना तीन वर्ष के लिए मान्य होगी। भवन में रहने के पूर्व NOC प्राप्त करना होगा। तकनीकी पदाधि / अभियंता की अनुशंसा के आधार पर जारित।

A.E.
Nagar Parishad Danapur Nizamat

J.E.
Nagar Parishad Danapur Nizamat

नगर परिषद, दानापुर निजामत

Scanned by CamScanner