

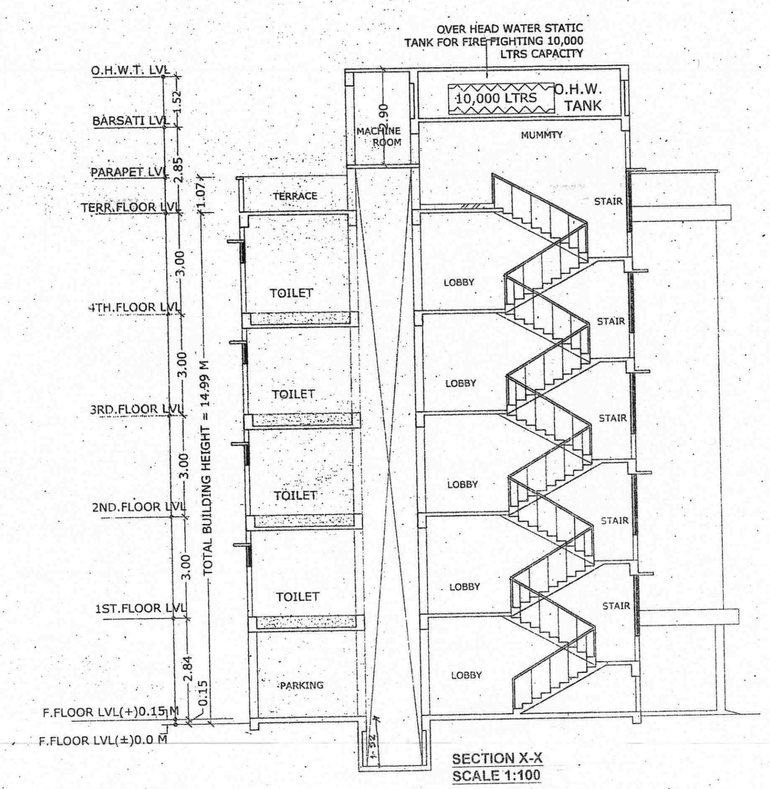



SECTION X-X
SCALE 1:100

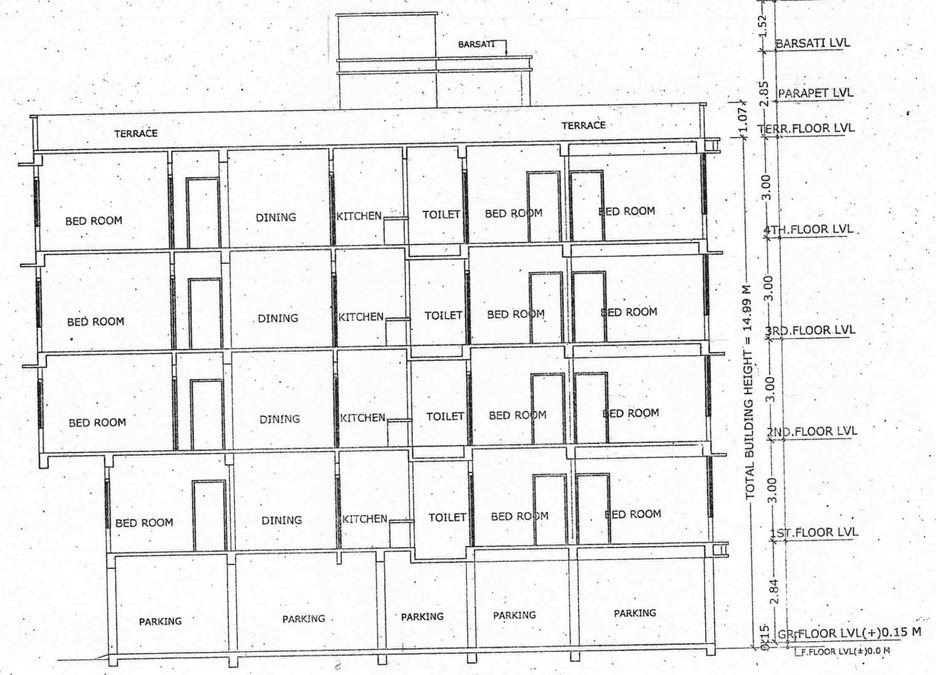

SECTION Y-Y
SCALE 1:100

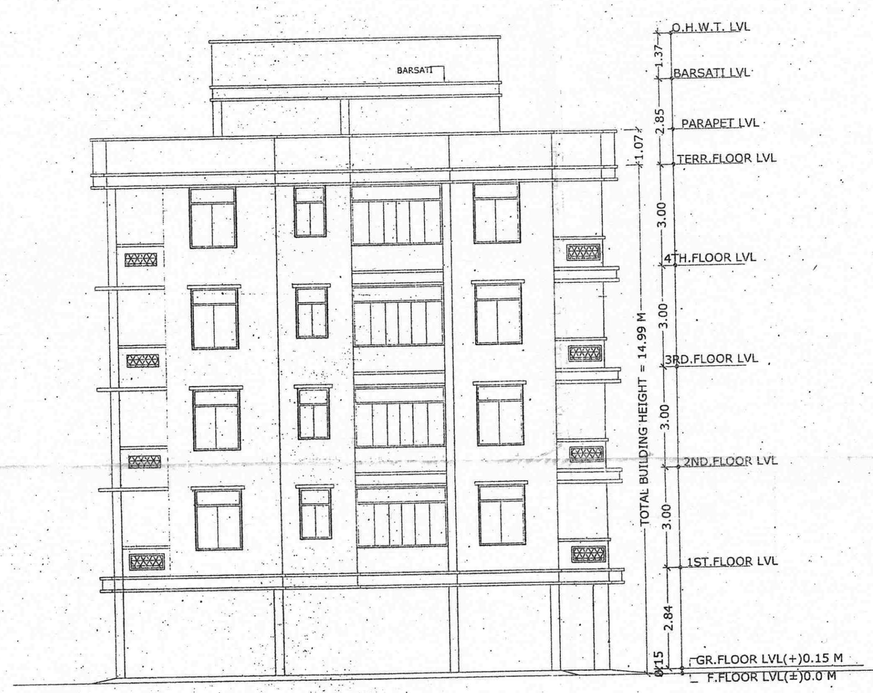

FRONT ELEVATION
SCALE 1:100

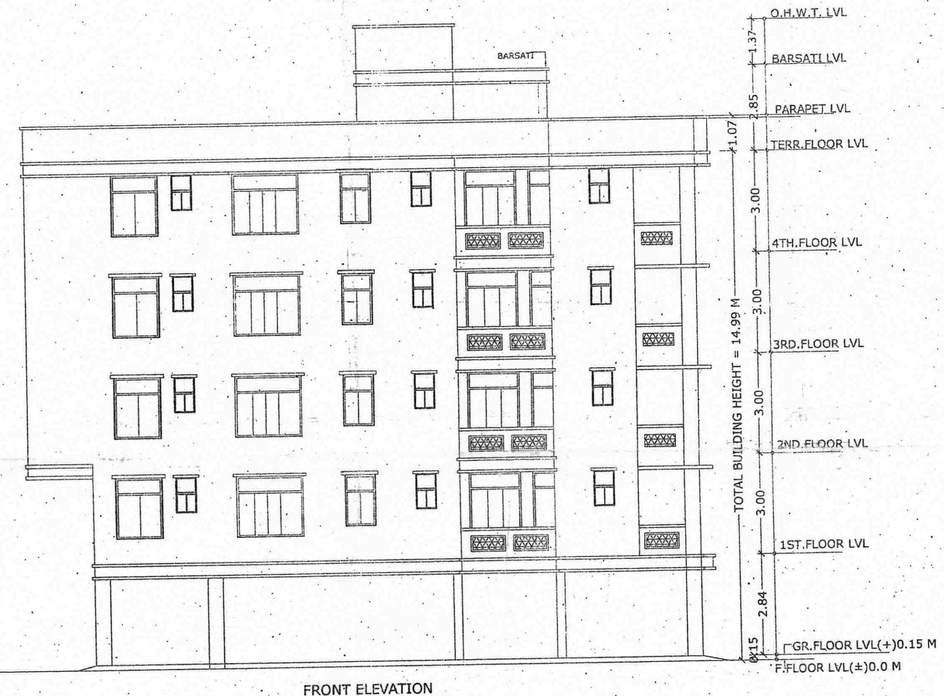

FRONT ELEVATION
SCALE 1:100

BLOCK-A

SPECIFICATION:-

01) FOUNDATION :- R.C.C. PILE FOUNDATION AS/STRUCTURE DESIGN.
02) SUPERSTRUCTURE :- R.C.C. FRAMED STRUCTURE AS/STRUCTURE DESIGN.
03) BRICKWORK :- 250 TH. & 125 TH 1st CLASS BRICKWORK IN C.M. 1:6 &1:5 AS/DESIGN.
04) FLOORING :- MOSAIC CAST-IN-CITU FLOORING IN GREY CEMENT IN ALL AREA.
05) WALL FINISH :-
 (i) INTERNAL - ALL INTERNAL SURFACE SHALL BE PAINTED WITH CEMENT PRIMER OVER FLOAT FINISH OF P.O.P. SURFACE.
 (ii) EXTERNAL - ALL EXTERNAL SURFACE SHALL BE PAINTED WITH TEXTURE PAINT OVER A SURFACE OF EXTERIOR GRADE PRIMER.
06) DOOR :-
 (i) FRAME - 65X100 TH. SAL WOOD DOOR FRAME.
 (ii) SHUTTER-35MM TH. SOLID CORE FLUSH DOOR OF I.S.I. MARK AS/DESIGN
07) WINDOW:-
 (i) FRAME - 65X100 TH. SAL WOOD/ALUMINIUM WINDOW FRAME.
 (ii) SHUTTER- FULLY GLAZED HARD WOOD/ ALUMINIUM WINDOW SHUTTER AS/DESIGN.
08) TOILETS :-
 (i) FLOORING - CERAMIC TILES FLOORING .
 (ii) WALLS - CERAMIC TILES DADO UPTO 1500HT.
 (iii) SANITARYWARE - WHITE GLAZED VITEROUS SANITARYWARE OF I.S.I MARK.
 (iv) FITTING:- CHROMIUM PLATED C.P.FITTINGS OF I.S.I MARK.
09) ELECTRICAL :-
 (i) ALL INTERNAL WIRING IN CONCEALED CONDUITS WITH COPPER CONDUCTOR.
 (ii) ALL ELECTRICAL MODULAR SWITCHES OF I.S.I MARK.
 (iii) ADEQUATE LIGHTING/POWER POINT SOCKETS AS/ DESIGN & DRAWING.
10) WATER SUPPLY :- ROUND THE CLOCK WATER SUPPLY BY MEANS OF OWN BORING & OVERHEAD TANK.

DEVELOPER ADDRESS:-

APNA AWAS CONTRUCTION PVT LTD.
001 SUNDARAM ENCLAVE.
KITAB BHAWAN LANE BORING ROAD
PATNA,
MANAGING DIRECTOR
SRI JITENDRA KUMAR SINGH
POWER OF ATTORNEY HOLDER

APNA AWAS CONSTRUCTION PVT. LTD. PATNA

PLOT DETAILS .

PROPOSED RESIDENTIAL BUILDING FOR
(1)SMT USHA RANI,W/O BALDEO PRASAD
(2) AMIT CHANDRA.S/O SRI BALDEO PRASAD.
(3) SIDHNATH PRASAD,S/O LATE BRAMHADEO PRASAD
SITUATED AT MAUZA-SADIKPUR,PRESENT MOHALLA-SADIKPUR, SURVEY PLOT NO-46(P)
TAUZI NO-5291,KHATA NO-58
THANA NO-19 ,DIST-PATNA.

SHEET NO.	SCALE.	
P.M.C -03/04	1 : 100 1. : 200	

APNA AWAS CONSTRUCTION PVT. LTD.
Managing Director

SIGNATURE OF BUILDER/ DEVELOPER

SIGNATURE OF ARCHITECT / ENGINEER

The Owner/Builder in no case deviate construction from the sactioned plan Any Deviation Found during construction or any time the entire structure will be treated as unauthorised and the owner/ builder will be liable for legal action. The owner will keep a copy of sanctioned plan at the site during construction. Sanctioned plan valid for three years only

Certified Architect (Name, **Raman Kumar**
C.O.A. Reg. No.-CA/82/6719
ULB (Patna Municipal Corporation)
Empanelment No.-47/2009
Plan Case No ...Rural Sadikpur (R)/5.04/12
Date..4.-04.-2012.....
Sanction of Plan according under Provisior of Section 314 of Bihar Municipal Act 2007

4/4/12

Regd. Architect-Raman Kuma.
C.O.A. Reg. No.- CA/82/6719
Empanelment No.-47/2009
Nacar Nigam, Patna