
Flat Type	A	B	C	D
Built up Area	970sqft	832sqft	820sqft	880sqft
Service Area	245sqft	208sqft	205sqft	220sqft
Super Built Area	1215sqft	1040sqft	1025sqft	1100sqft

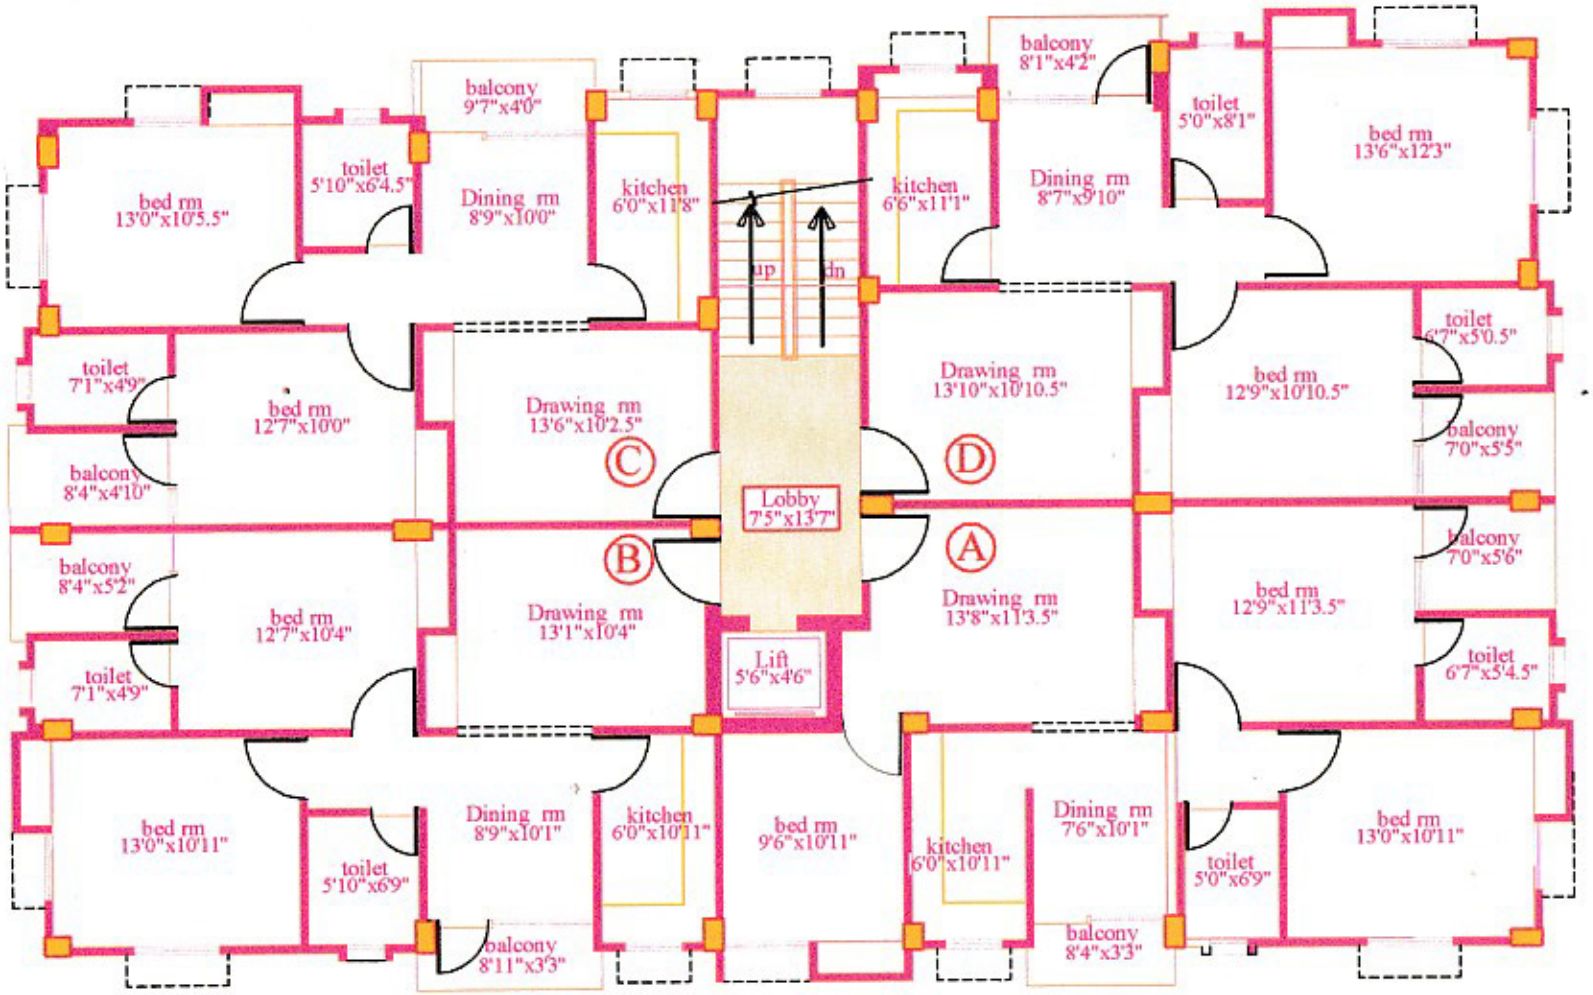

PROJECT:-
PROPOSED APARTMENT
AT SAKKA TOLI,
ALAMGANJ,PATNA

SHEET TITLE (BOOKING PLAN)		DRG. NO.
Typical Floor plan		
SCALE	DATE 26.07.2013	NORTH
DRAWN BY	DLT. BY	SHEET NO. A-01