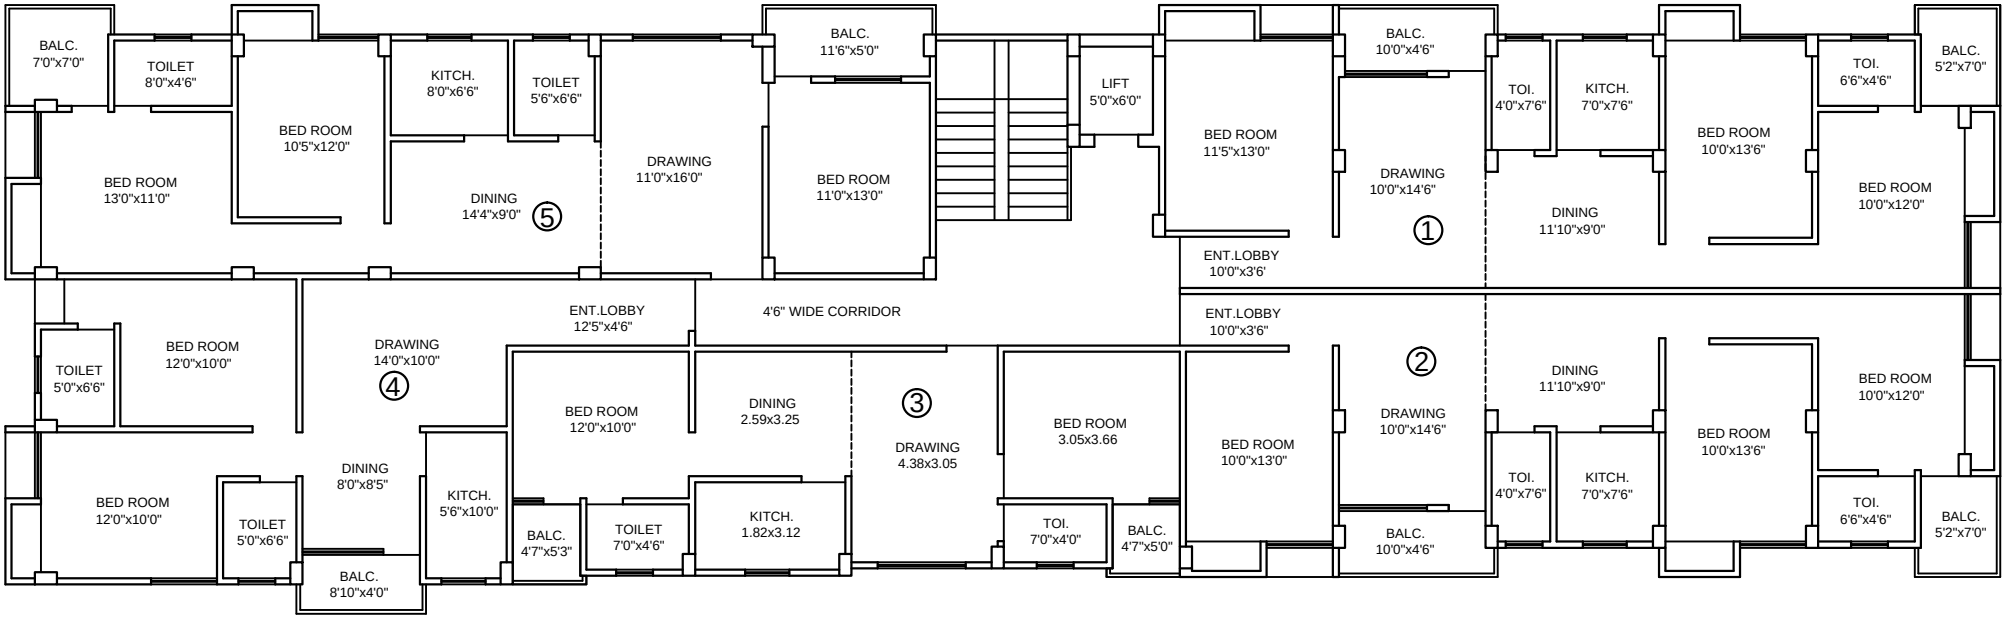

AREA STATEMENTS

TYPE	BUILT UP AREA	CARPET AREA	BALCONY AREA
1	1070 sqft.	910 sqft.	84 sqft.
2	1050 sqft.	890 sqft.	86 sqft.
3	710 sqft.	620 sqft.	48 sqft.
4	790 sqft.	700 sqft.	34 sqft.
5	1100 sqft.	930 sqft.	102 sqft.

DEVELOPER

GOKULDHAM CONSTRUCTION
AND BUILDER PVT.LTD
AT-PATNA.

PROJECT

PROPOSED APARTMENT
AT-RANIPUR, BYE PASS,
PATNA.

SHEET TITLE

TYPICAL FLOOR PLAN

NORTH

CITY PLANNERS
ARCHITECTS ENGINEER
ANAND VATIKA APARTMENT
NEHRU NAGAR, PATNA-13