


BLOCK-G
TYP.1ST.TO 5TH. FLOOR PLAN

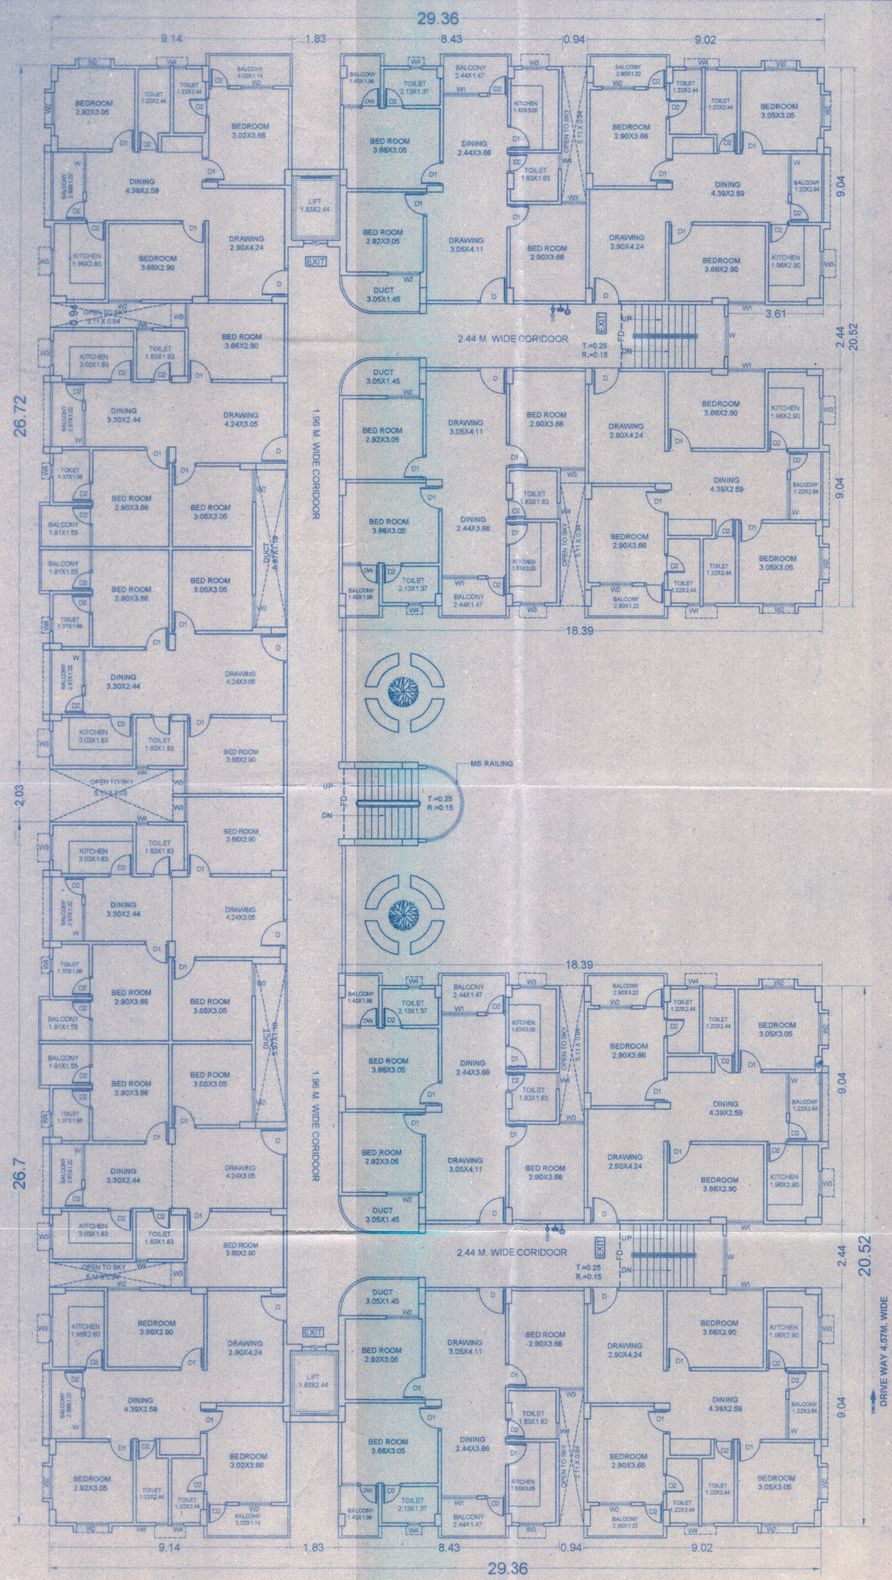

BLOCK-F
TYP.1ST.TO 5TH. FLOOR PLAN

PLOT DETAILS :-

PROPOSED RESIDENTIAL BUILDING OF :-
M/S AADARSH HOME DEVELOPERS

1.DIRECTOR:- SRI RAJEEV KUMAR S/O LATE SURESH KUMAR VERMA
2.DIRECTOR:- SRI GOPAL PRASAD S/O LATE MANI LAL

MAUZA- KARANPUR
SURVEY PLOT NO :- 174
KHATA, NO- 20
KHASHRA NO-42 ,43
THANA NO- 379
P.S- AKBARPUR
DIST. NAWADA

ALL DIMENTION IN METER

SCALE-1:100 | SHEET No-05 | NORTH:-

M/s Aadarsh Home Developers
Managing Partner

M/s Aadarsh Home Developers
Managing Partner

SIGNATURE OF OWNER

Er.- B.P. SINGH
Retd.- Estimating Officer Civil
A.E. - I.D. COD J3587 W.R.D.- Bihar
National Eng Centre Nawada

SIGNATURE OF ENGINEER

L.K. & ASSOCIATES
Proprietor

Architects:-
L.K & ASSOCIATES
Architects, engineers, cad
Office no.- 0612-2590370, Mob. 9234309614 .9470447125
Email:- lalan_sraj@yahoo.com website - www.lkassociates.in
OFFICE . Jagdeo Path Bailey Road Patna-14 Building of jagdeo singh 3rd floor - flat no.-06