
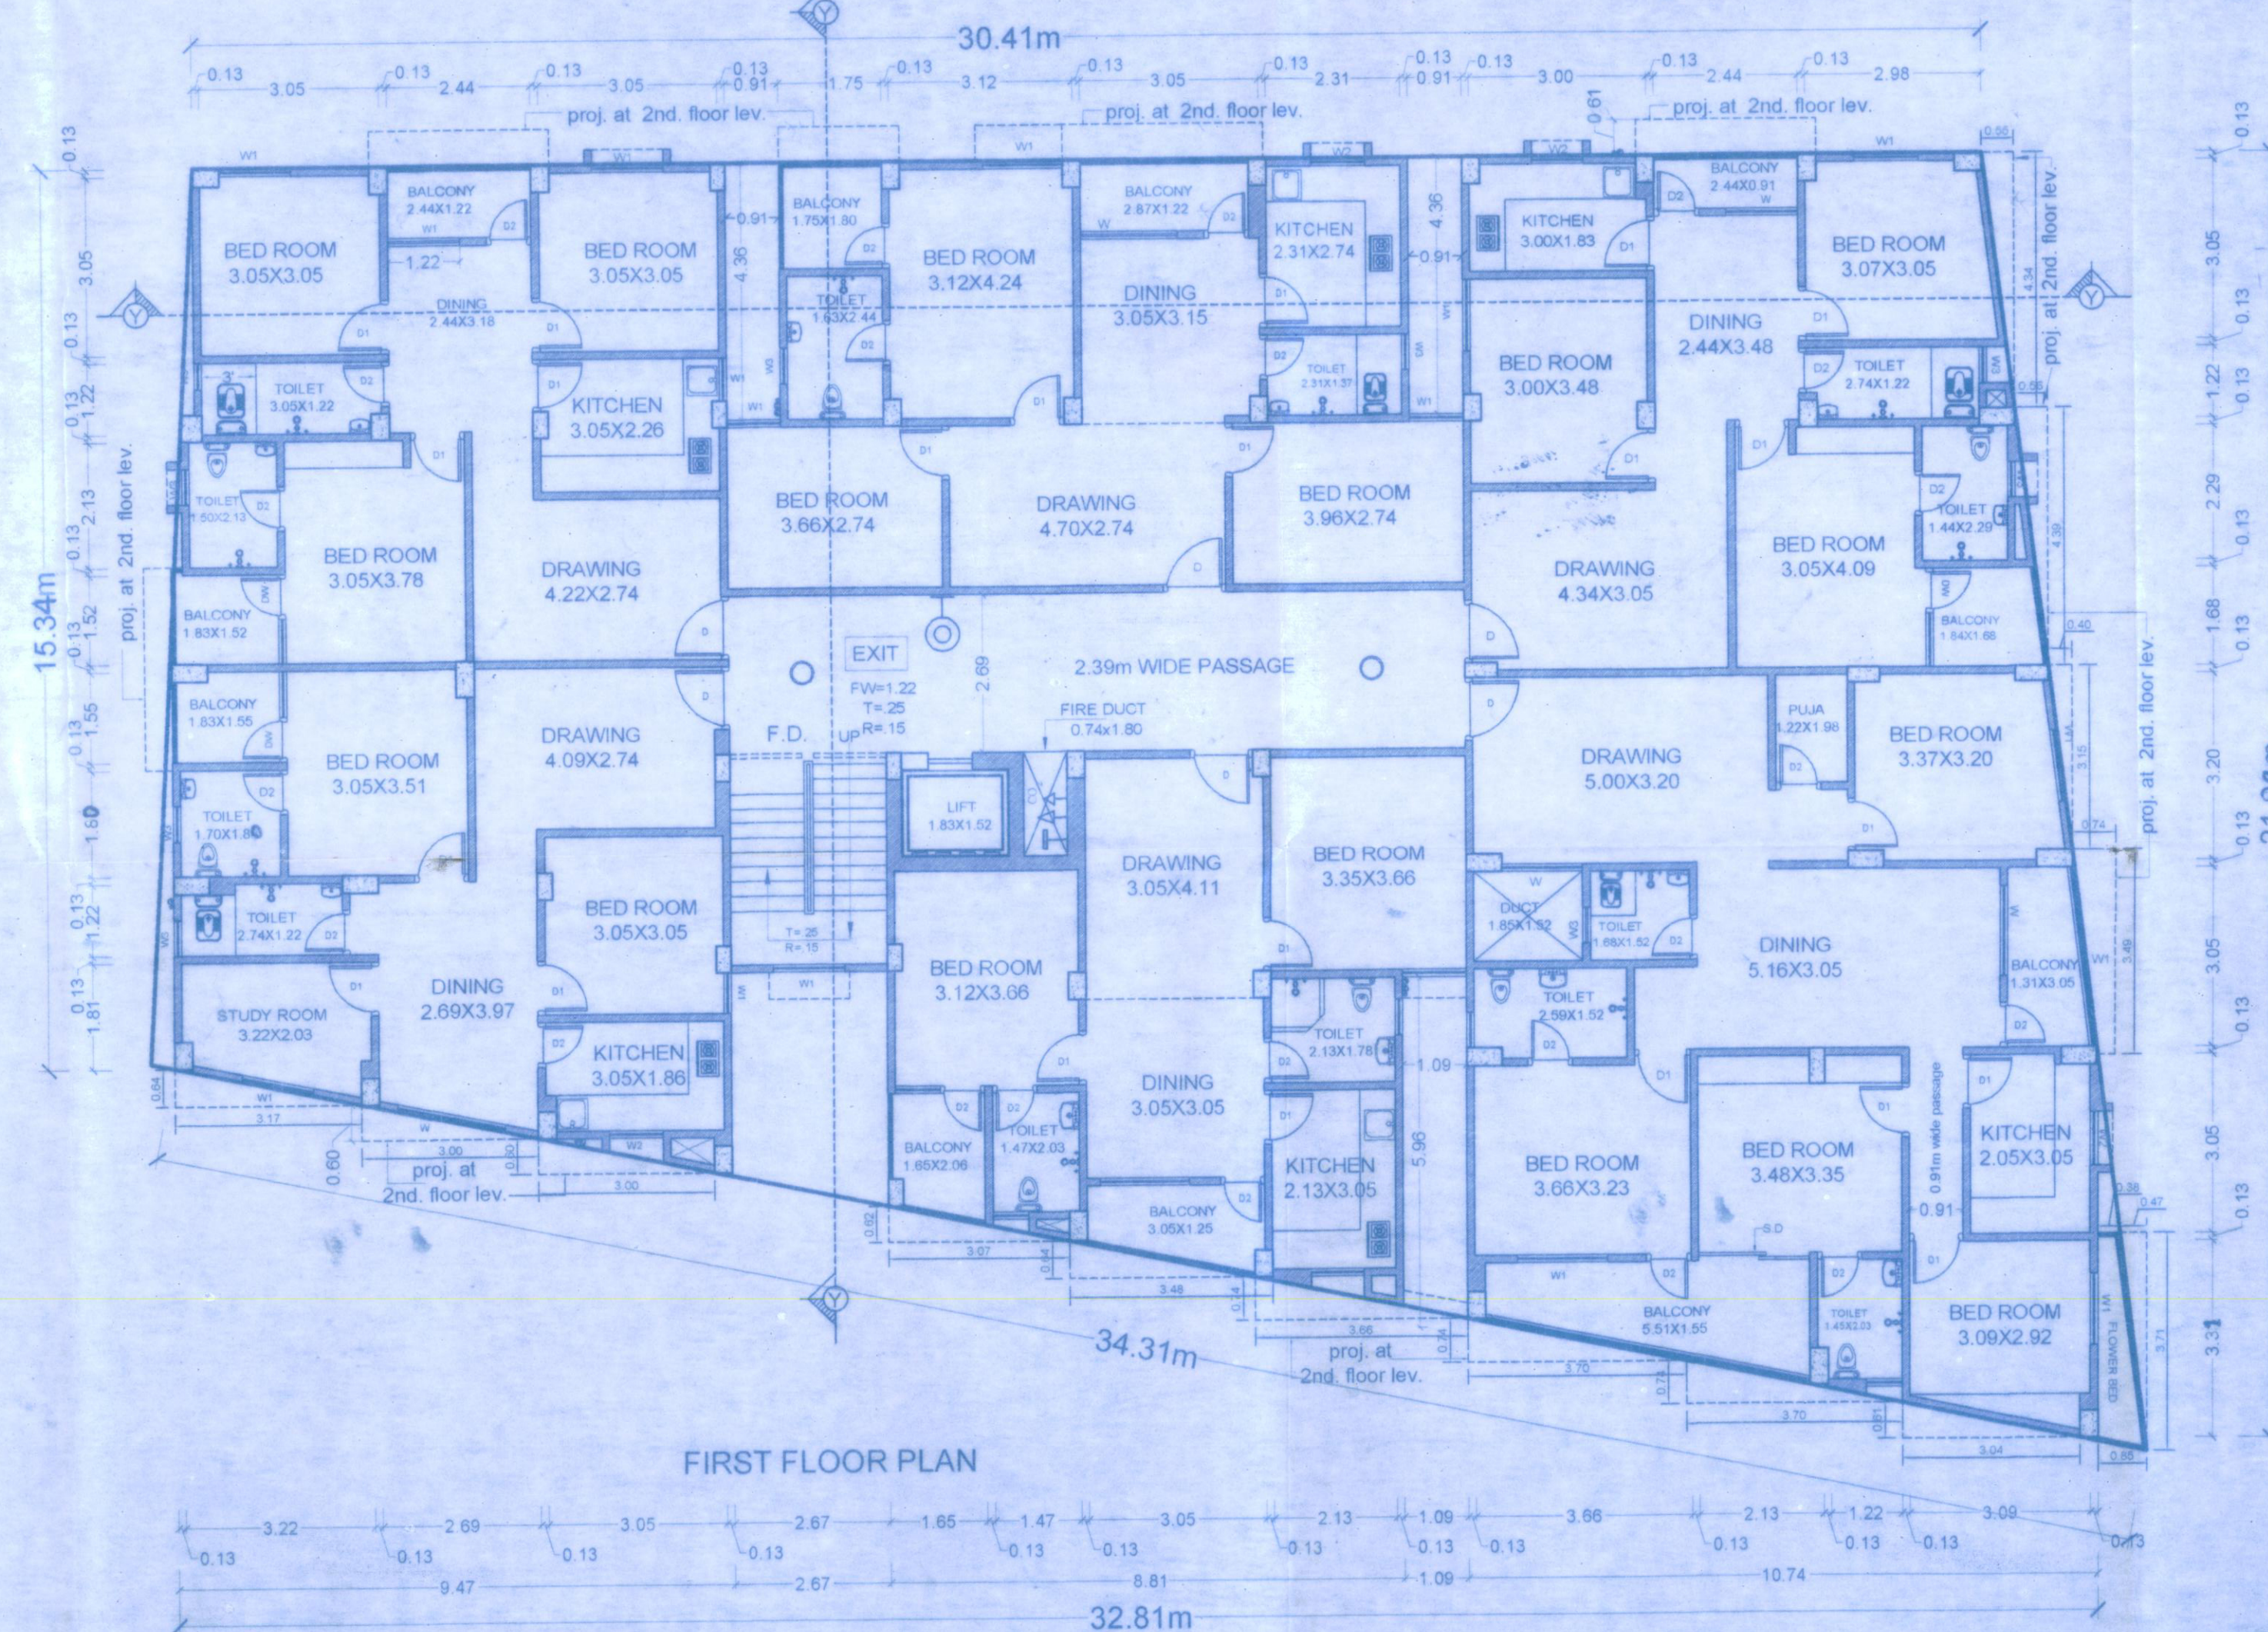
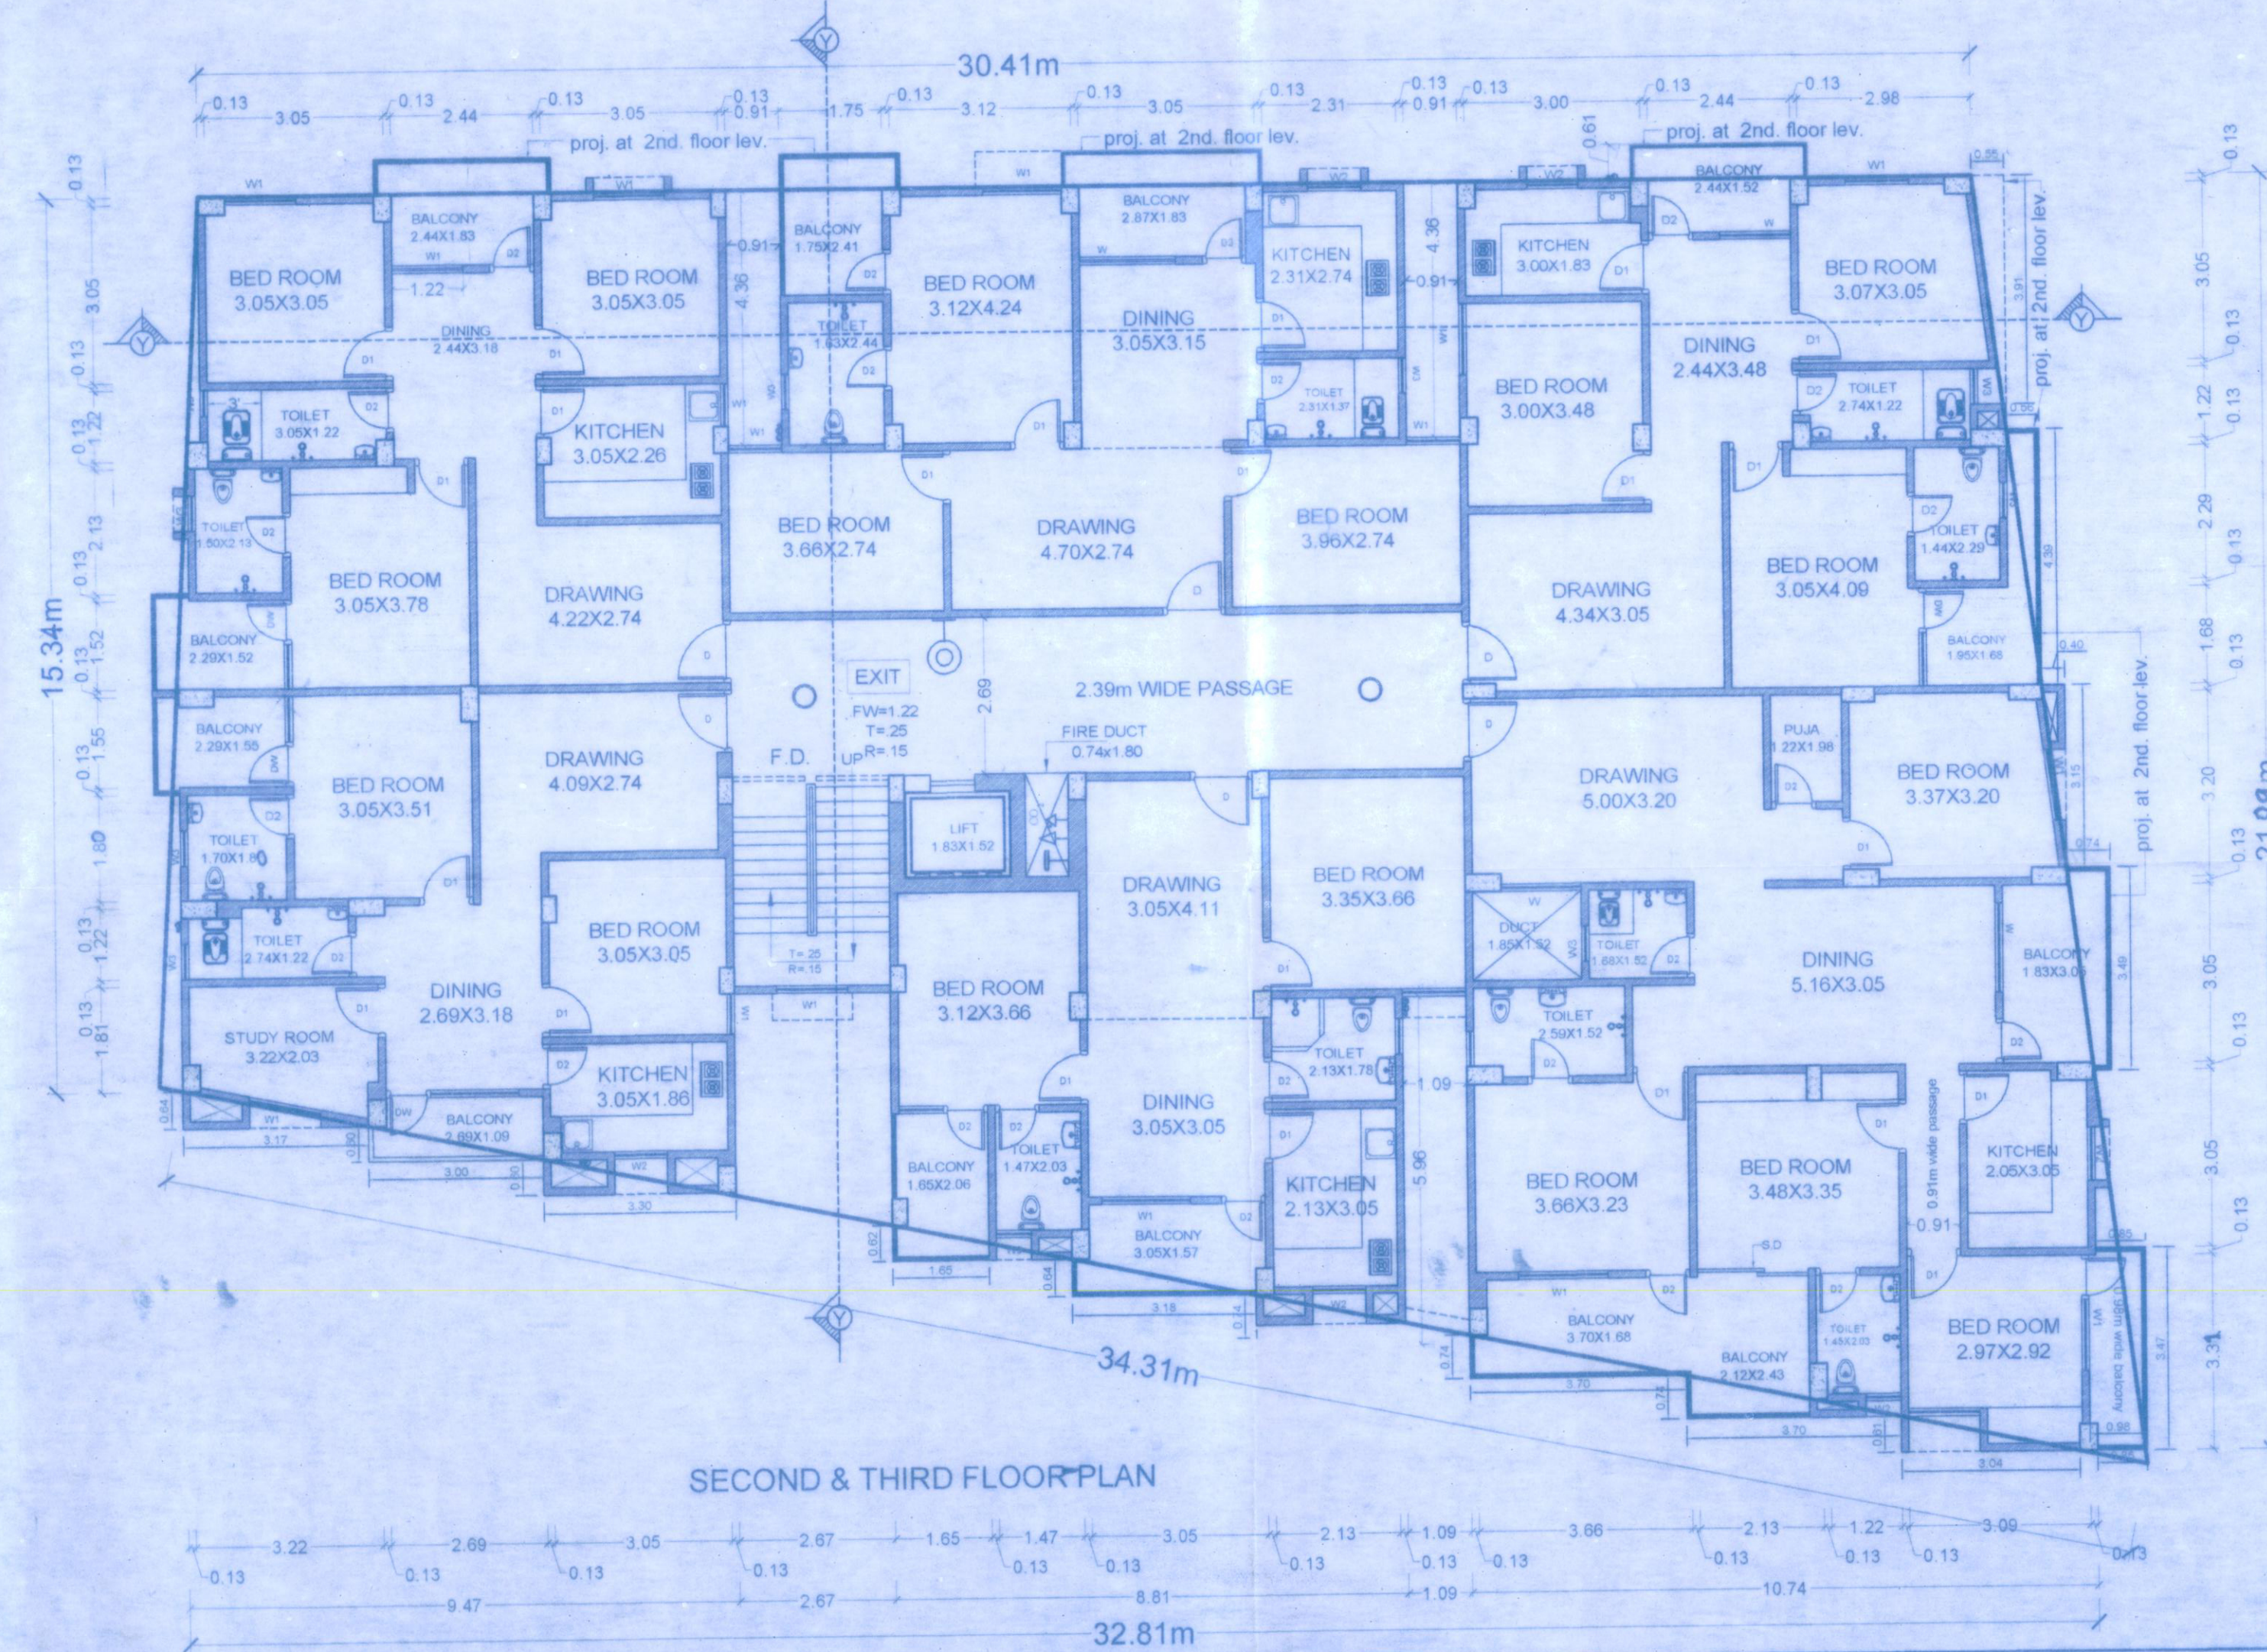
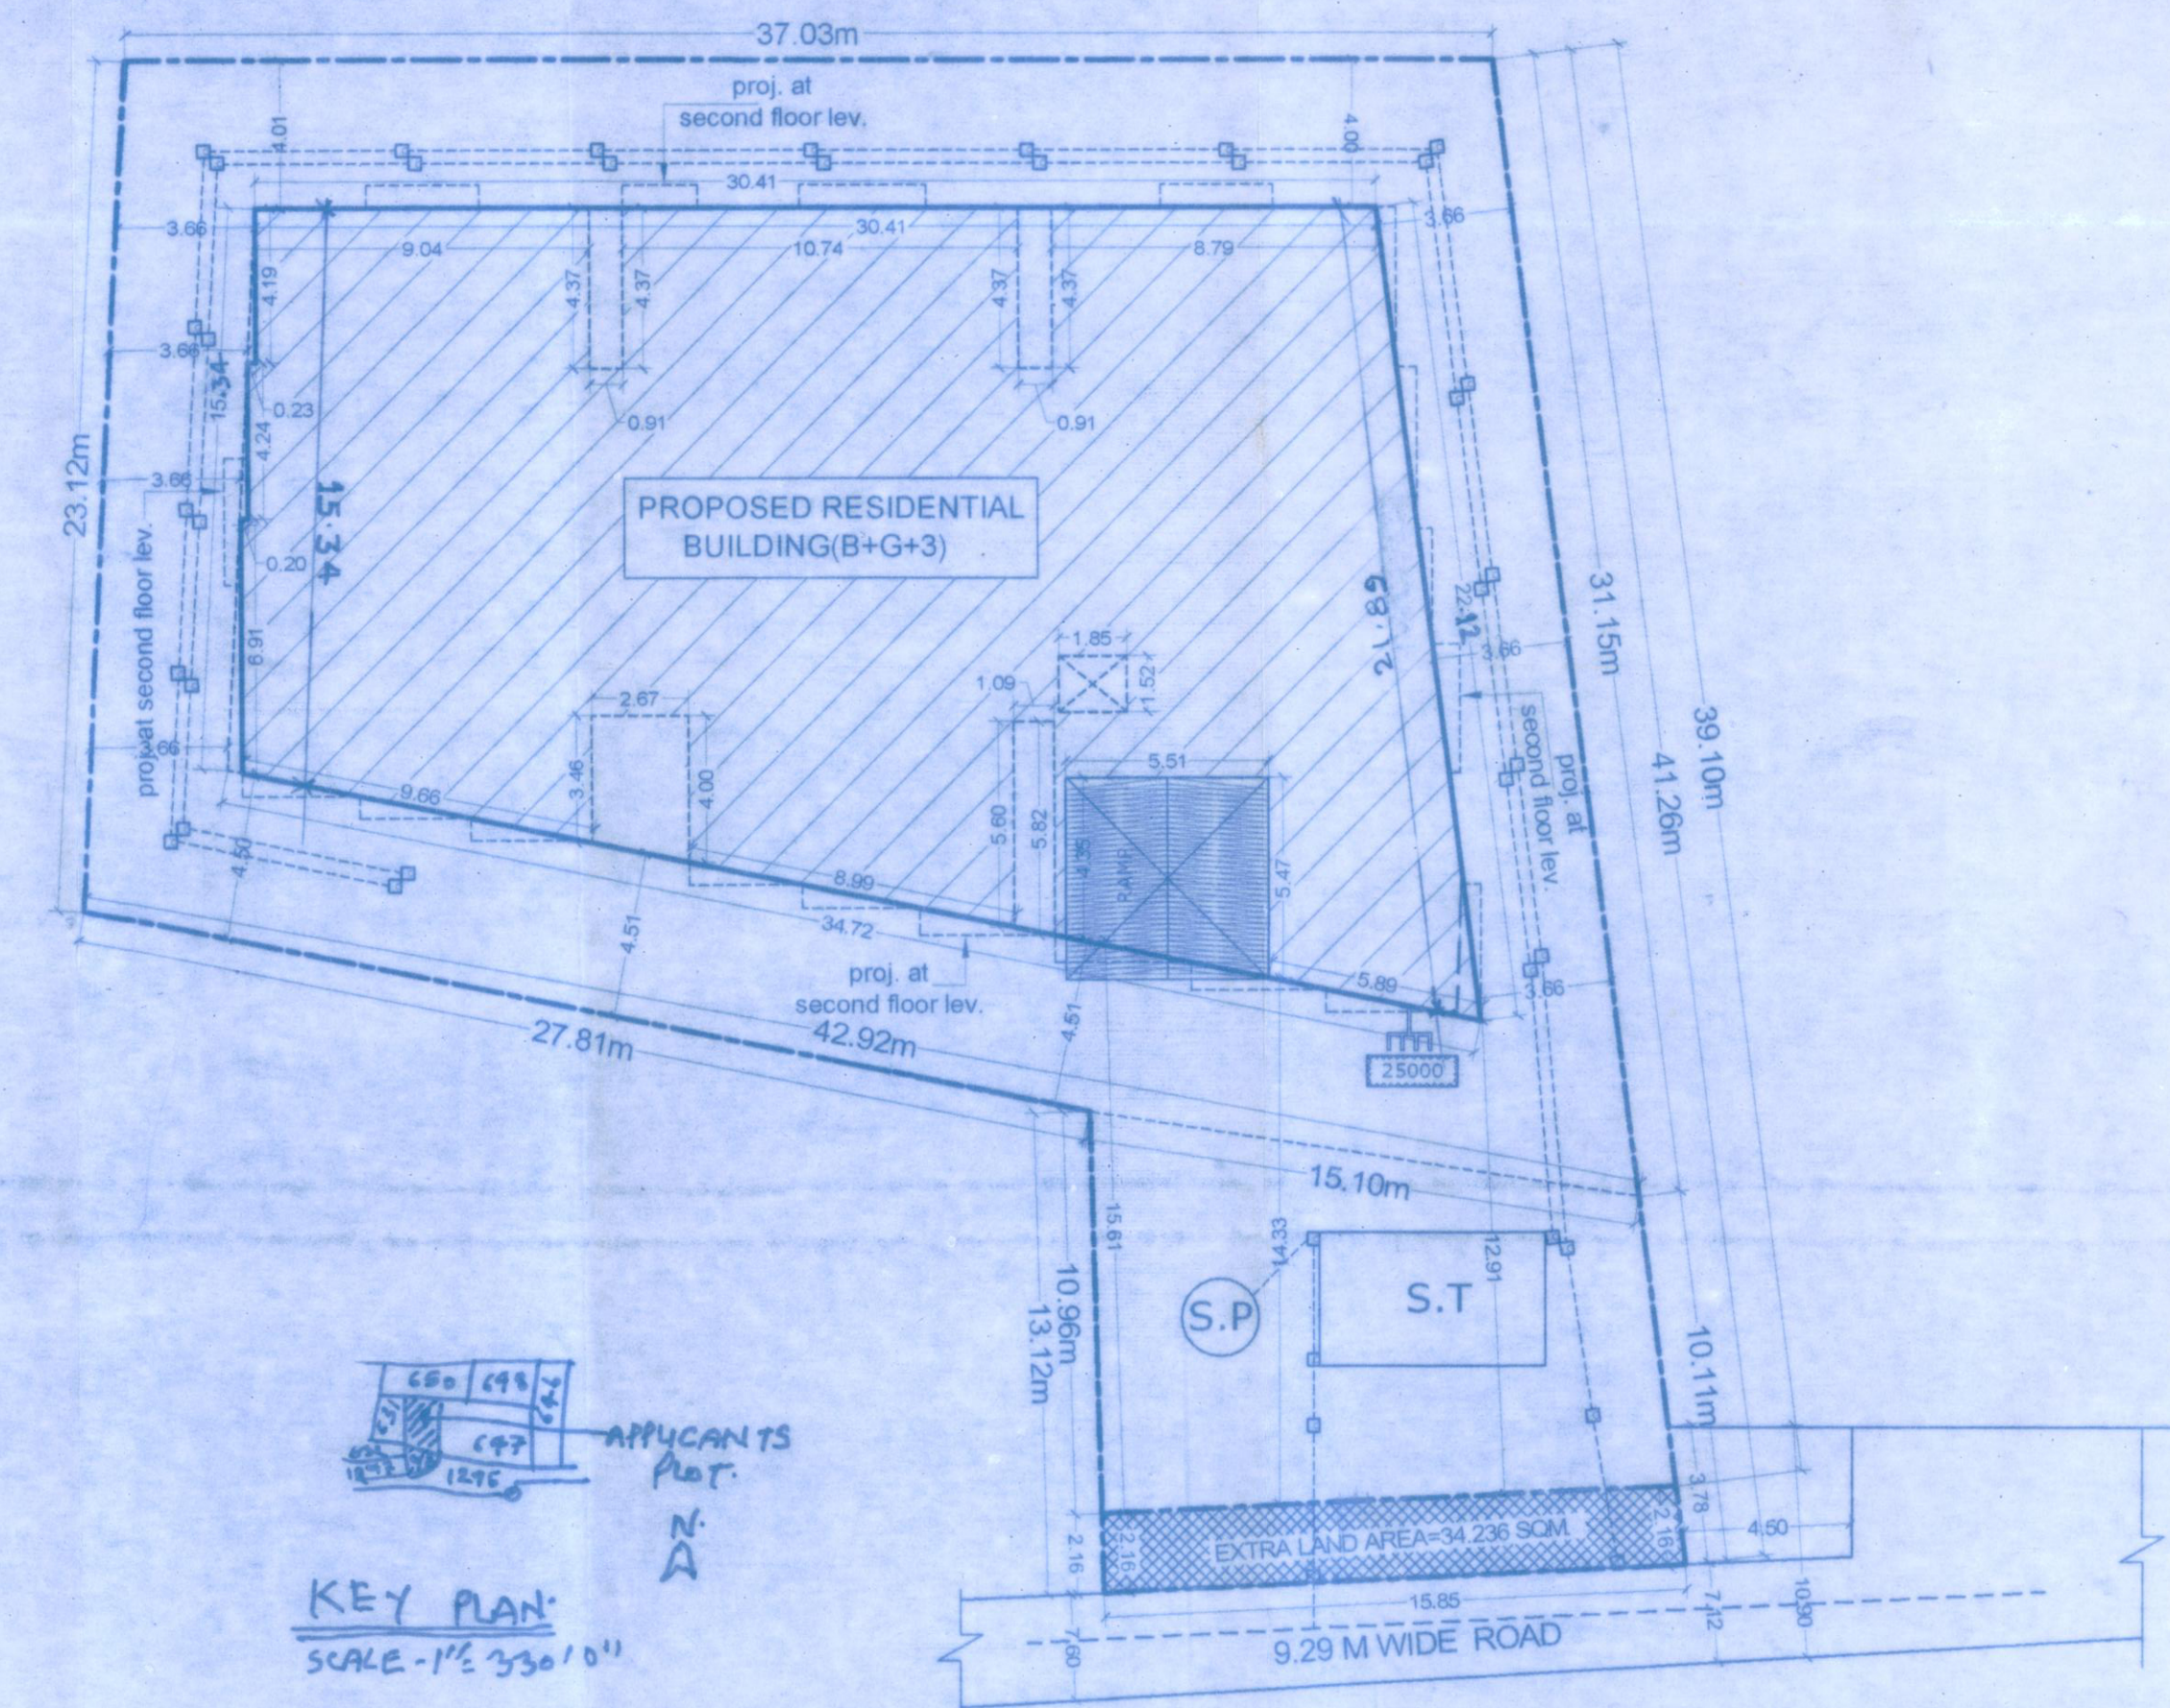
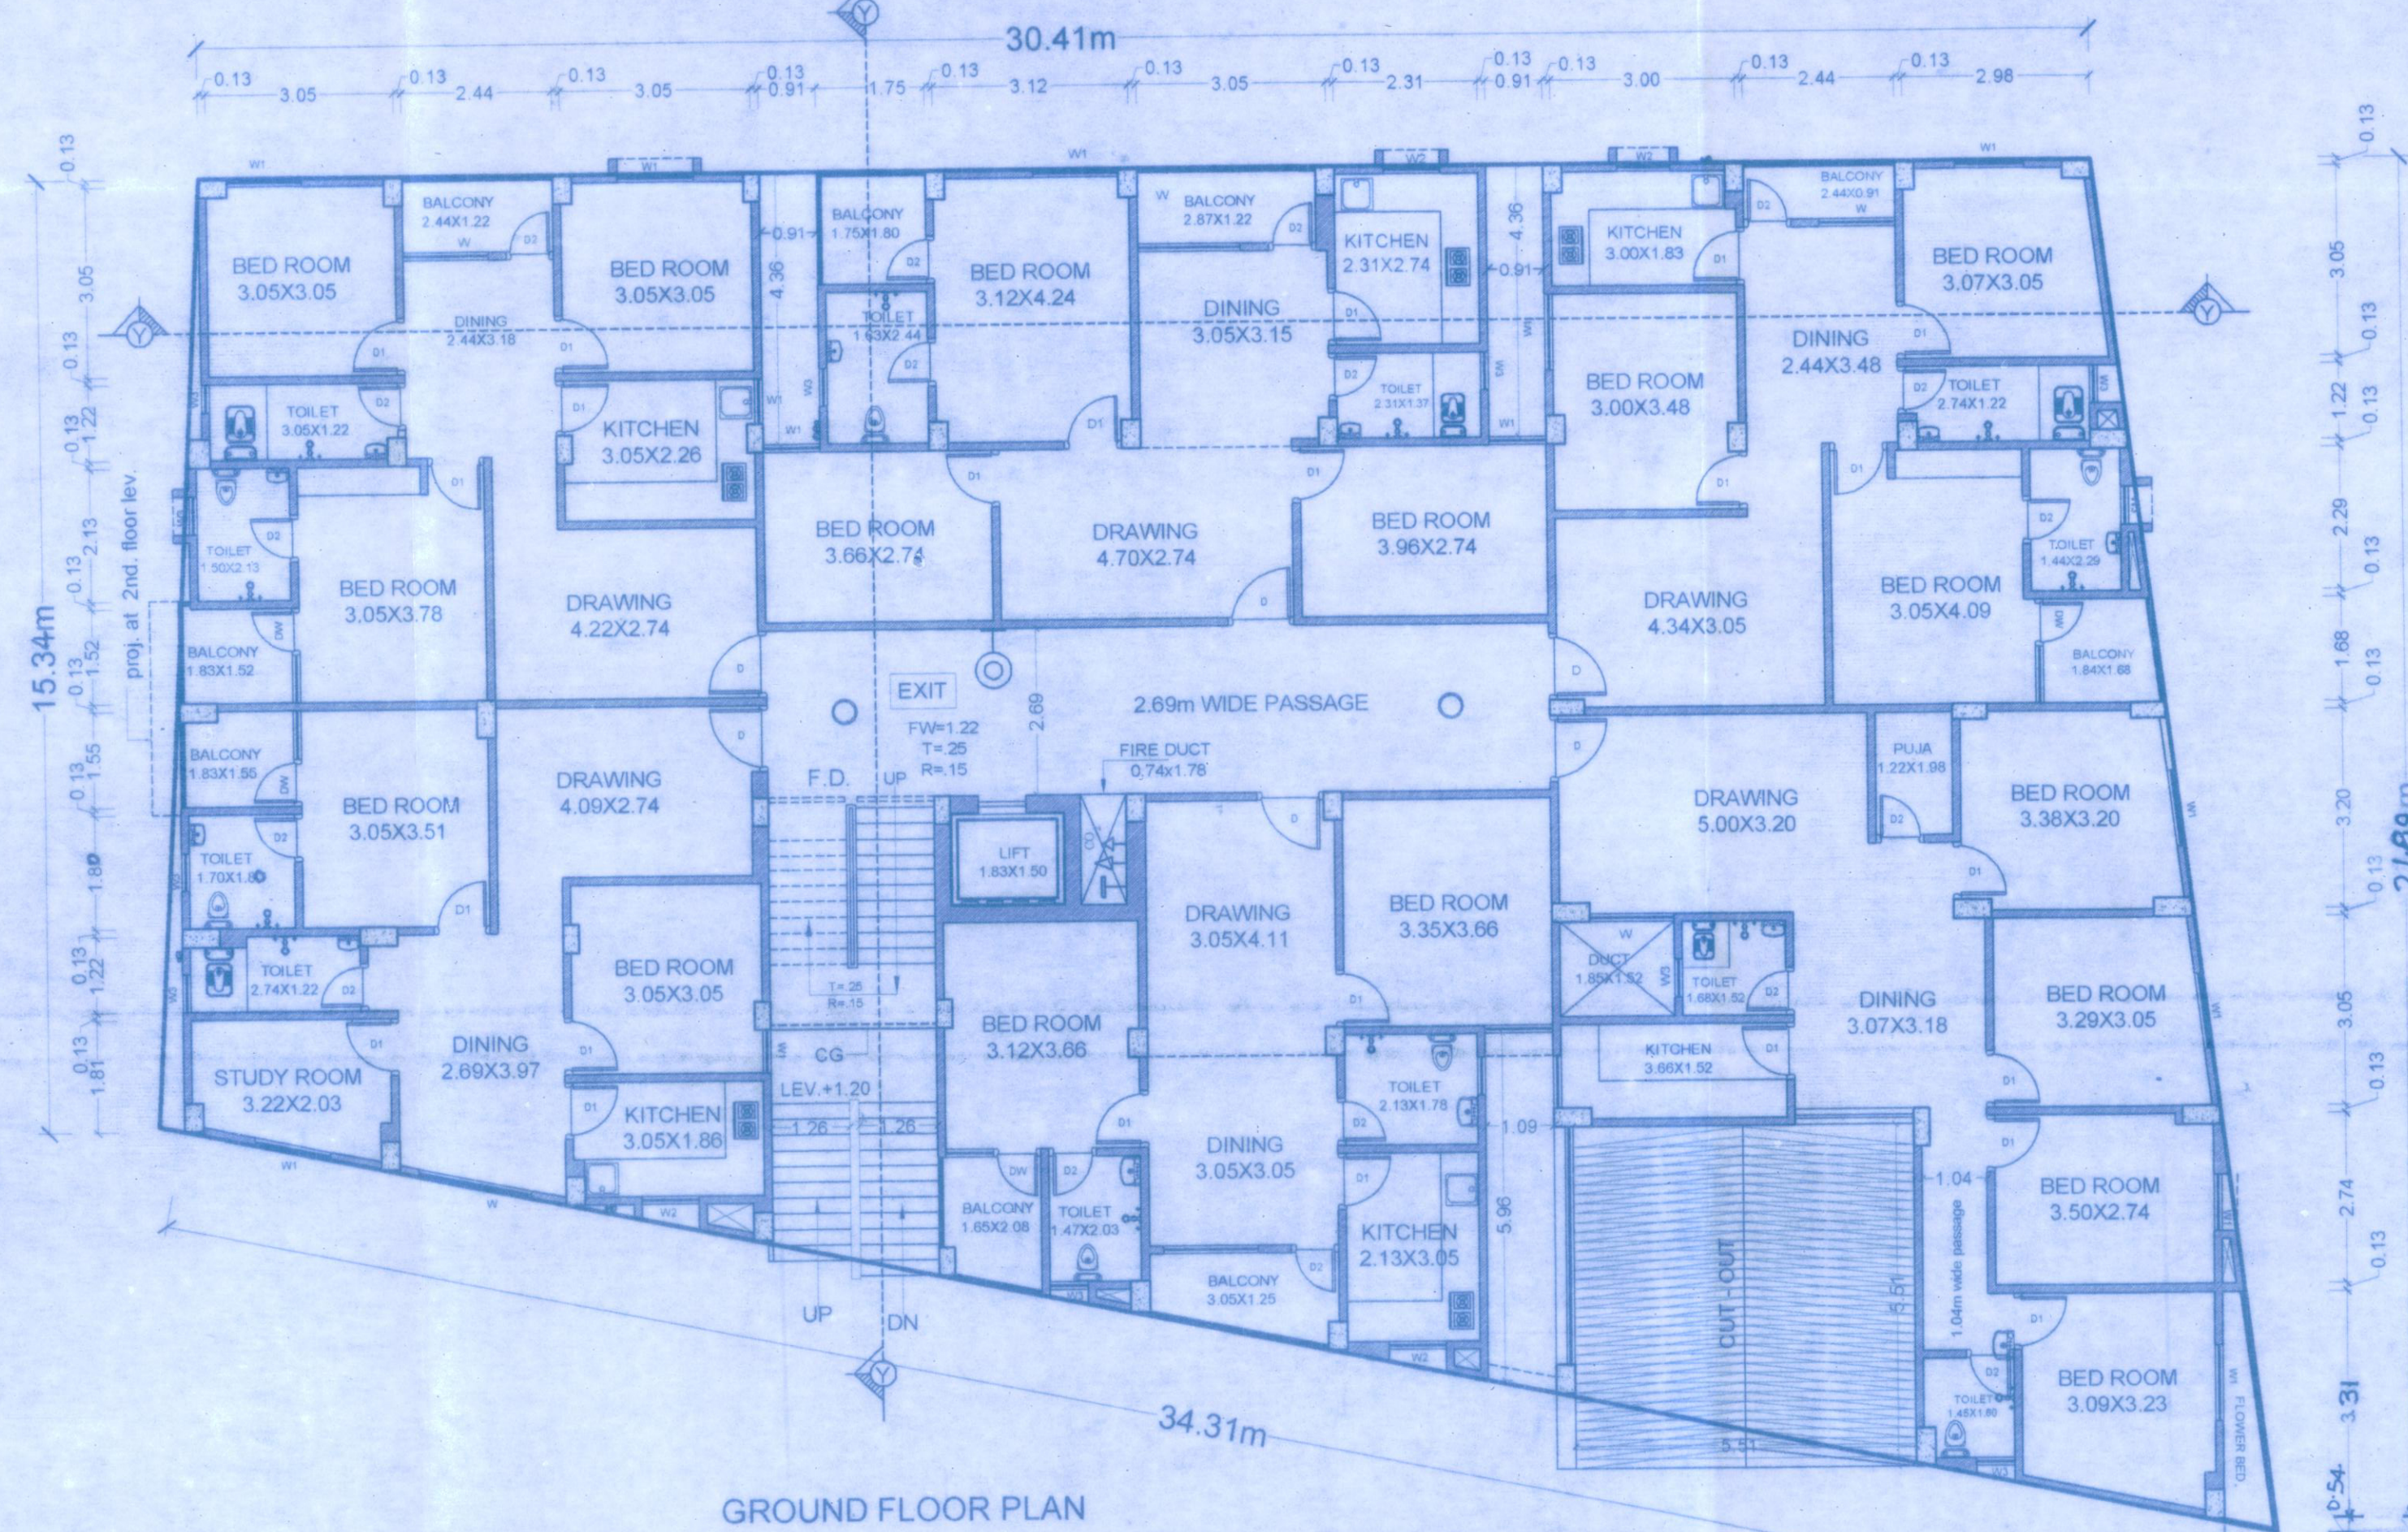


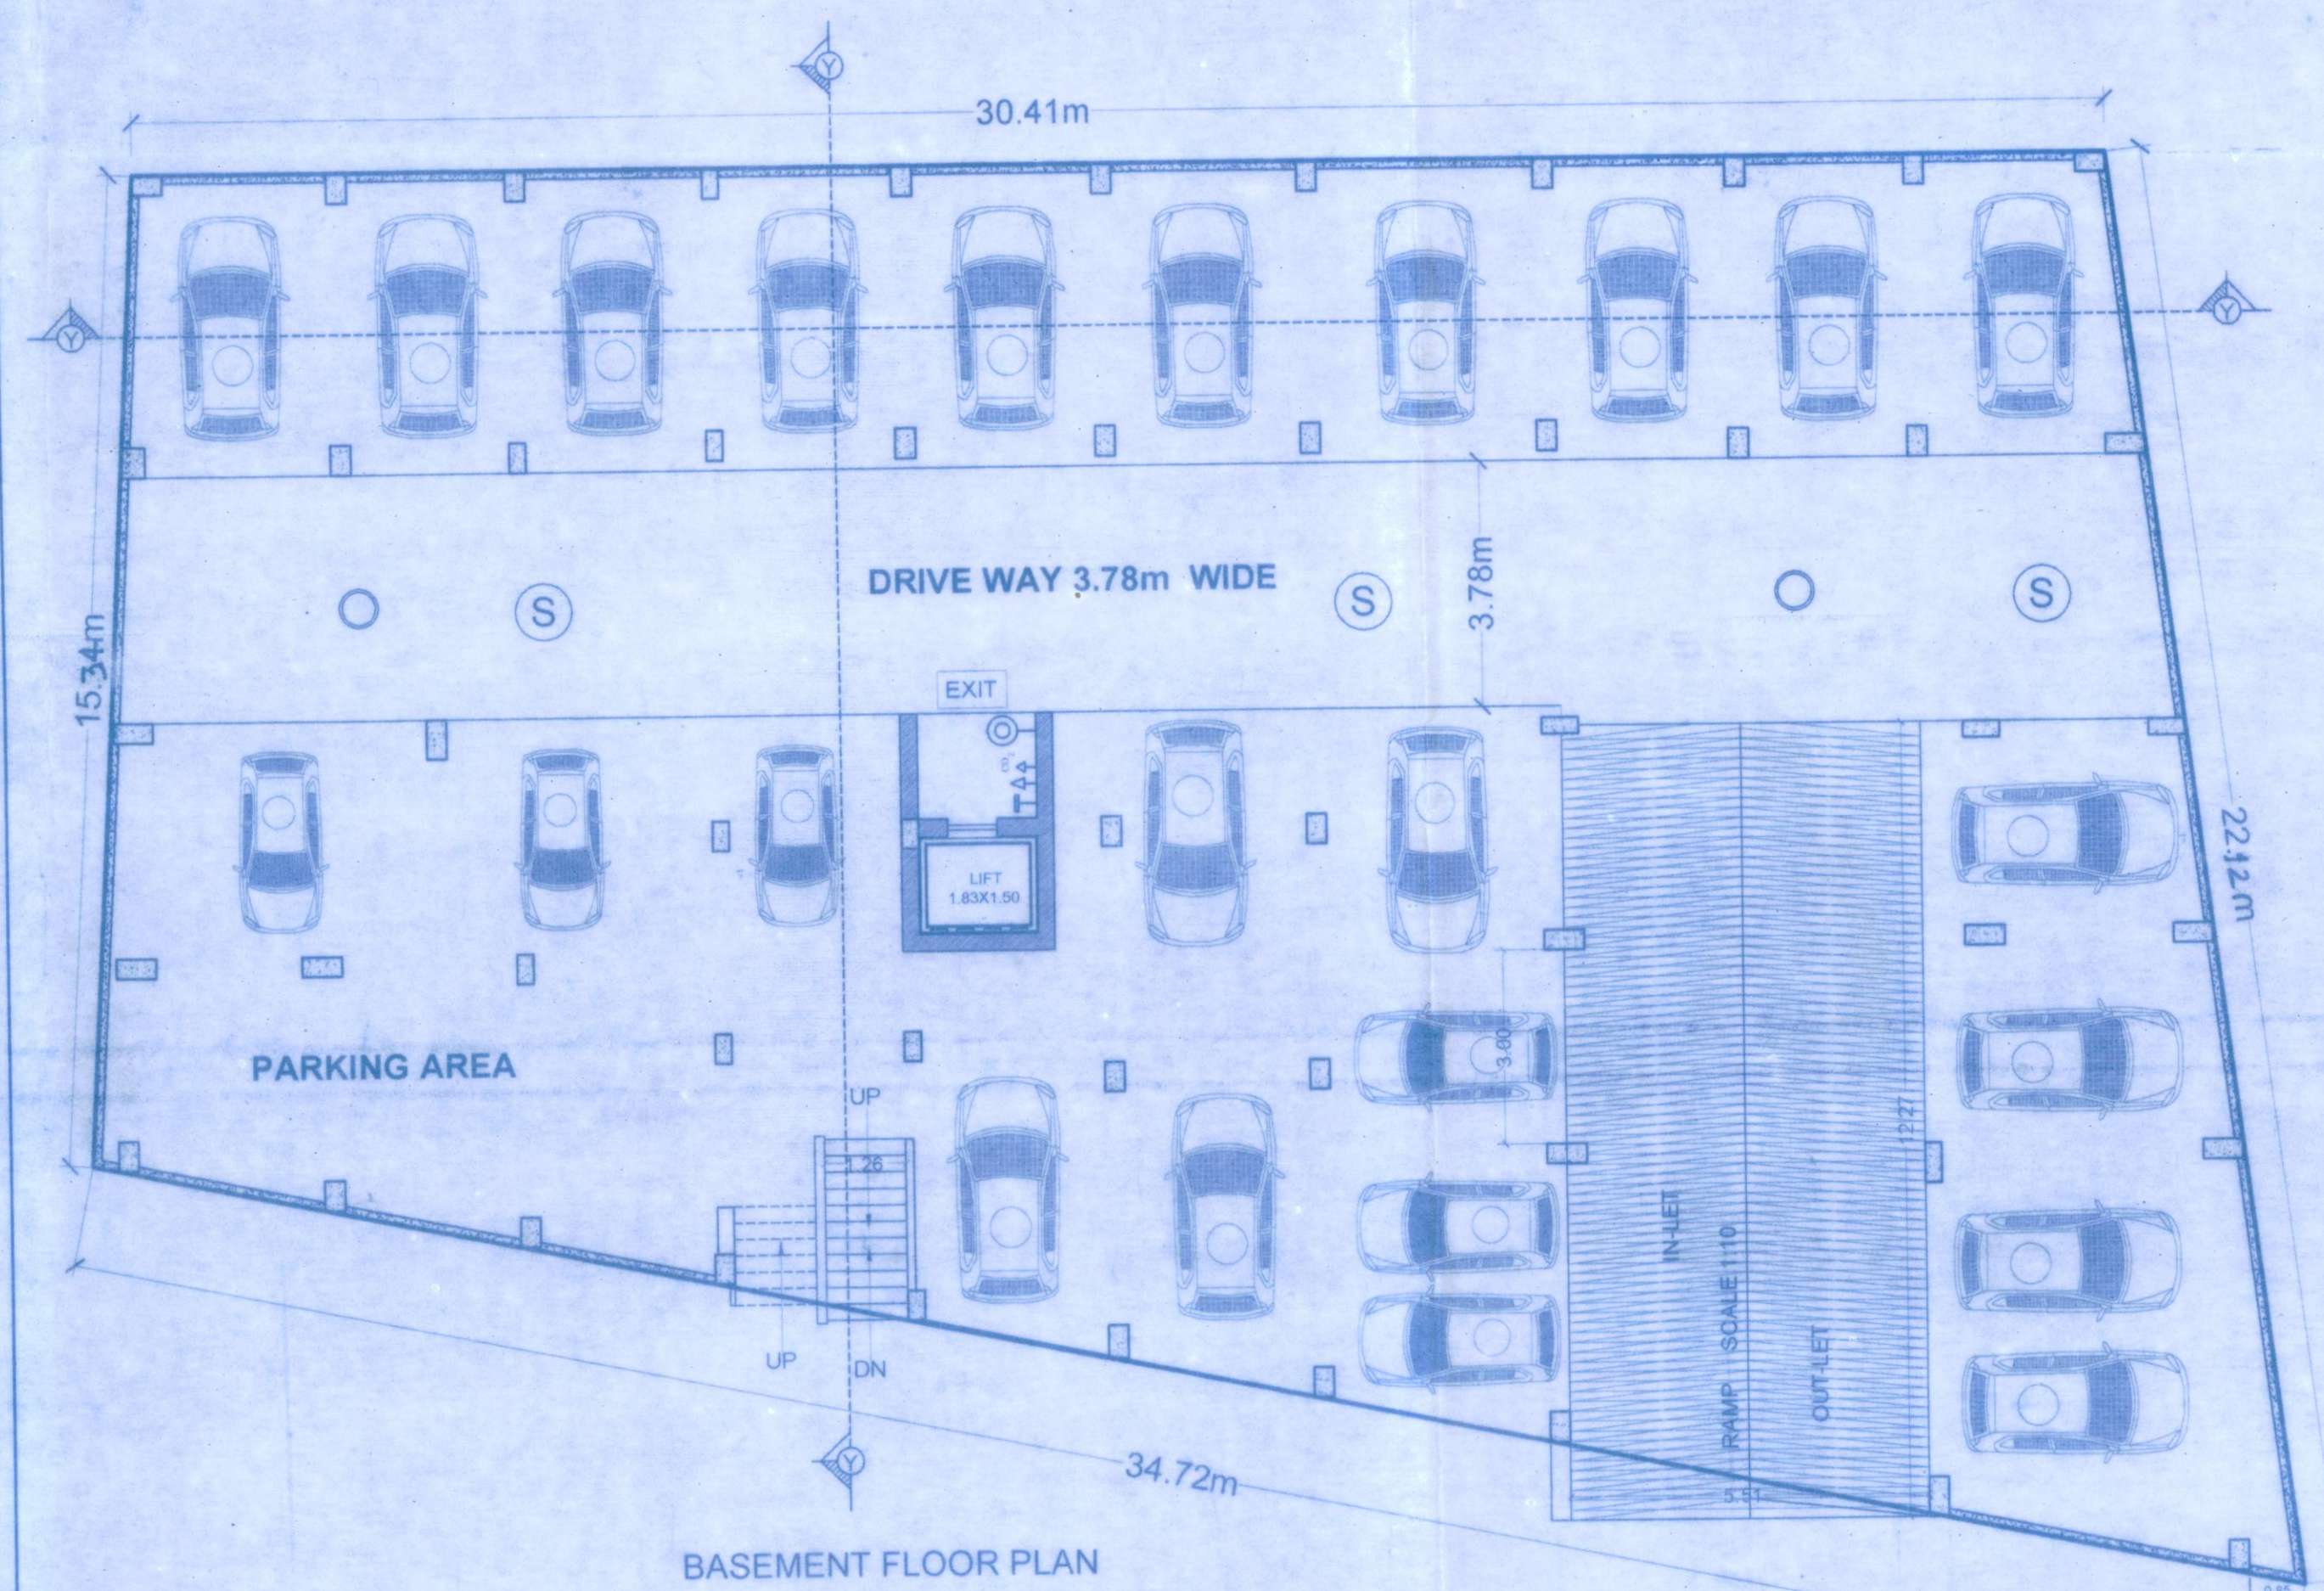

SPECIFICATION:-		AREA CALCULATION :-	
1. FOUNDATION R.C.C. UNDER REAMMED PILE FOUNDATION 8.0M DEEP WITH PROPER RE-INFORCEMENT.		TOTAL PLOT AREA AS / DEED	= 1234.73 Sqm.
2. SUPER STRUCTURE 1ST CLASS BRICK WORK IN SUPER STRUCTURE WITH CEMENT MORTAR (1:6)		TOTAL PLOT AREA AS SITE	= 1268.96 Sqm.
3. PLINTH HEIGHT G.L. AND P.L. AS SHOWN IN SECTION		TOTAL EXTRA LAND AREA	= 34.24 Sqm.
4. FLOORING 25mm THICK 1 P.S. FLOORING OVER 125 TH. DRY REAMMED KHOA OVER 75mm TH. BRICK FLAT SOLLING OVER SAND FILLING		TOTAL NET PLOT AREA	= 1234.72 Sqm.
5. ROOF 10m THICK AVERAGE LIME TERRACING OVER R.C.C. ROOF SLAB		TOTAL B/U AREA OF BASEMENT FLOOR	= 12.33 sqm.
6. DOORS CHOKWHATS OF DOORS TO BE SAL WOOD.		TOTAL B/U AREA OF GROUND FLOOR	= 540.09 sqm.
7. WINDOWS ALL WINDOWS TO BE FULLY GLAZED IN STEEL FRAME.		TOTAL B/U AREA OF FIRST FLOOR	= 574.19 sqm.
8. PLASTER 12mm THICK CEMENT PLASTER ON BOTH SIDE OF BRICK WALL.		TOTAL B/U AREA OF SECOND FLOOR	= 592.62 sqm.
9. COLOURING COLOUR OR WHITE WASH AS PER CHOICE.		TOTAL B/U AREA OF THIRD FLOOR	= 592.62 sqm.
		2311.85 Sqm. = 1.87	
		1234.72 Sqm.	
		F.A.R. = 1.87	
		PLOT DETAILS :-	
		PROPOSED RESIDENCIAL BUILDING OF SRI NAGENDRA PRASAD VERMA S/O LATE RAM LAKHAN SINGH	
		PLOT NO. - 647(P) 651(P) 1298 , KHATA NO.-49.59	
		TAUZI NO.-5070 , THANA NO.-33	
		MAUZA - BEUR	
		P.S - BEUR, DIST.PATNA	
		SHEET NO.	SCALE.
		A/01	1 : 100
			NORTH
SIGNATURE OF OWNER.		SIGNATURE OF ARCHITECTS/ENGINEER.	