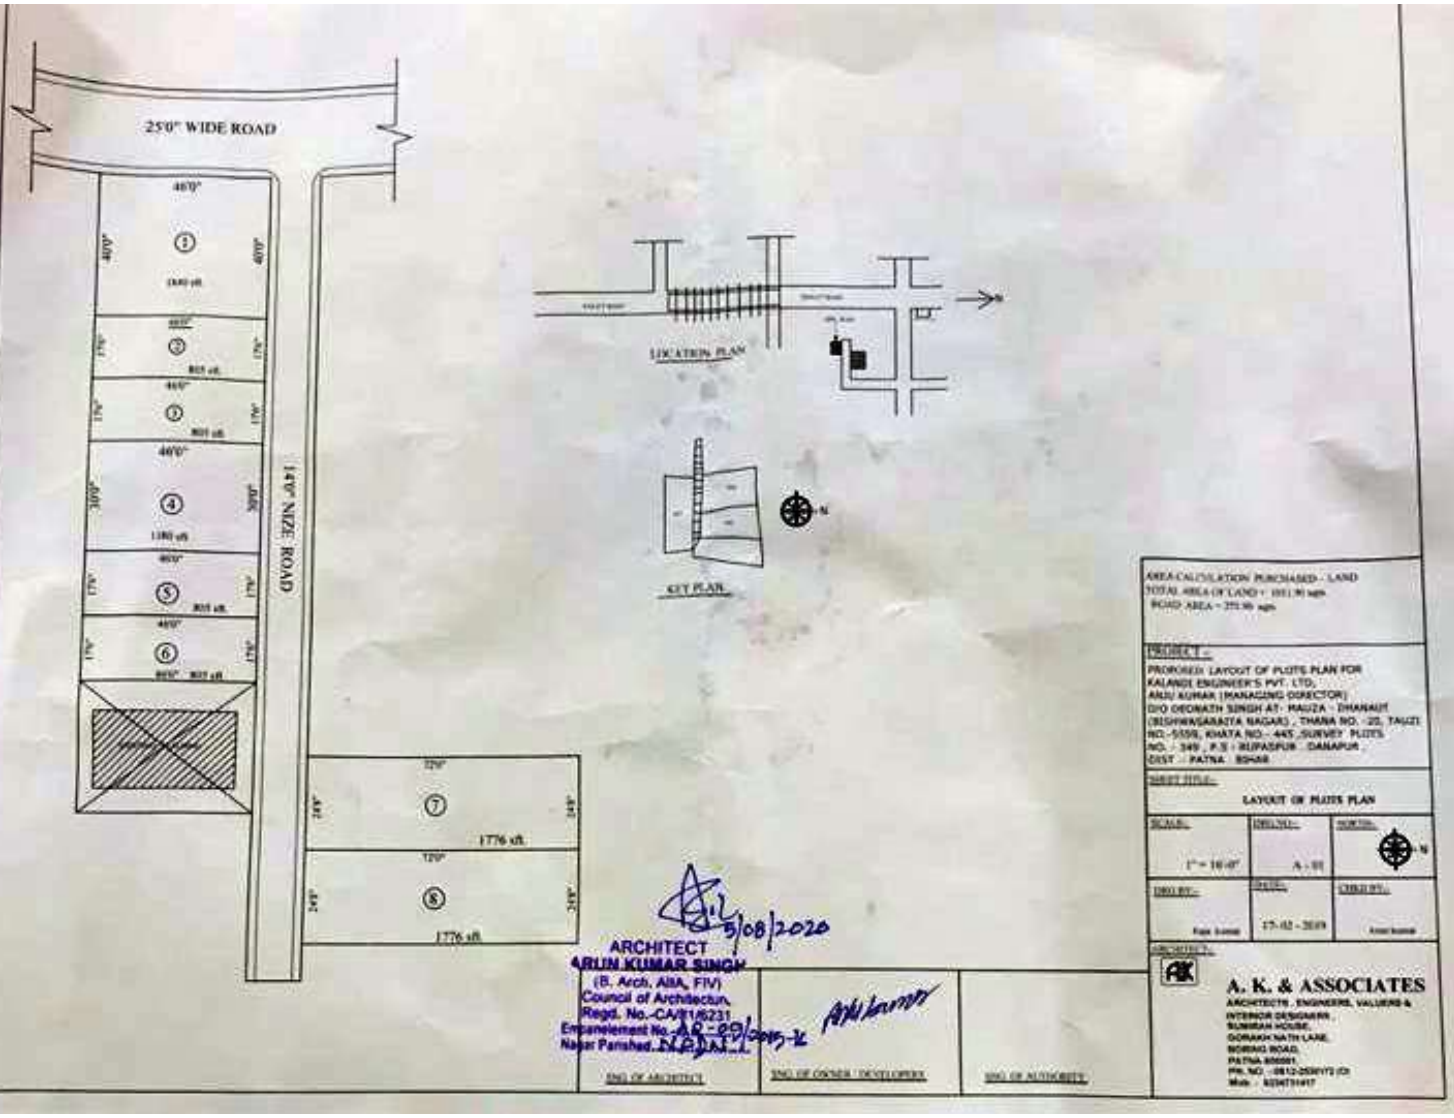


AREA CALCULATION PURCHASED - LAND
TOTAL AREA OF LAND = 101190 sqft.
ROAD AREA = 27130 sqft.

PROJECT :-
PROPOSED LAYOUT OF PLOTS PLAN FOR
KALANDI ENGINEER'S PVT. LTD,
ANJU KUMAR (MANAGING DIRECTOR)
D/O DEONATH SINGH AT - HAUZA - DHANAUT
(BISHWASARATA NAGAR) , THANA NO. - 22, TAUZI
NO.-5559, KHATA NO.- 445 ,SURVEY PLOTS
NO. - 349 , P.S - BUPASPUR . DANAPUR ,
DIST - PATNA BIHAR

SHEET TITLE :-
LAYOUT OR PLOTS PLAN

SCALE:-	DRG.NO:-	NORTH:-
1" = 16'-0"	A - 01	N
DRG.BY:-	DATE:-	CHK.BY:-
Raju Kumar	17-02-2019	Anju Kumar

ARCHITECT :-
A. K. & ASSOCIATES
ARCHITECTS , ENGINEERS, VALUERS &
INTERIOR DESIGNERS ,
SUMIRAN HOUSE,
GORAKH NATH LANE,
BORING ROAD,
PATNA-800001
PH. NO. - 0612-2530172 (O)
Mob. - 9334731417

5/08/2020
ARCHITECT
ARUN KUMAR SINGH
(B. Arch, AIIA, FIV)
Council of Architecture,
Regd. No.-CA/81/6231
Empanelement No.-AR-09/2015-K
Nagar Parishad-PATNA

SIGN OF ARCHITECT | SIGN OF OWNER / DEVELOPERS | SIGN OF AUTHORITY