




WEST SIDE ELEVTION
BLOCK-B

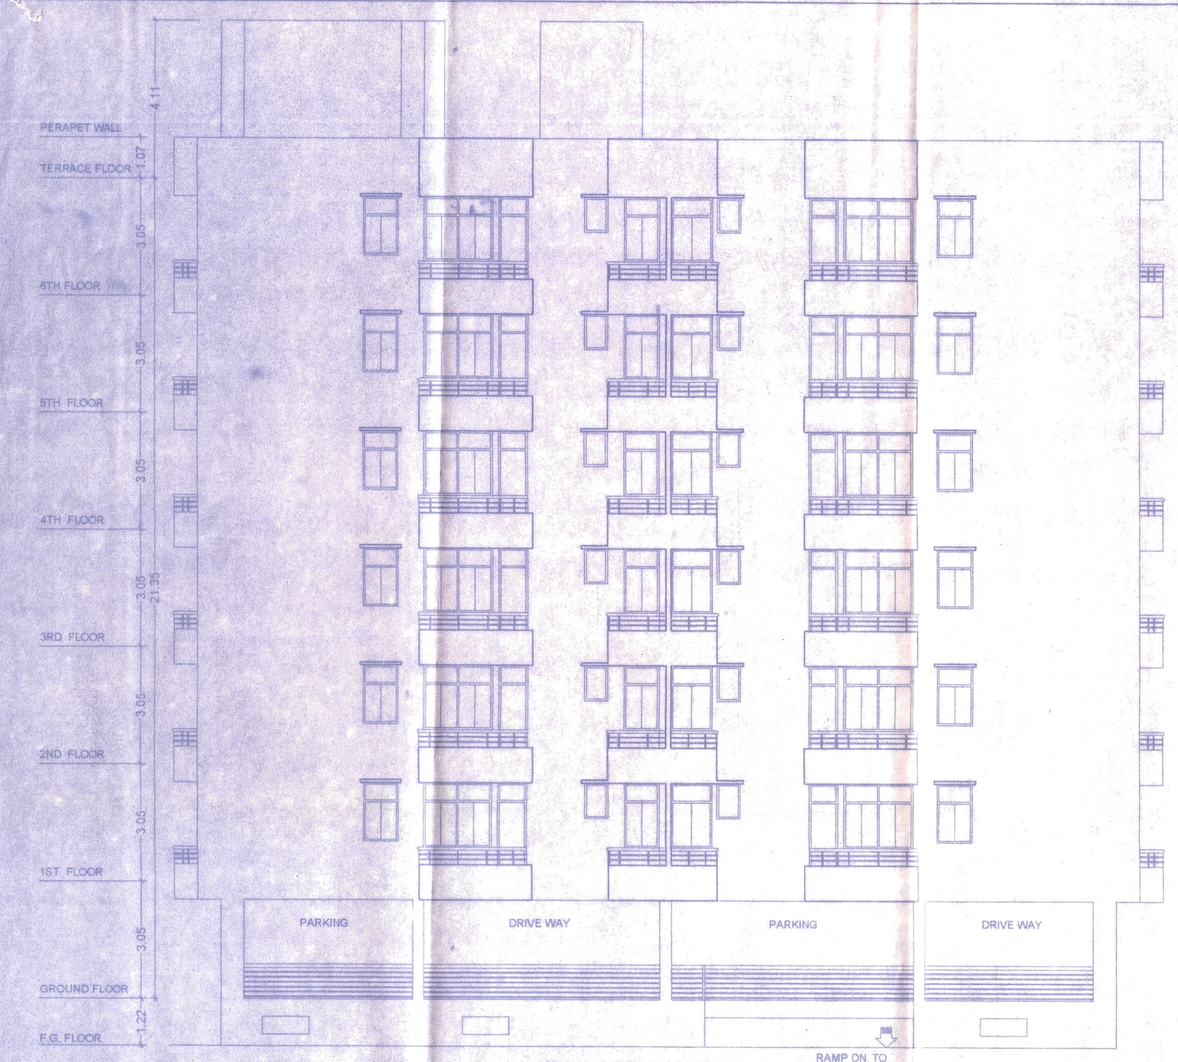

SECTION X X'
BLOCK- B

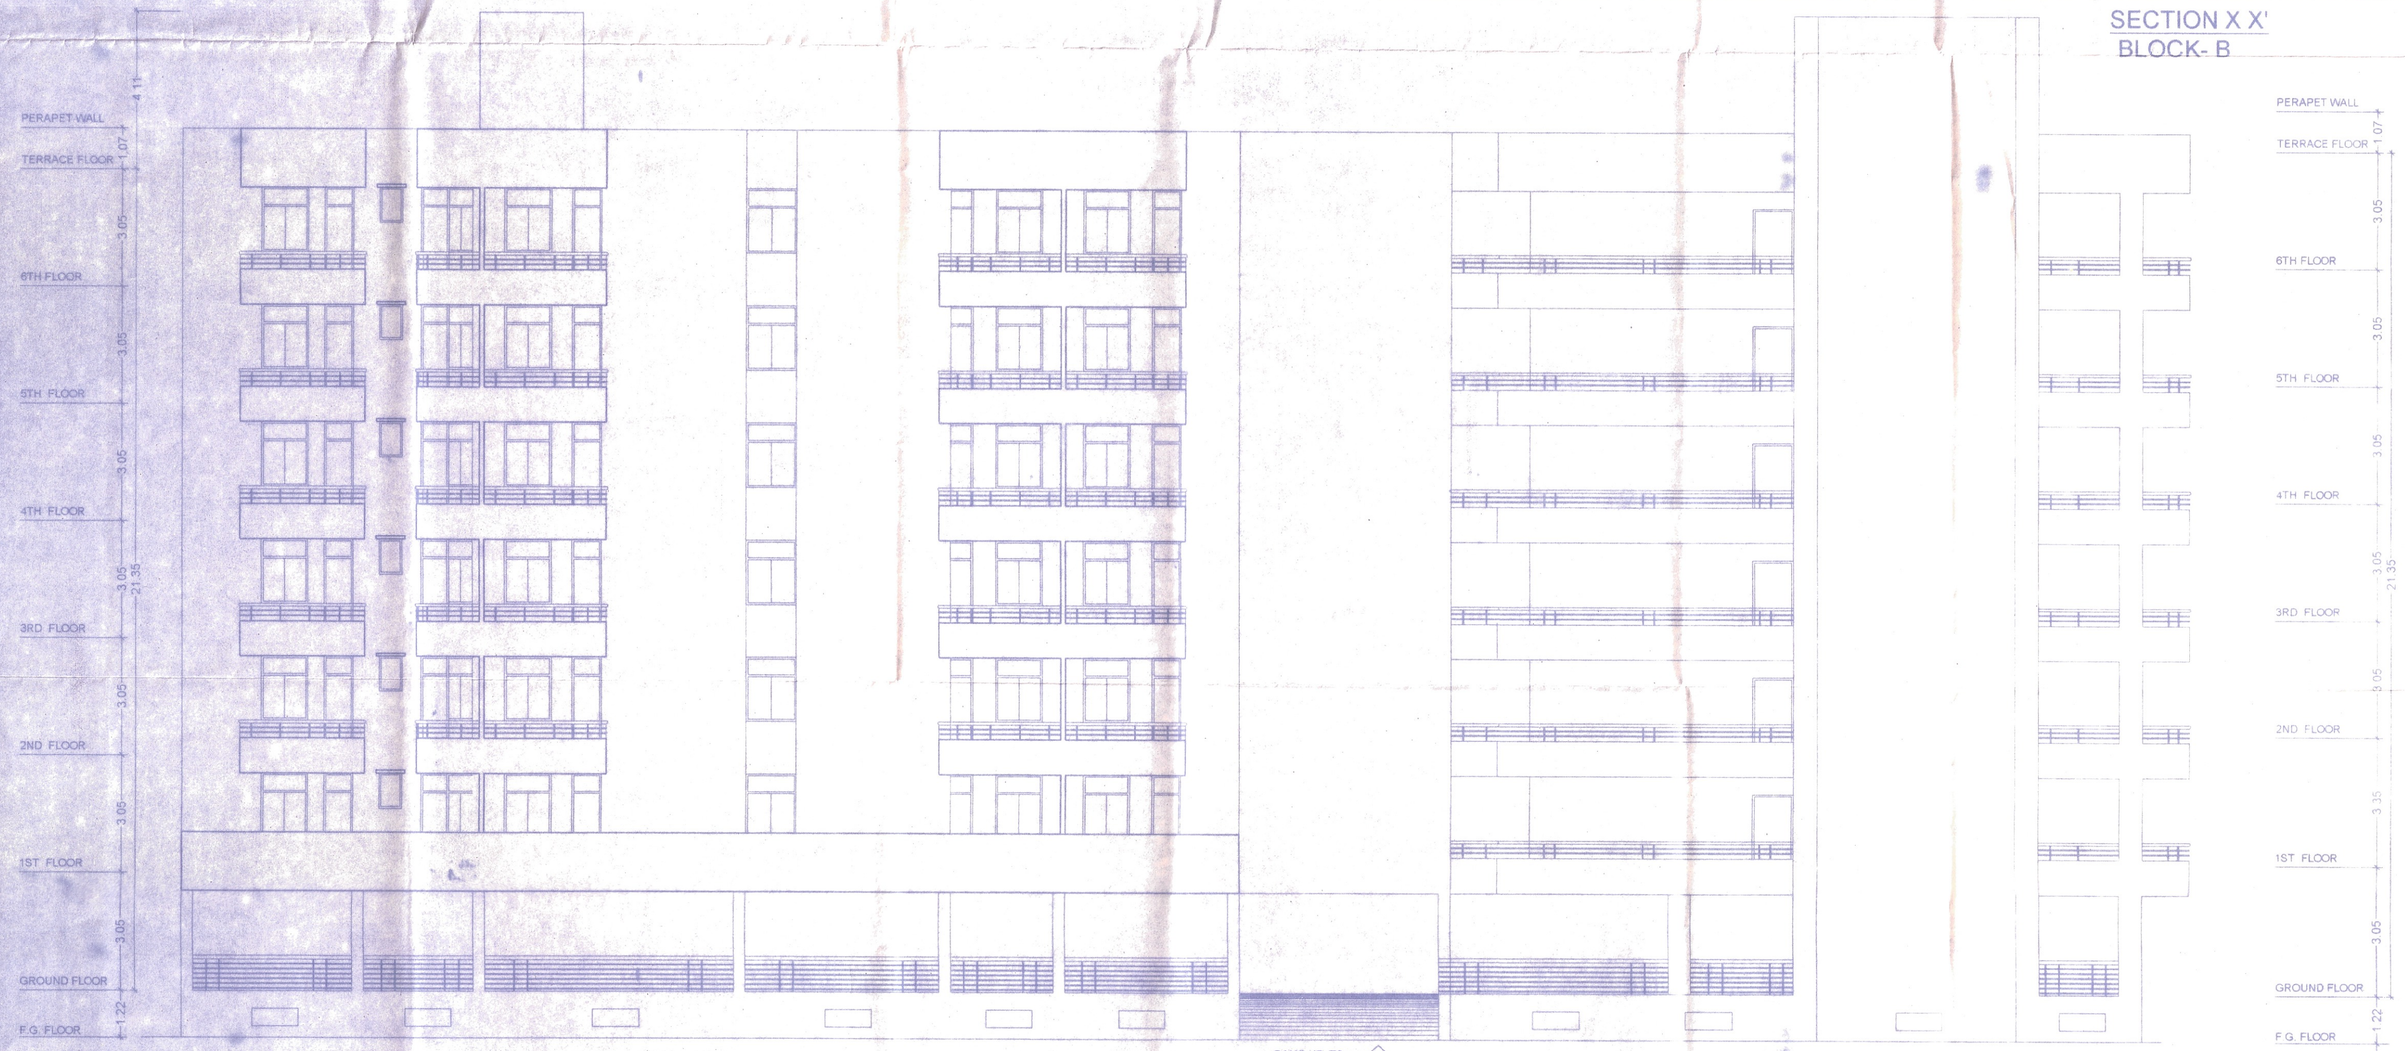

SOUTH SIDE ELEVATION
BLOCK- B

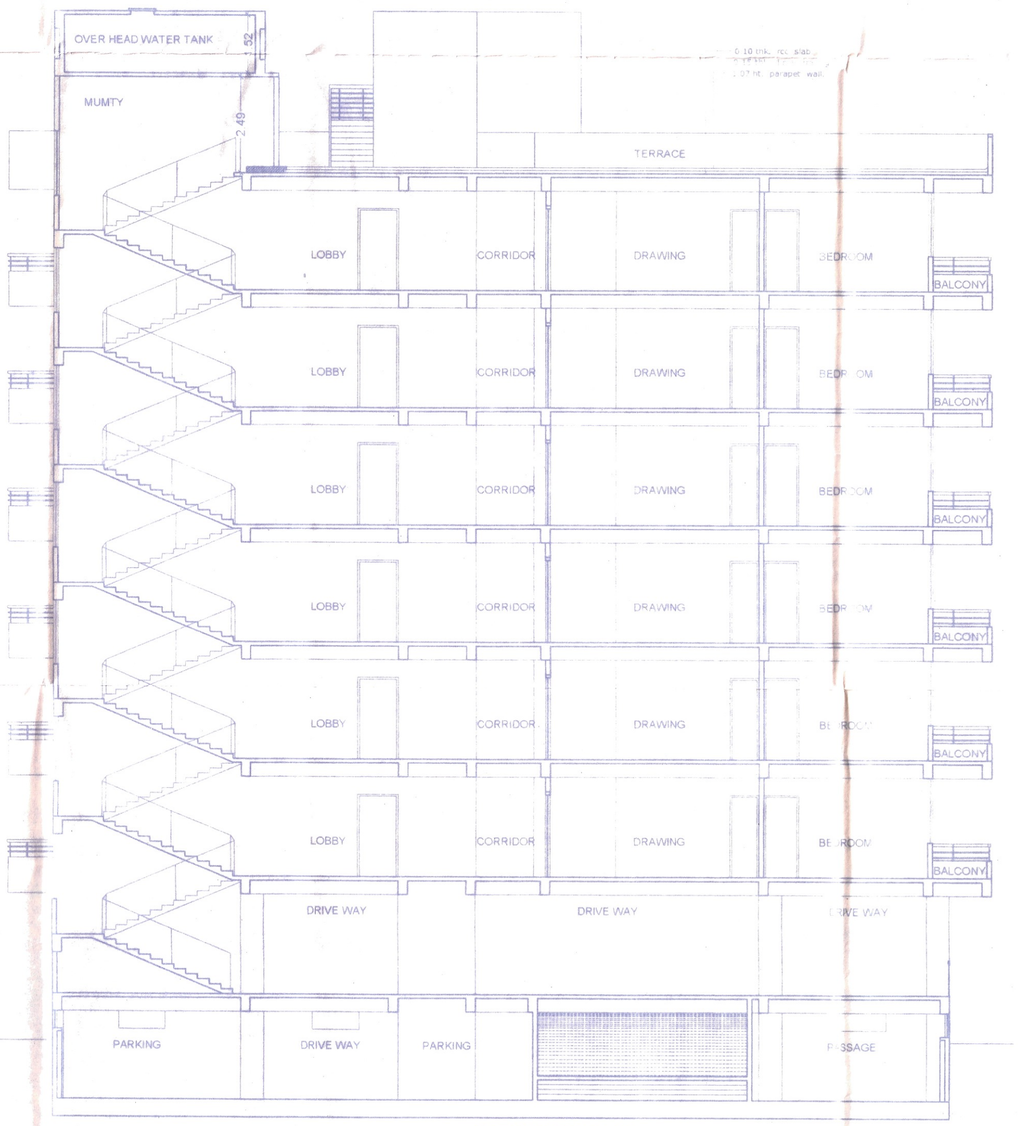

SECTION Y Y'
BLOCK- B

SPECIFICATION

1. R.C.C UNDER REMMED PILE FOUNDATION AS PER DETAIL GIVEN IN THIS DRAWING.
2. 1ST CLASS BRICK WORK IN CEMENT MORTAR(1:6) IN SUPER STRUCTURE.
3. HEIGHT OF PLINTH FLOOR AREA SHOWN IN SECTION.
4. 0.03 I.P.S. FLOORING OVER 0.75 DRY REMMED KHOA OVER FLAT BRICK SOLING OVER LOCAL SAND FILLING.
5. 0.050 TH D.P.C. ON P.L. ALL ROUND THE BUILDING.
6. 0.110 TH LIME CONCRETE OVER 0.100TH R.C.C. SLAB.
7. 0.15 TH R.C.C. BAND AT DOORS & WINDOWS OPENINGS.
8. 0.12 CEMENT PLASTER ON BOTH SIDE OF WALL.
9. WHITE & COLOUR WASH AS PER CHOICE.

NAME OF PROJECT- HARIRAJ TOWER

PLOT DETAILS .

PROPOSED COMMERCIAL CUM RESIDENTIAL BUILDING FOR
IYOM INDIA CONSTRUCTION PVT. LTD.
THROUGH ITS DIRECTOR
SRI NEERAJ ROY
S/O SRI BHAGWAN ROY
AT MAUZA - BAHIRO
PLOT NO. - 566,567
KHATA NO.-79,65
THANA NO. -170
THANA - ARA SADAR
DIST. - BHOJPUR

NORTH	SCALE	DRG NO.
	1:100	03/03

IYOM INDIA CONSTRUCTION PVT. LTD.
AUTHORISED DIRECTOR

Ar. Pawan Kumar
COA Regd. No - CA/2008/43579

SIGN. OF OWNER | SIGN. OF ARCHITECT

The Owner/Builder Shall in no case deviate from the sanctioned plan for the Construction. If any deviation is found during the construction or at any time the entire Structure will be treated as unauthorized. Owner will keep a Copy of Sanction plan at the site during the construction.
This Sanction plan is Valid for only Three Years.

Municipal Commissioner
Competent Authority
ARA NAGAR NIGAM
ARA (BIHAR)