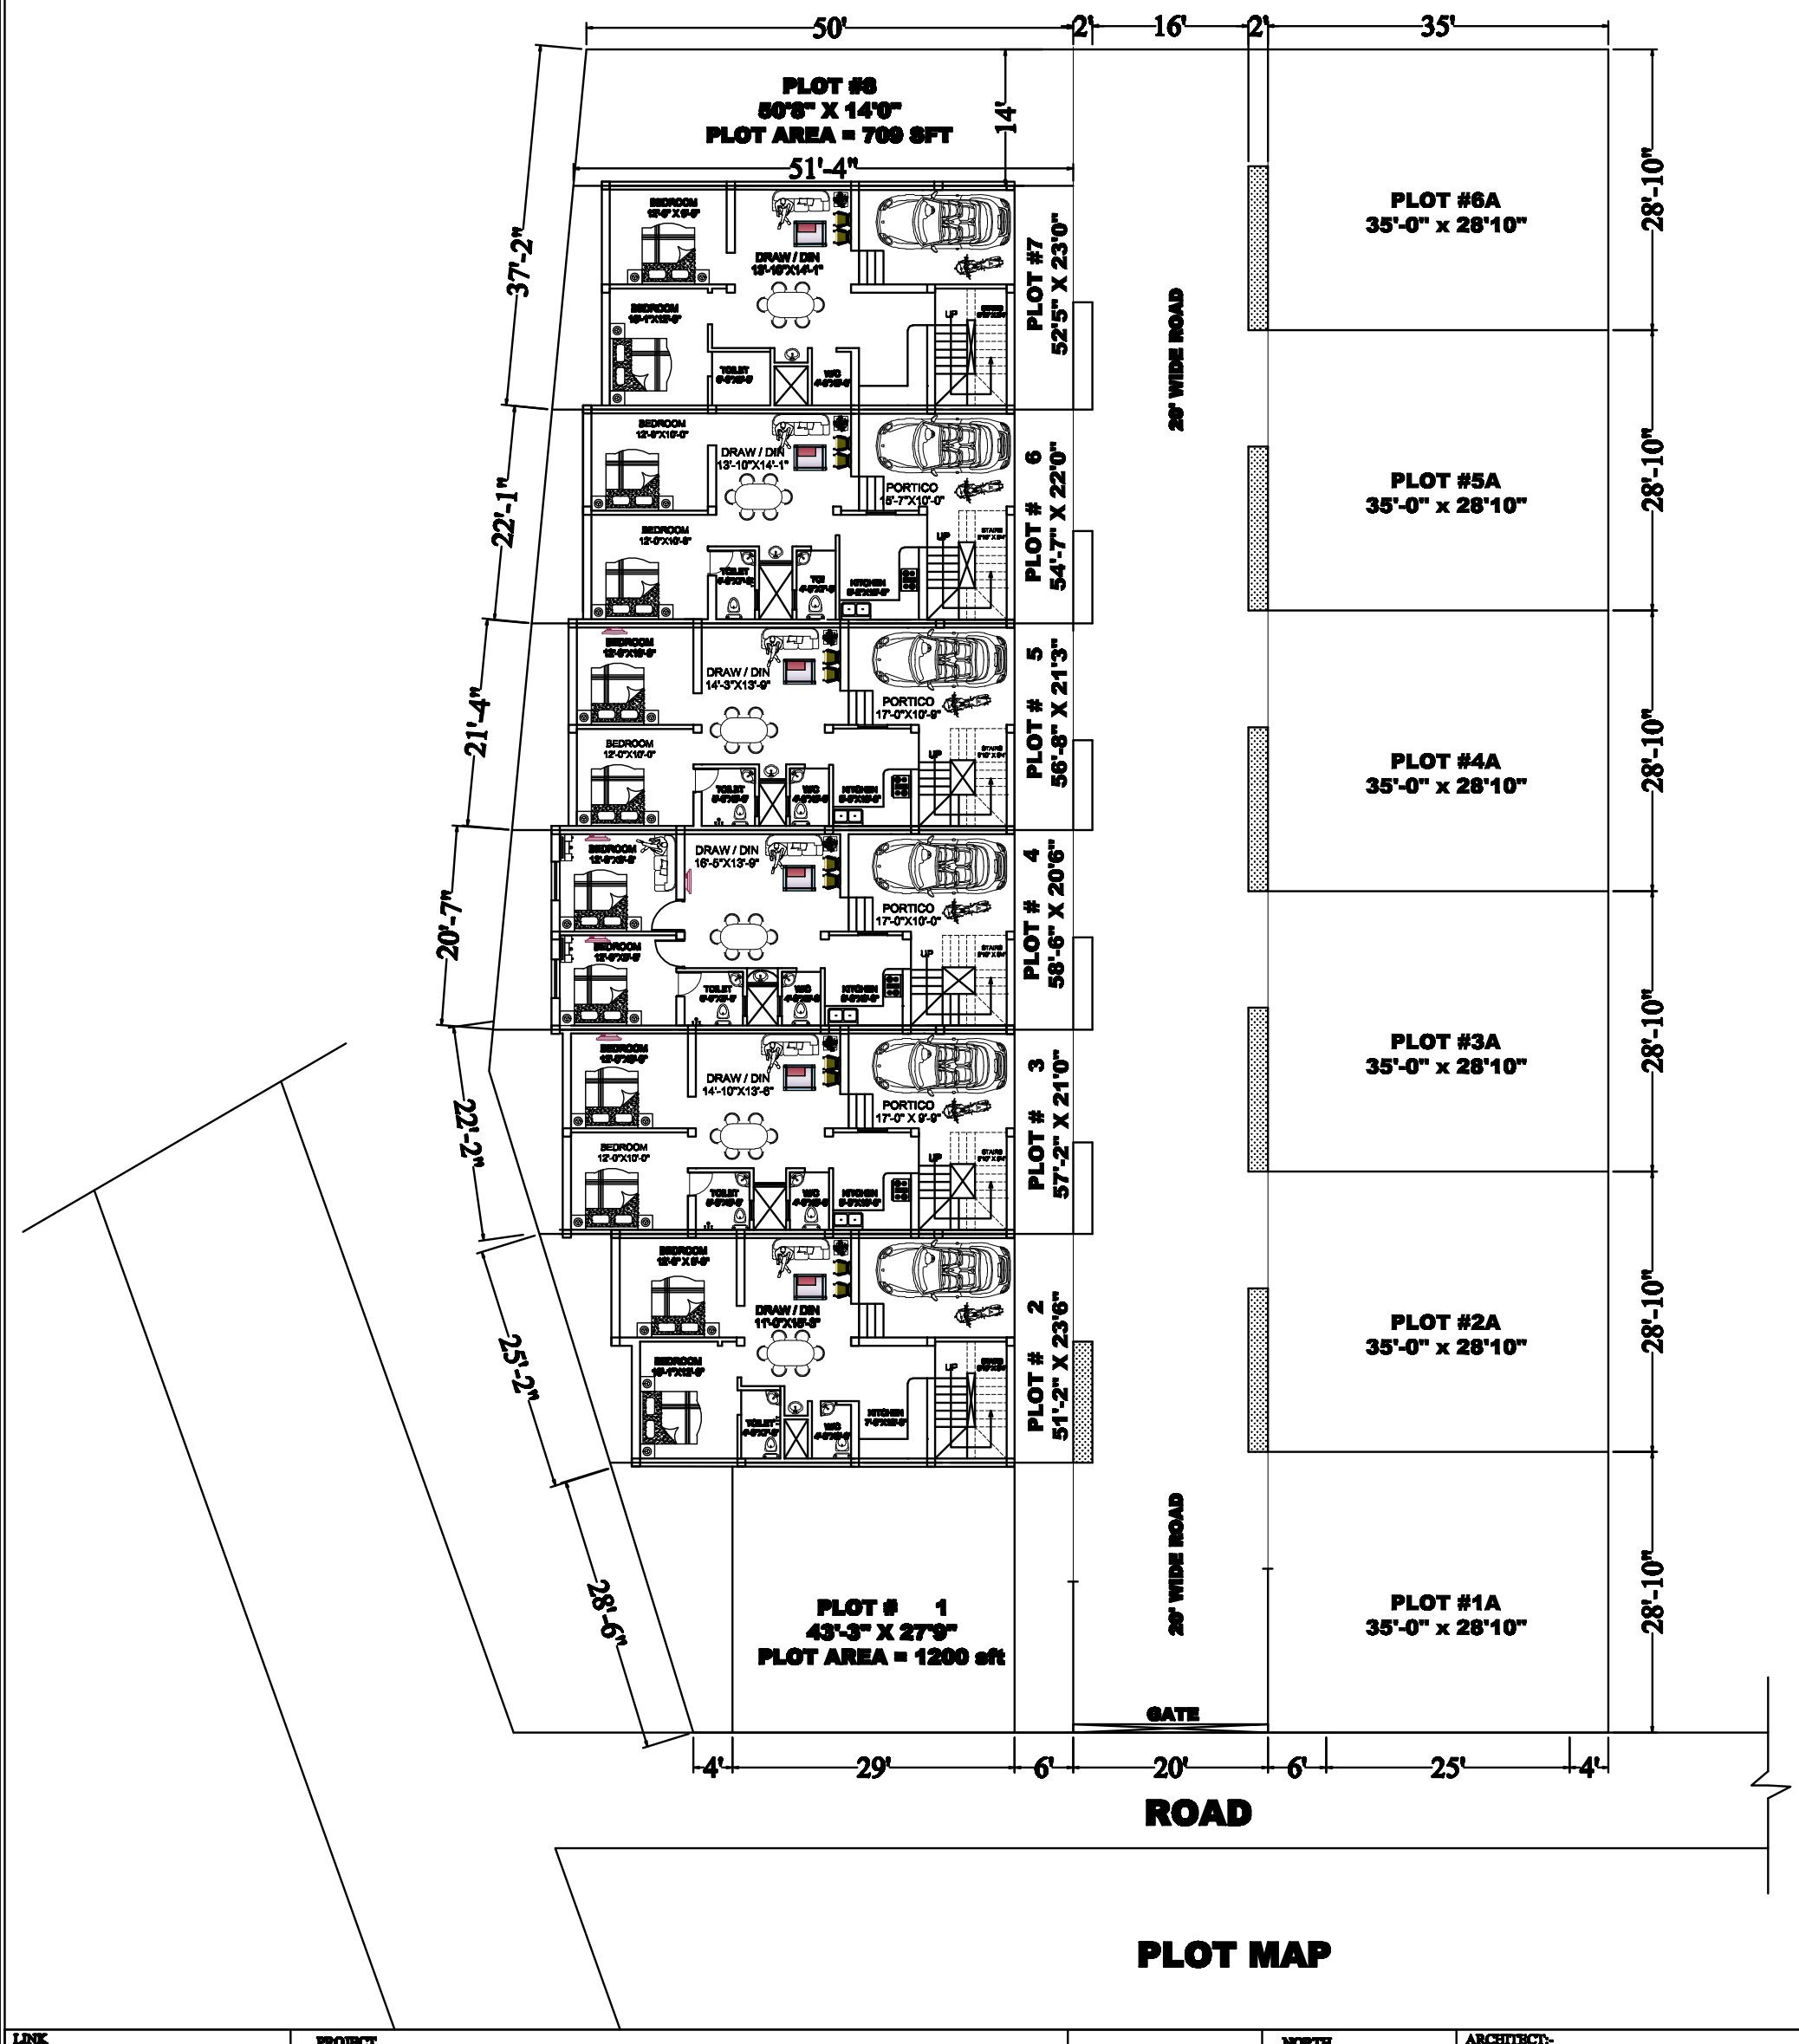

LINK	PROJECT		NORTH	ARCHITECT:-
C:\Users\NAVRATNA\ Dropbox\AARTHIK	PROPOSE COLONY AT SERARI	27-10-2018		PATH PARAV DESIGNERS AND ASSOCIATES 401, SIGNATURE TOWER, KURJIFUL KURJI, PATNA 800020 MOB :- 8863094547 (whatsapp) E-MAIL - navratnaec@gmail.com
	CLIENT: Aarthik Reak Estate	REV : 003		