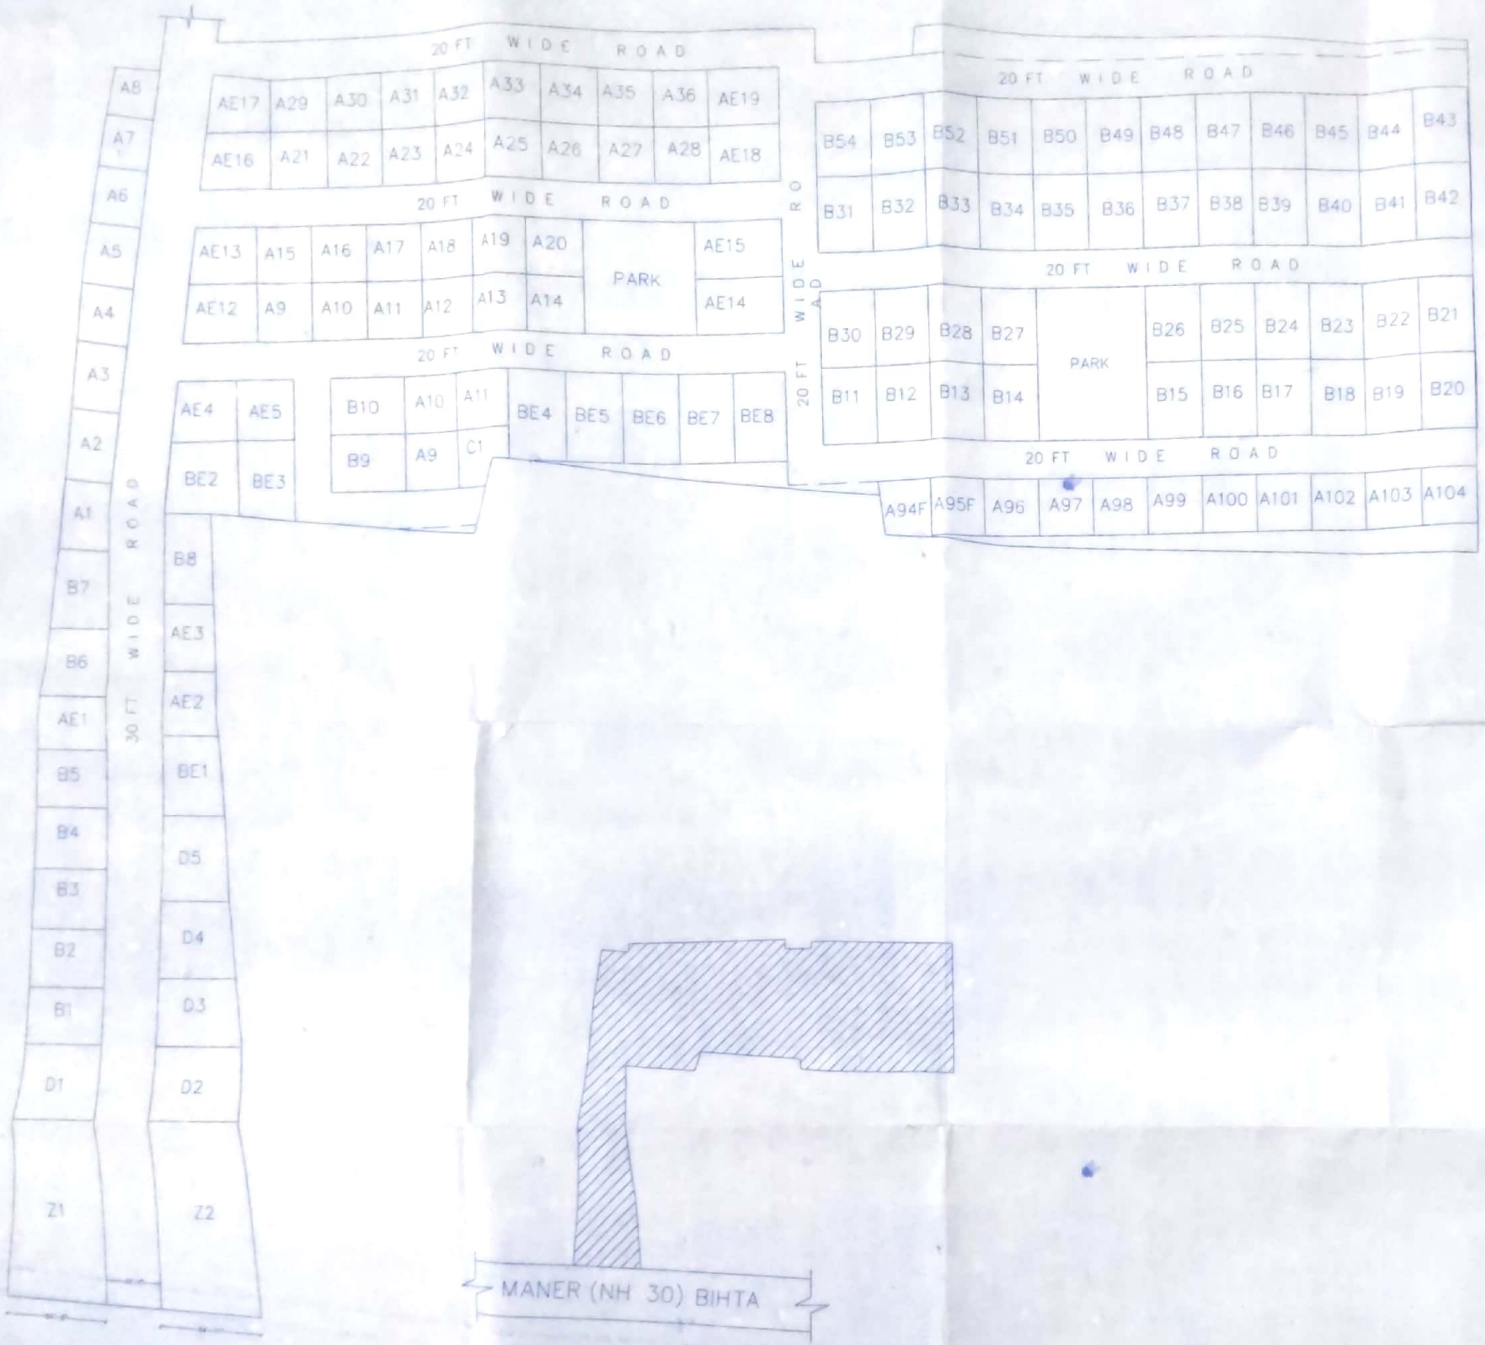


NATIONAL HIGH WAY (NH 30)

LOCATION PLAN

KEY PLAN

SPECIFICATION :-

1. R.C.C. PILES FOUNDATION AS PER STRUCTURAL DESIGN/DETAIL
2. IST CLASS BRICK WORK IN CEMENT MORTAR (1:6) IN BOUNDERY WALL.
3. RCC OR BITUMEN ROAD.
4. 12MM TH. CEMENT PLASTER ON BOTH SIDE OF WALL
5. WHITE AND COLOR WASH AS PER CHOICE

AREA CALCULATIONS –

PLOT AREA AS PER SITE – 21556.32 SQM
NO OF PLOT–
PLOTED AREA – 14304.75 SQM.
PARK AREA–
PARK 1 – 333.17 SQM.
PARK 2 – 445.93 SQM
SERVICES – 6472.47 SQM

PLOT DETAILS –

PROPOSED DEVELOPMENT OF PLOT FOR PLOTTING FOR HAHARO INFRACON & SERVICES PVT.LTD. PROJECT HAHARO GREENS.

PLOT NO.– 2505,2506,2507,2510,2511,2512, 2513,2514,2521,2522,2487,2488
MAUZA– ANANDPUR
THANA – BIHTA.
TAUZI NO–16559, THANA NO–36
DISTT. –PATNA, BIHAR.

NORTH

For Haharo Infracon & Services Private Limited
Akshat kumar Shaalom
Director

SIGN OF DEVELOPER

MANISH KR. PANKAJ
(Certified Architect)
Empanelment No. AR/34/15
Patna Nagar Nigam

SIGN OF ARCHITECT/ENGINEER

मुखिया
ग्राम पंचायत राज आनन्दपुर
बिहटा, (पटना)

Scanned by CamScanner