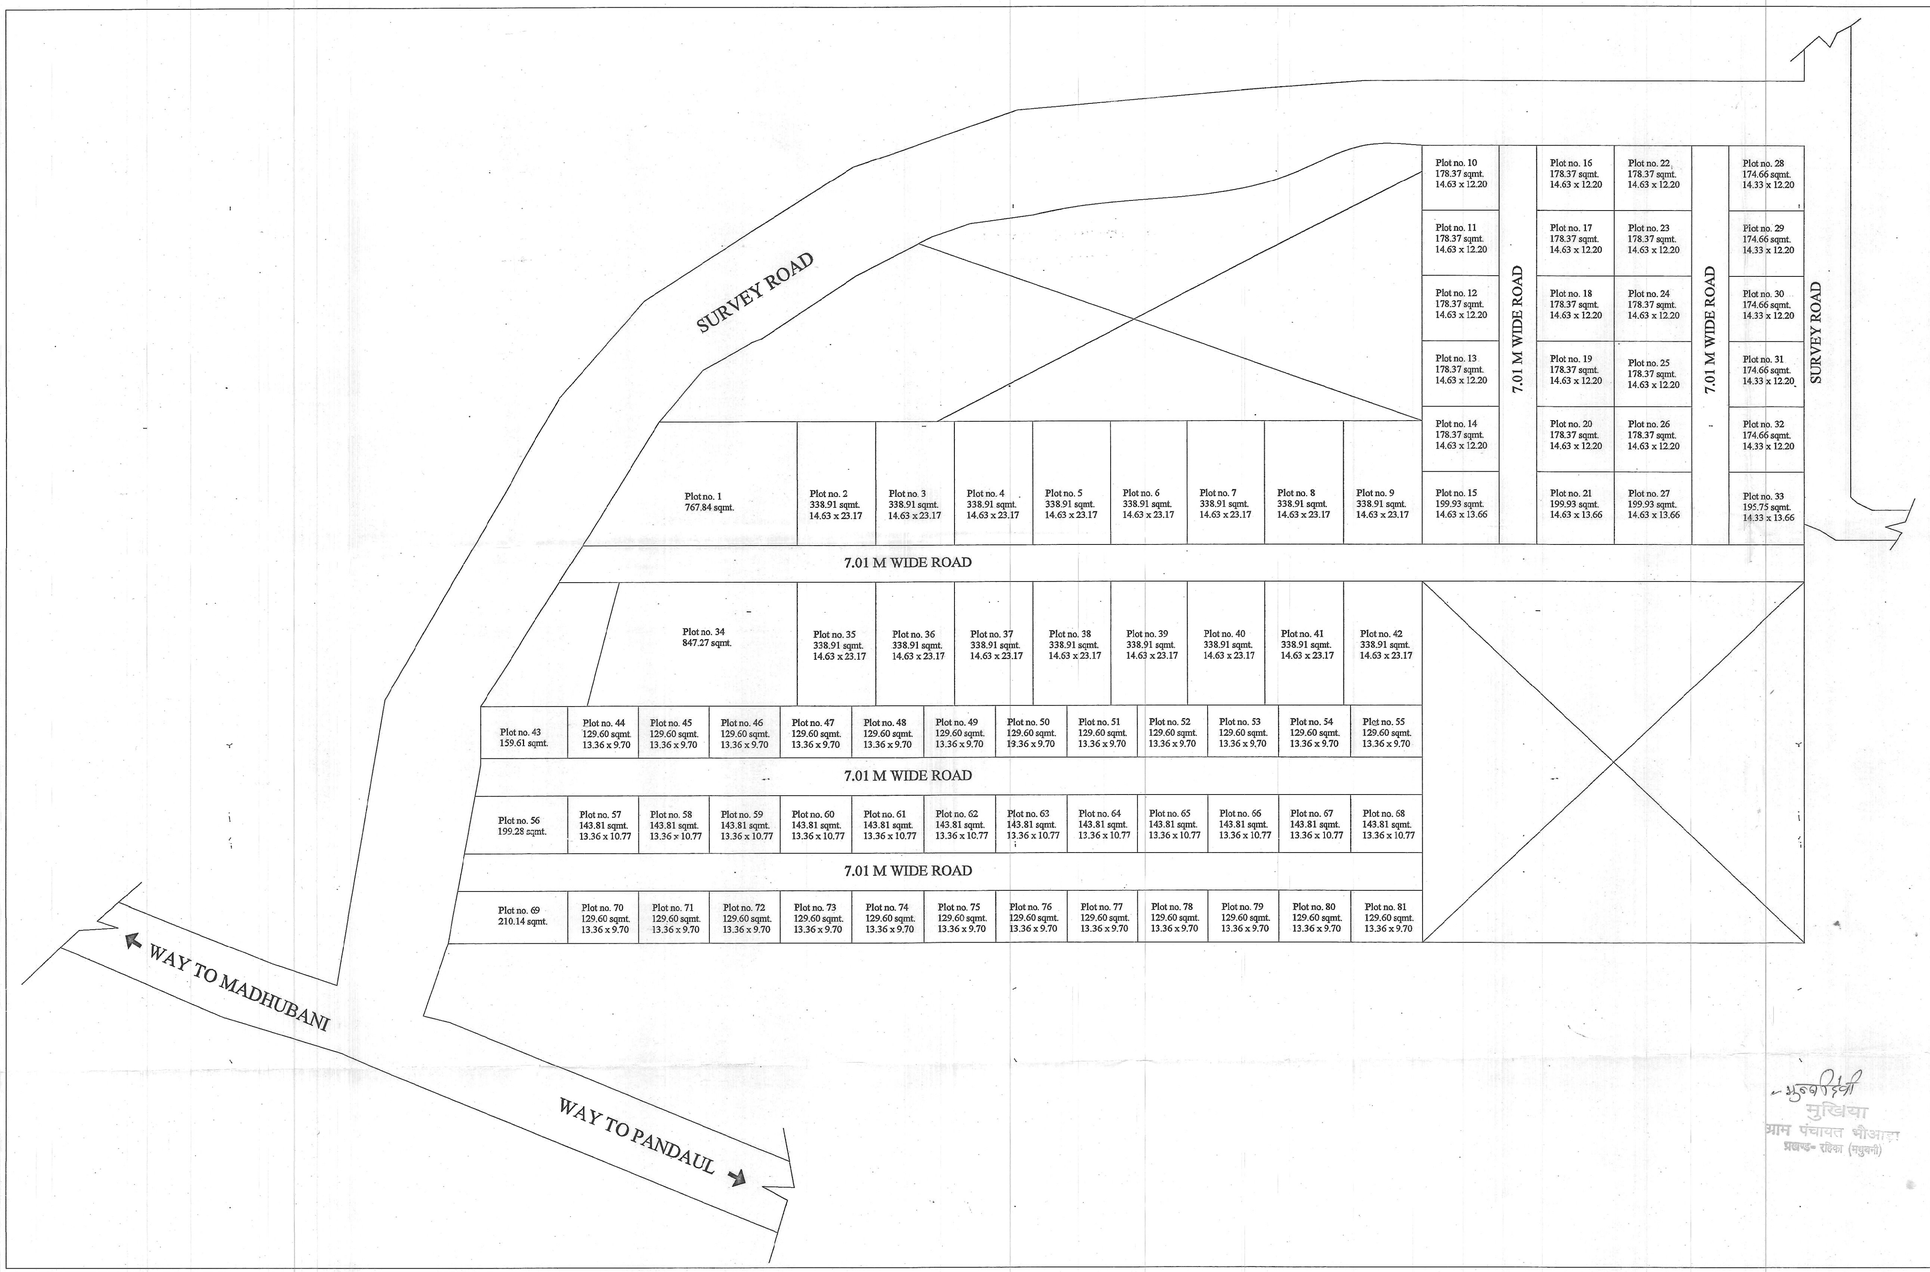

AREA CALCULATION

TOTAL PLOT AREA = 21,966.60 SQM.
TOTAL SALEABLE PLOT AREA = 16,787.21 SQM.
TOTAL ROAD AREA = 5,179.39 SQM.

PLOT DETAIL :-

PROPOSED MASTER PLAN OF ASHOK KUMAR ENTERPRISES PVT. LTD.
DIRECTOR'S NAME - SRI ASHOK KR. SINGH
PROJECT NAME - RAM BALAK SINGH NAGAR
LAND OWNER NAME - SRI ASHOK KR. SINGH
S/O - RAMBALAK SINGH
VILLAGE - BHAUARA
POST OFFICE - MADHUBANI
PRESENT THANA - MADHUBANI
SURVEY THANA - MADHUBANI
DIST.- MADHUBANI
THANA NO. - 62
MAUZA - BHAUARA
KHATA NO. - NIL
KHESRA NO. -1716,1727,1728,1729,1730,1731,1732 1756,1757,1773,1770,1774,1775,1772,1758,1771 (OLD) 3671,3676,3676,3677,3677,3678,3679,3705,2722,4226 - 4234,4235,3726(part)3726(part),3724,3706,3707,3723 (NEW)

SCALE	NORTH
1:80	

Ashok Kumar Enterprises Private Limited
Director
SIGN. OF DEVELOPER/OWNER

ER. MANOJ KUMAR
B.E.Civil
Regd.No.
M14-00197
NEW ASHIANA
MADHUBANI
ARCHITECT ENGINEER VALUER
SIGN.OF ARCHITECT/ENGINEER

मुखिया
ग्राम पंचायत भौआरा
प्रखण्ड- रहिका (मधुबनी)

Ashok Kumar Enterprises Private Limited
Director