
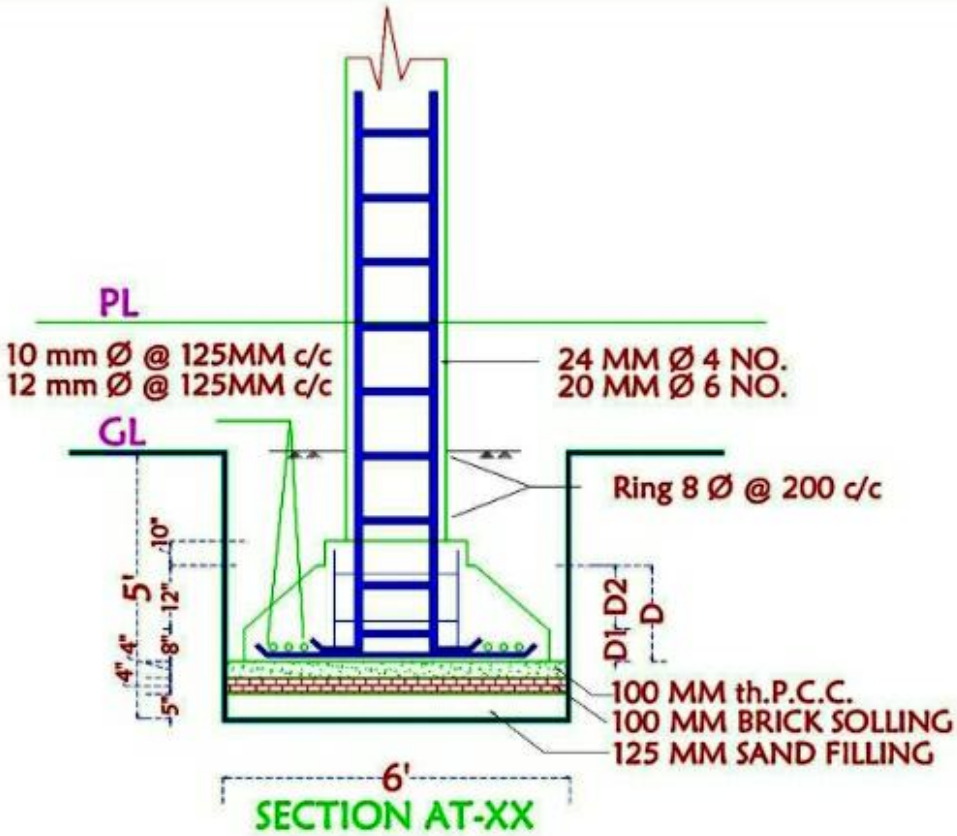
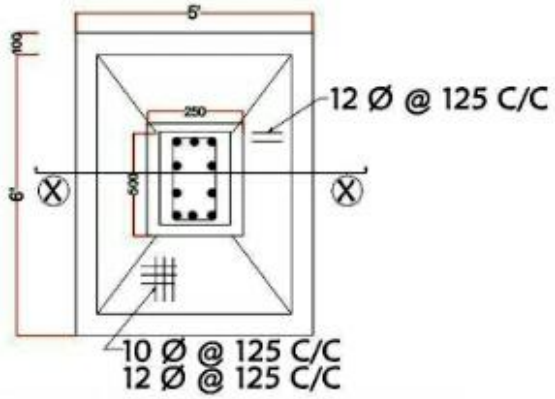



SECTION AT-XX

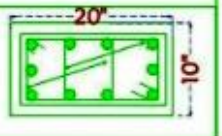

FOUNDATION PLAN (F1)

REINFORCEMENT DETAILS


FOOTING SIZE	COL TYPE	FOUNDATION DETAILS				COLUMN DETAILS SIZE AND REINFORMENTS
		D1	D2	D	BASE JALI	
6'X7' NET 5'X6' BASE JALI	T4	12"	18"	2'-6"	10 Ø @ 5" C/C 12 Ø @ 5" C/C	COL- 10"X20" BARS- 4-24 # BARS- 6-20 # RING 8 DIA @ 5" TO 8" C/C 

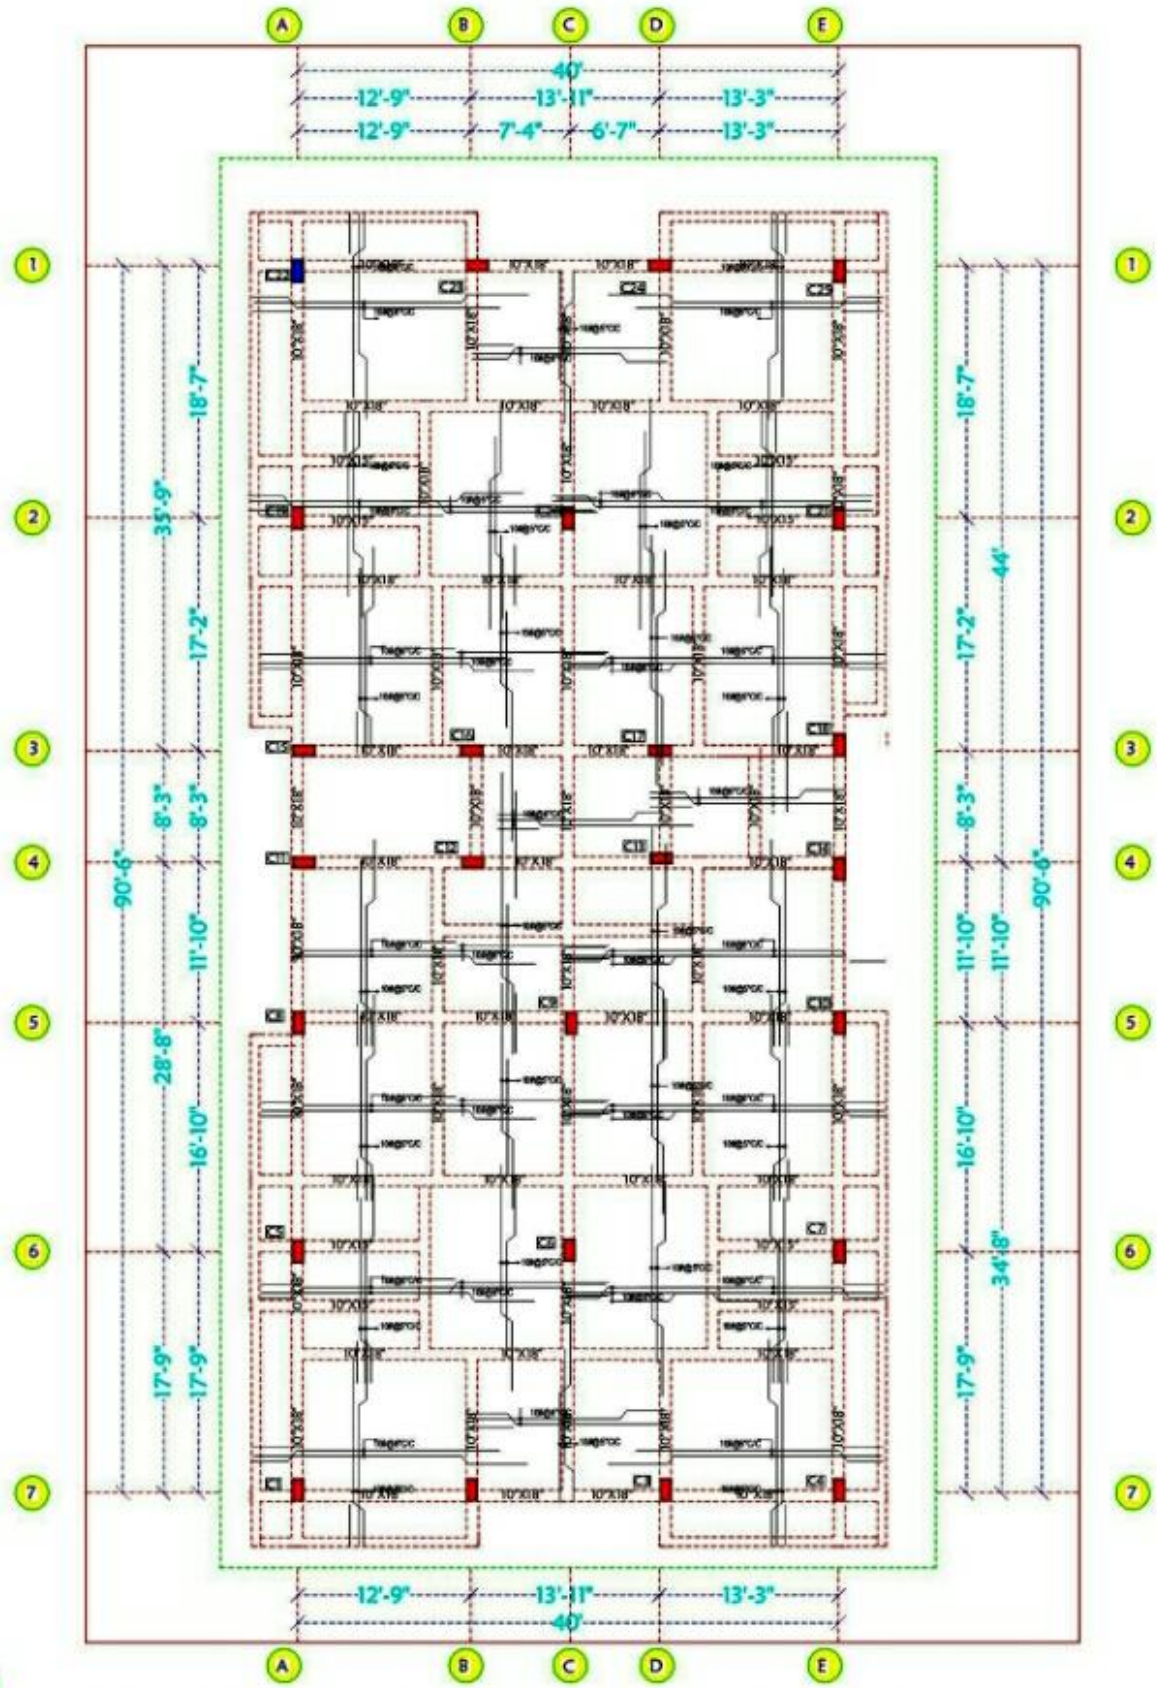

W
S
N
E

REINFORCEMENT DETAIL OF ROOF SLAB


TYPICAL GROUND, 1st., 2nd.,3rd. & 4th. FLOOR PLAN

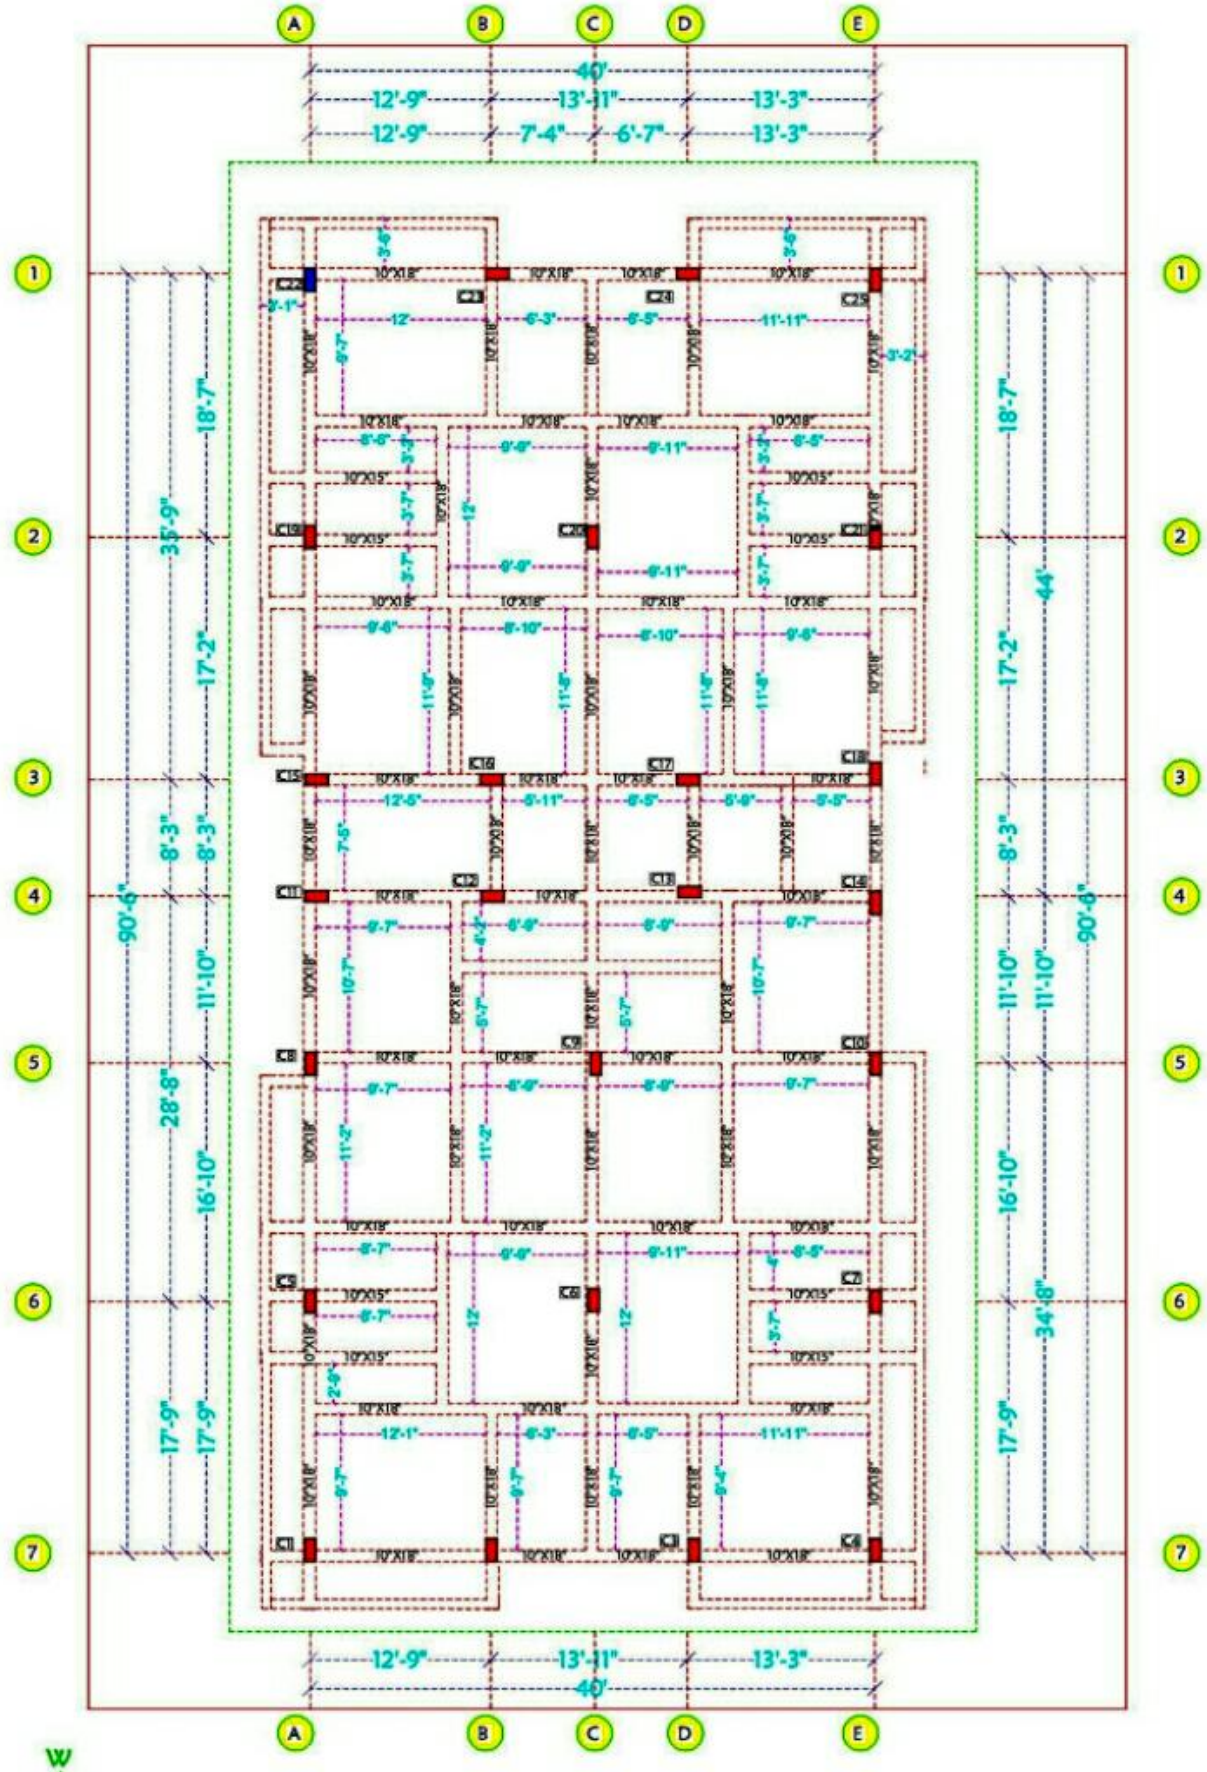



PROP. SHUTTERING PLAN OF FLOOR(CEILING) BEAM

TYPICAL GROUND, 1st., 2nd. & 3rd., FLOOR PLAN

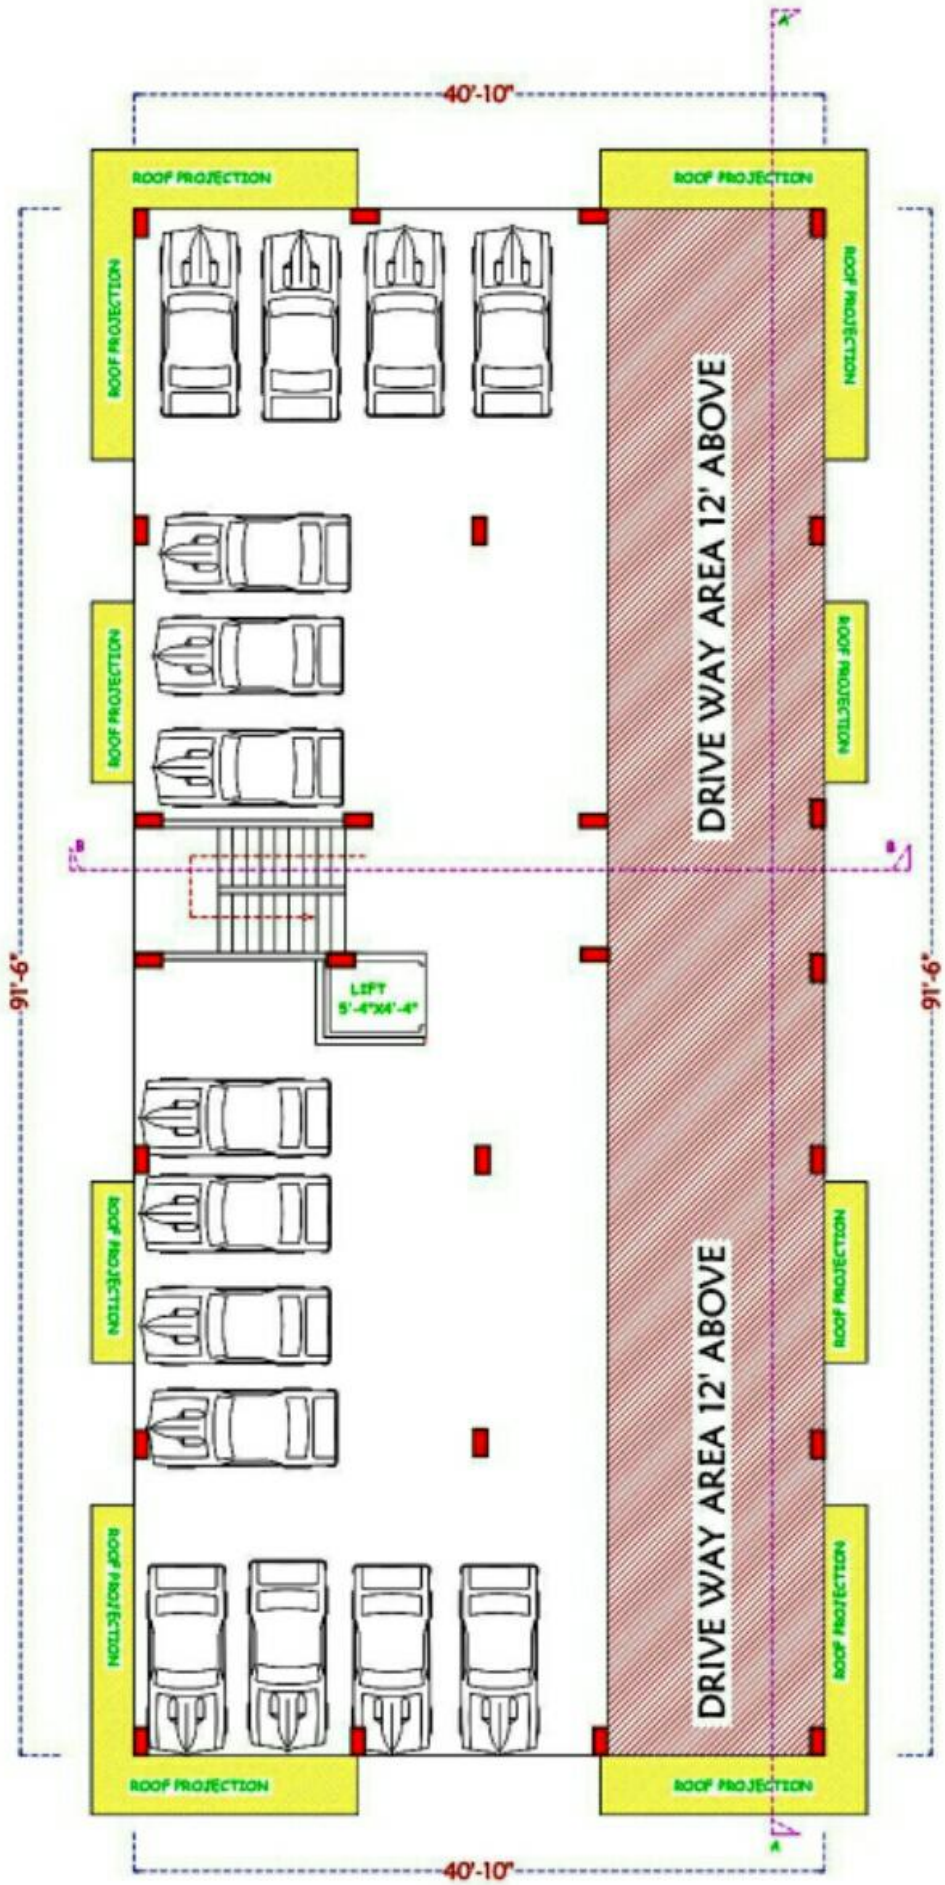

PROPOSED GROUND FLOOR PLAN

SCALE- 1:100