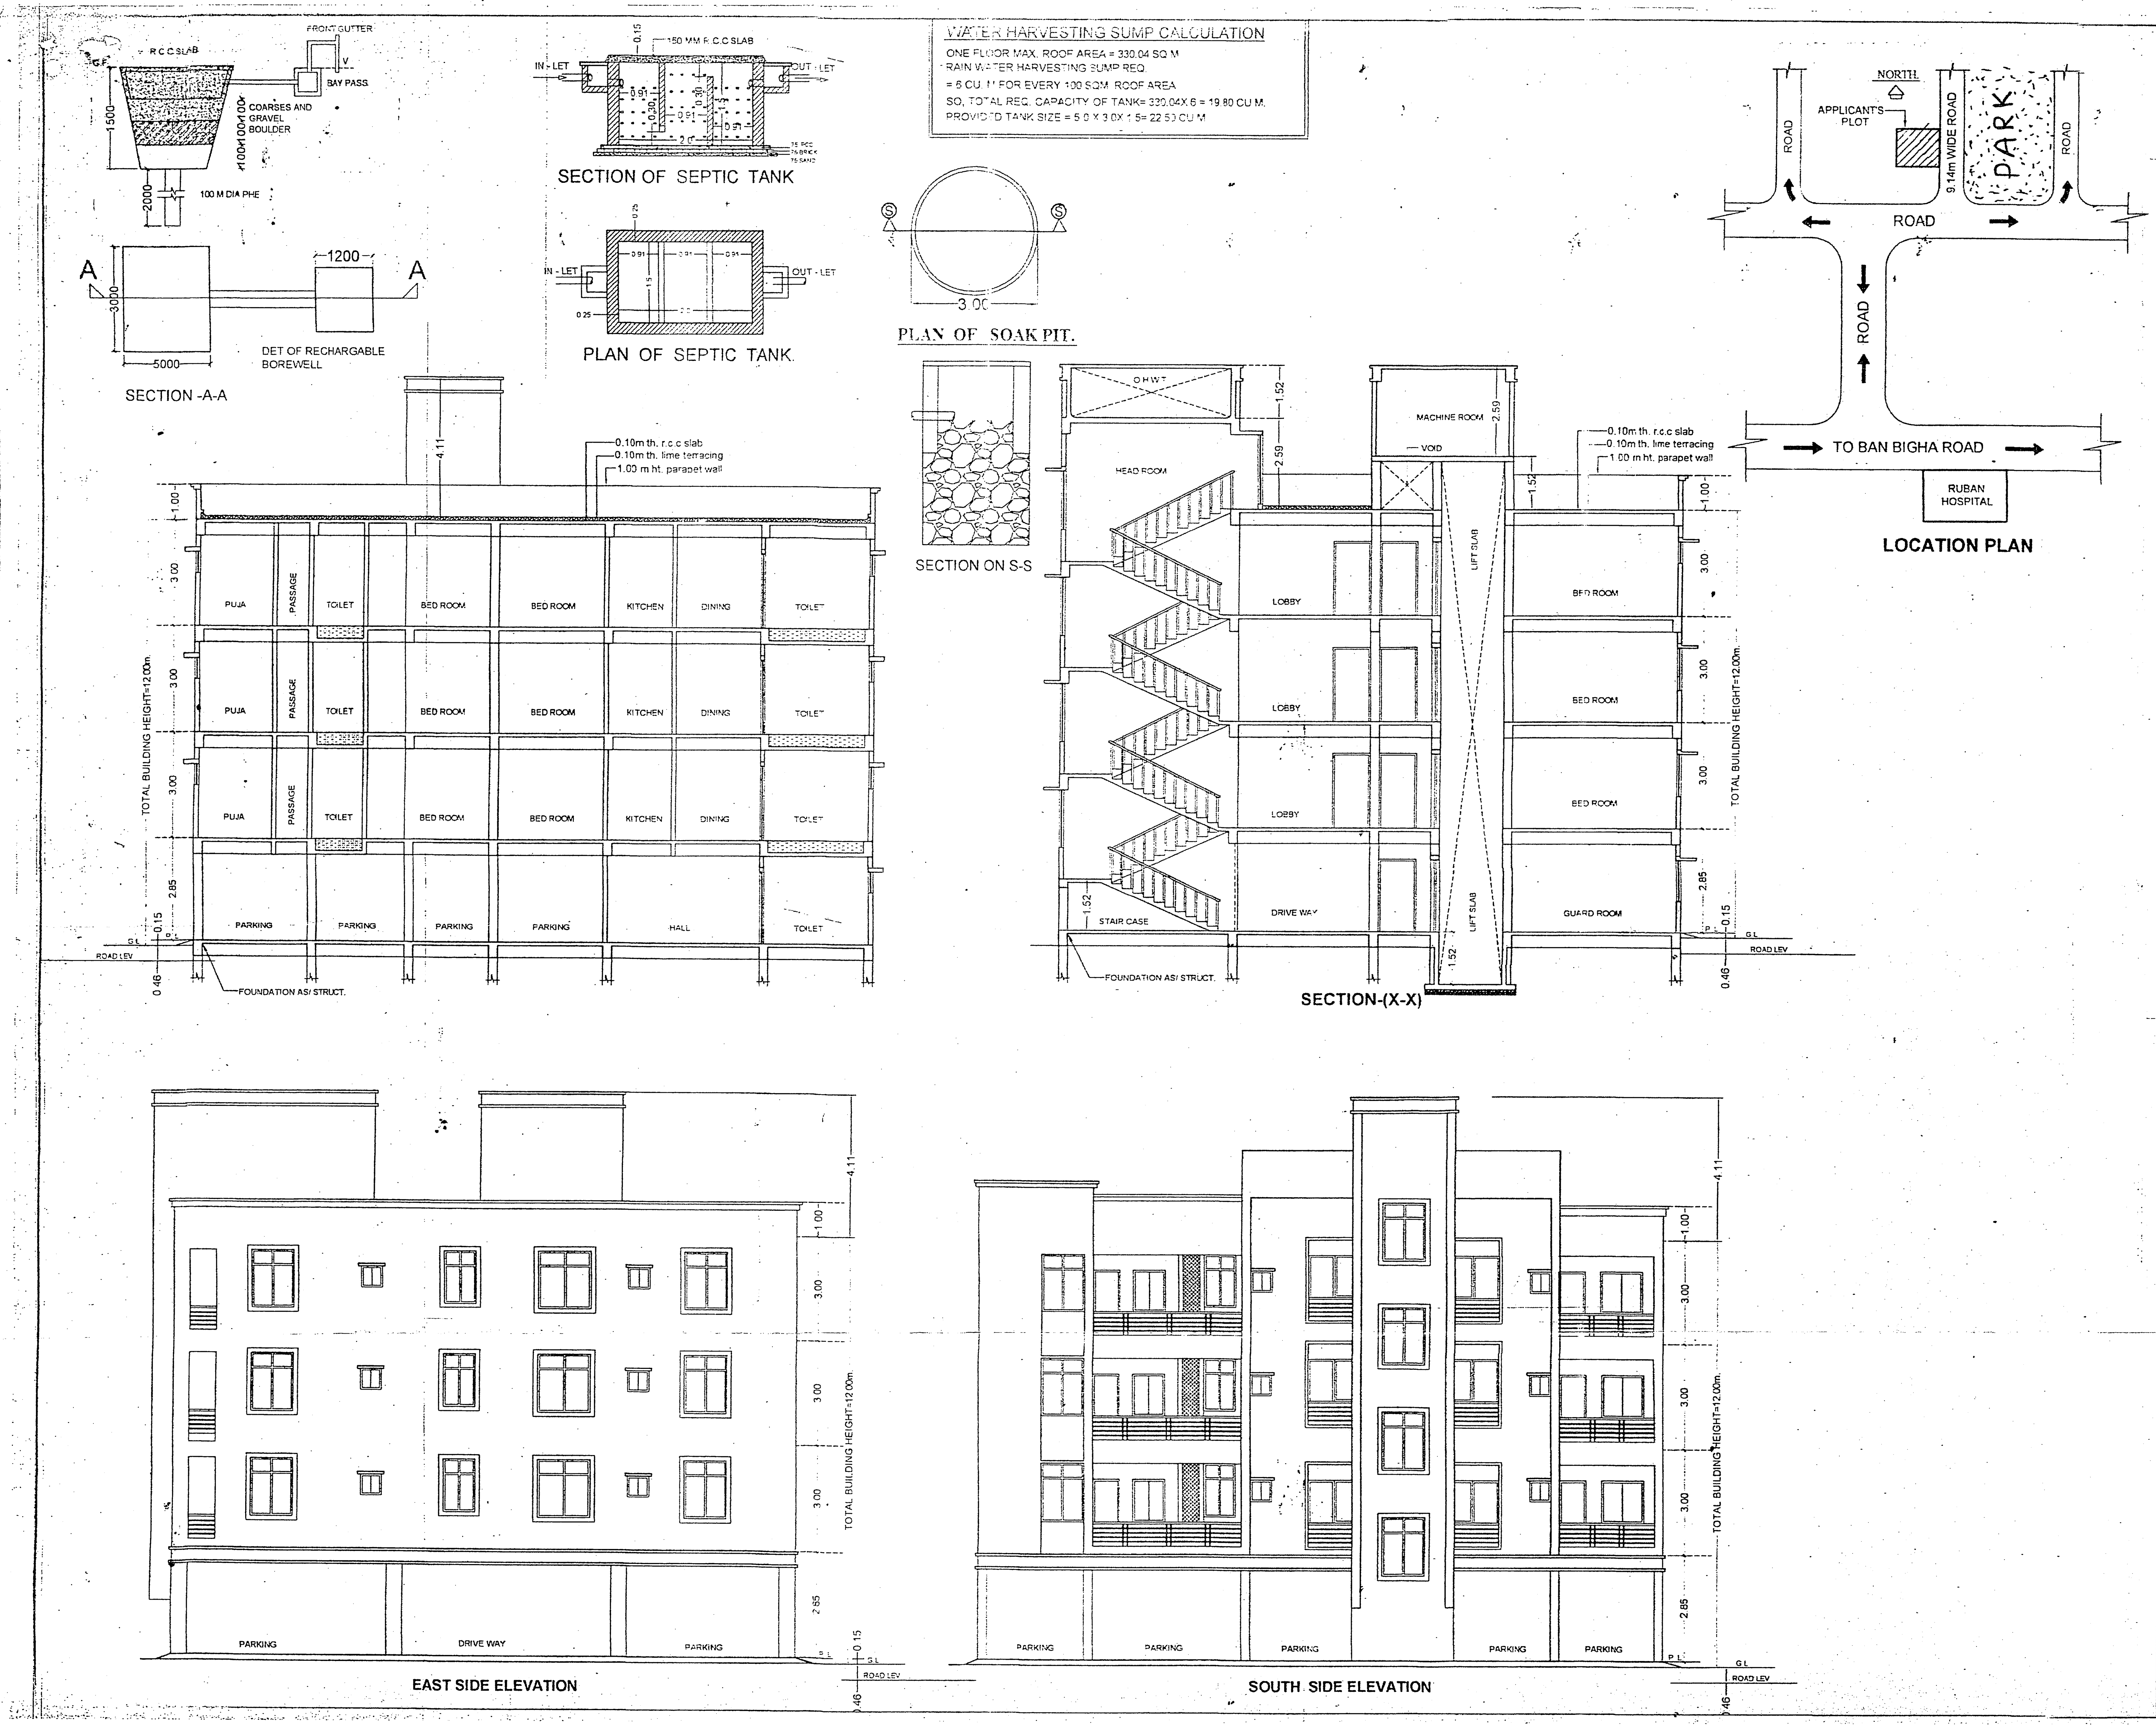

SPECIFICATION:-

1. FOUNDATION R.C.C. UNDER REAMMED PILE FOUNDATION 10.0M DEEP WITH PROPER RE-INFORCEMENT.
2. SUPER STRUCTURE 1ST CLASS BRICK WORK IN SUPER STRUCTURE WITH CEMENT MORTAR (1:6).
3. PLINTH HEIGHT G.L. AND P.L. AS SHOWN IN SECTION
4. FLOORING 25mm THICK I.P.S. FLOORING OVER 125 TH. DRY REAMMED KHOA OVER 75mm TH. BRICK FLAT SOLLING OVER SAND FILLING
5. ROOF 10m THICK AVERAGE LIME TERRACING OVER R.C.C. ROOF SLAB.
6. DOORS CHOWKHATS OF DOORS TO BE SAL WOOD.
7. WINDOWS ALL WINDOWS TO BE FULLY GLAZED IN STEEL FRAME.
8. PLASTER 12mm THICK CEMENT PLASTER ON BOTH SIDE OF BRICK WALL.
9. COLOURING COLOUR OR WHITE WASH AS PER CHOICE.

PLOT DETAILS :-

PROPOSED RESIDENTIAL BUILDING OF

SRI GAURI SHANKAR SINGH
S/O LATE GIRAJA ROY

MAUZA.- MAINPURA
THANA NO.- 02
SAMITI PLOT NO.- 304
WARD NO .- 14
THANA .- PATLIPUTRA
DIST.- PATNA

SHEET NO.	SCALE.	NORTH.
A/02	1 : 200	

Gauri Shankar Singh

SIGNATURE OF OWNER.

Shailesh Ranjan
ER. SHAILESH RANJAN
B.Sc. (Engg.) M.I.E
Empanelment No.- ER/13/16
P.M.C., P.M.A.A., PATNA

SIGNATURE OF ARCHITECTS & ENGINEER

forwarded to PMC
25/05/18

PATNA MUNICIPAL CORPORATION
PATNA REGIONAL DEVELOPMENT AUTHORITY (DISSOLVED)
Case No. P/Mainpura- PRN-G+3/27020../18..
Sanction of Plan Accorded under Section 314, 315, 316 & 317 of the Bihar Municipal act 2007 by the Municipal Commissioner, Patna on........
4/12/18
SANCTION OF PLAN ACCORDED

01.02.19

01/02/19
गुलाम रब्बानी
उप निदेशक