
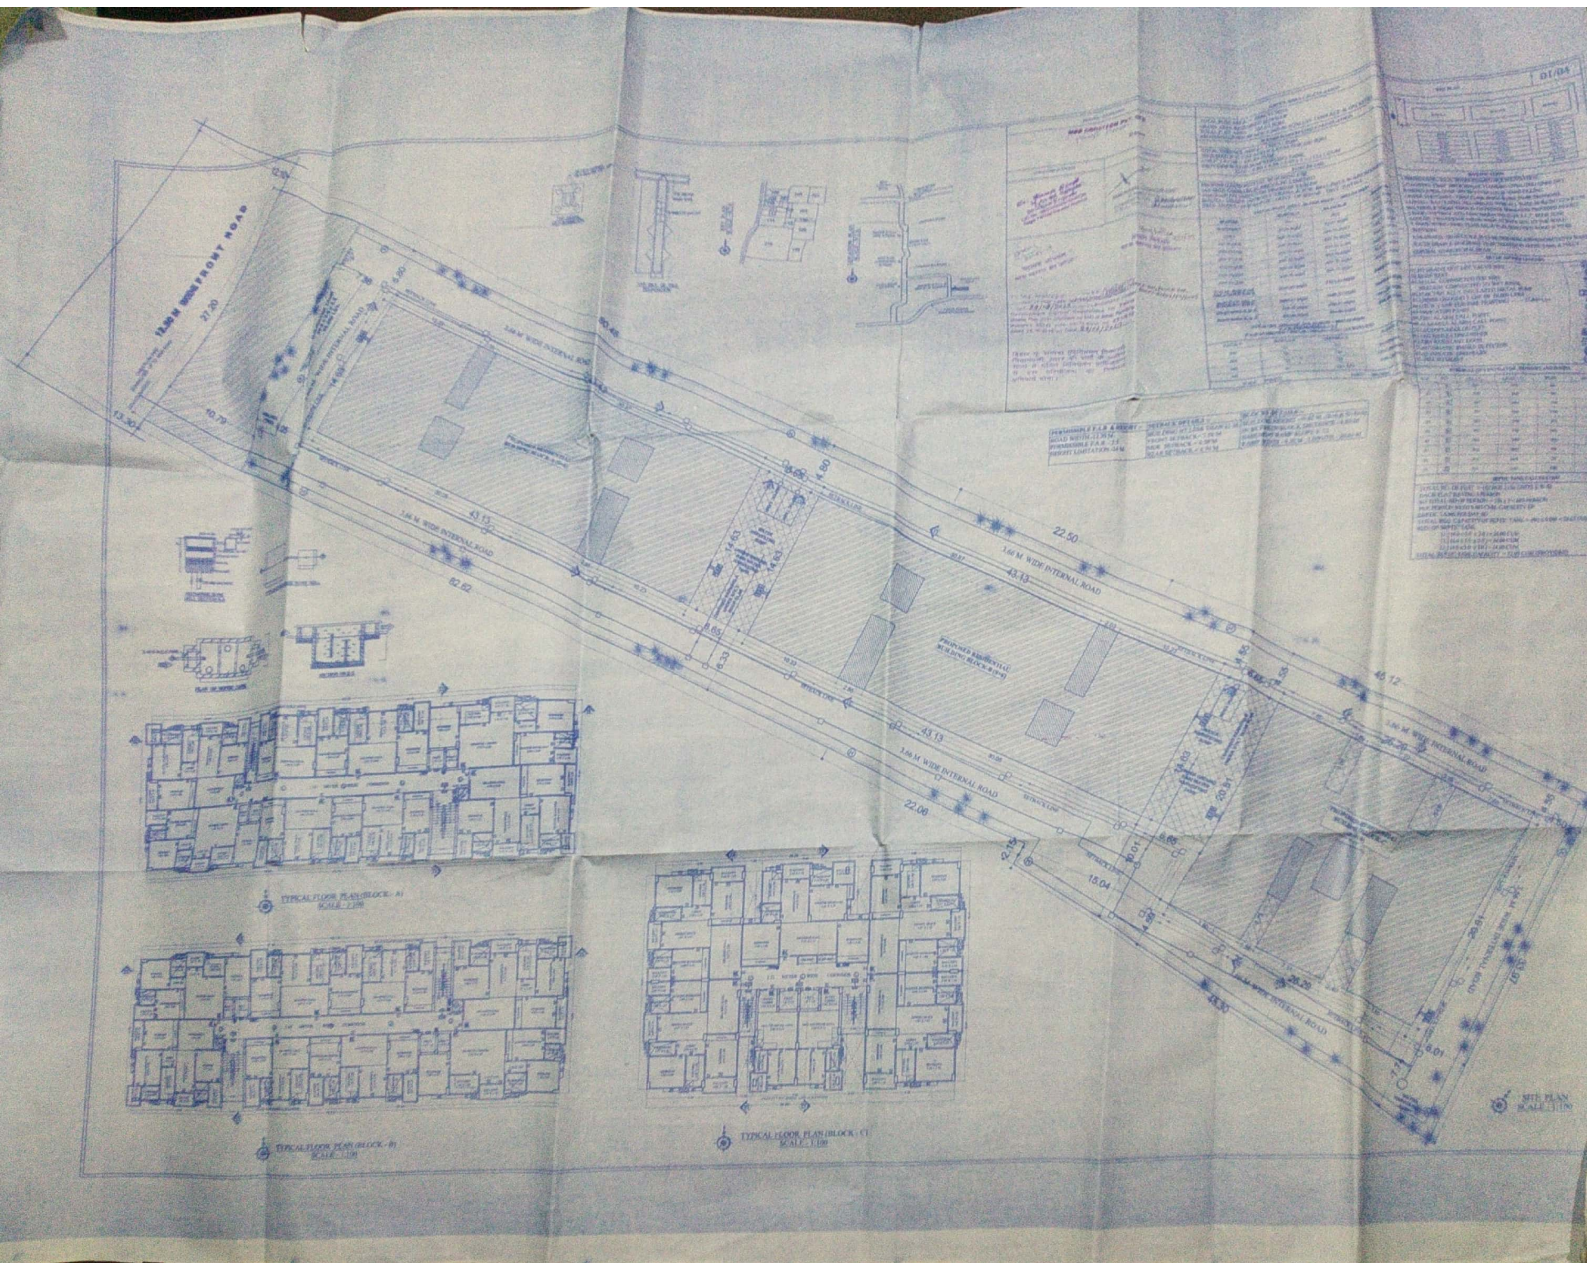
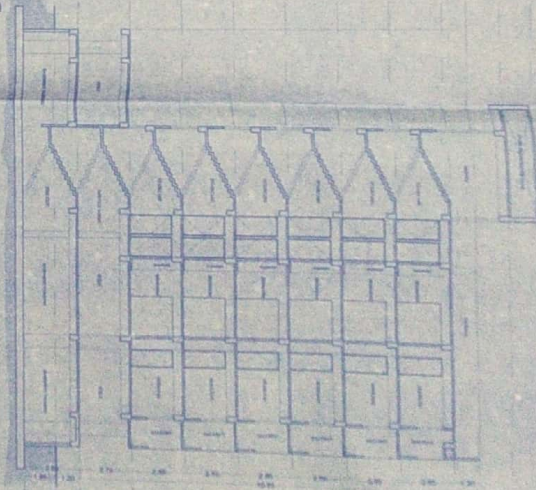
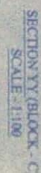
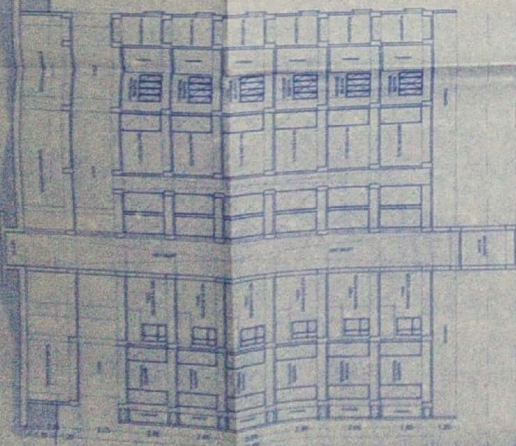
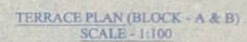
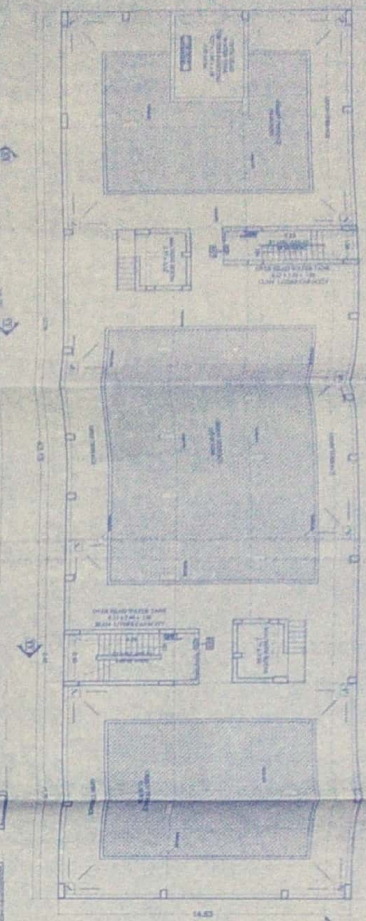
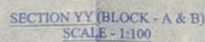
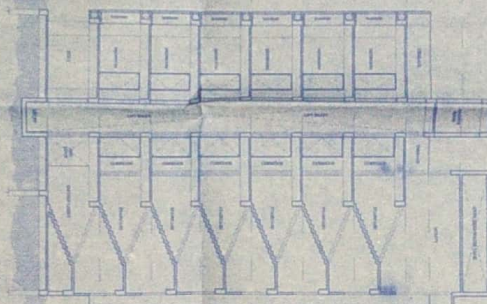
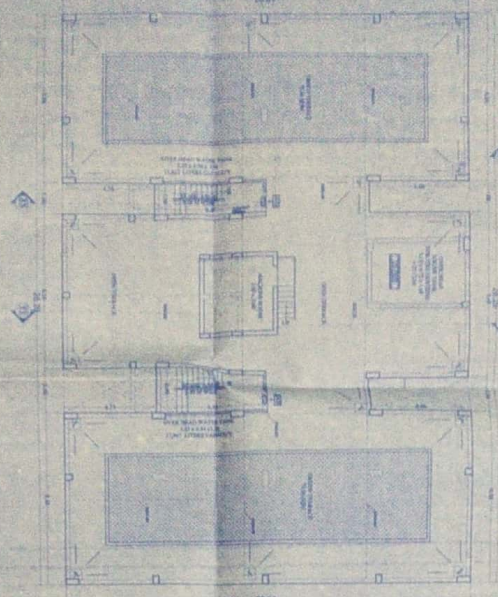
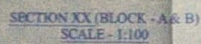


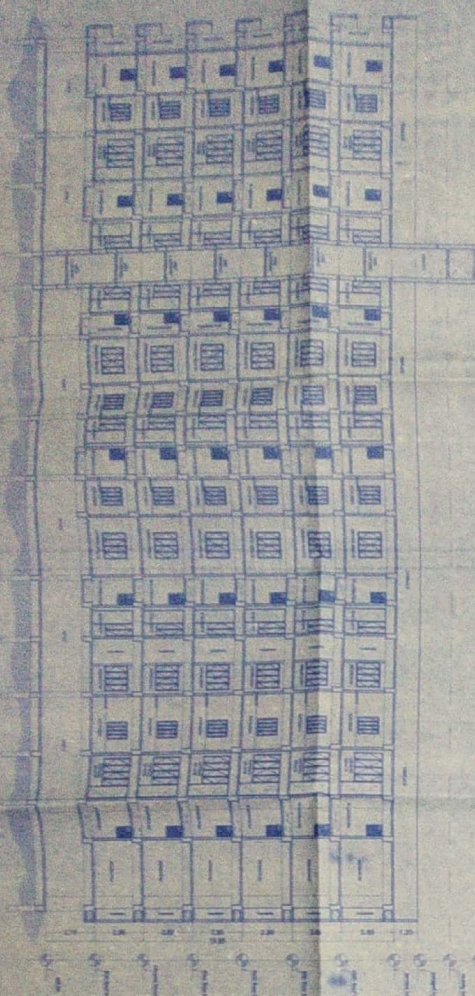

[illegible]

TYPICAL EW.S. UNITS
OF BLOCK - C
(12 UNITS)

TYPICAL EW.S. UNITS
OF BLOCK -A & B
(12 UNITS)

TYPICAL E.W.S. UNITS
OF BLOCK -A & B
(12 UNITS)

FRONT ELEVATION (BLOCK - A & B)
SCALE - 1:100

FRONT ELEVATION (BLOCK - C)
SCALE - 1:100

SIDE ELEVATION (BLOCK - A & B)
SCALE - 1:100

SIDE FILE VATION (BLOCK - C)
SCALE - 1:100

[illegible][illegible]