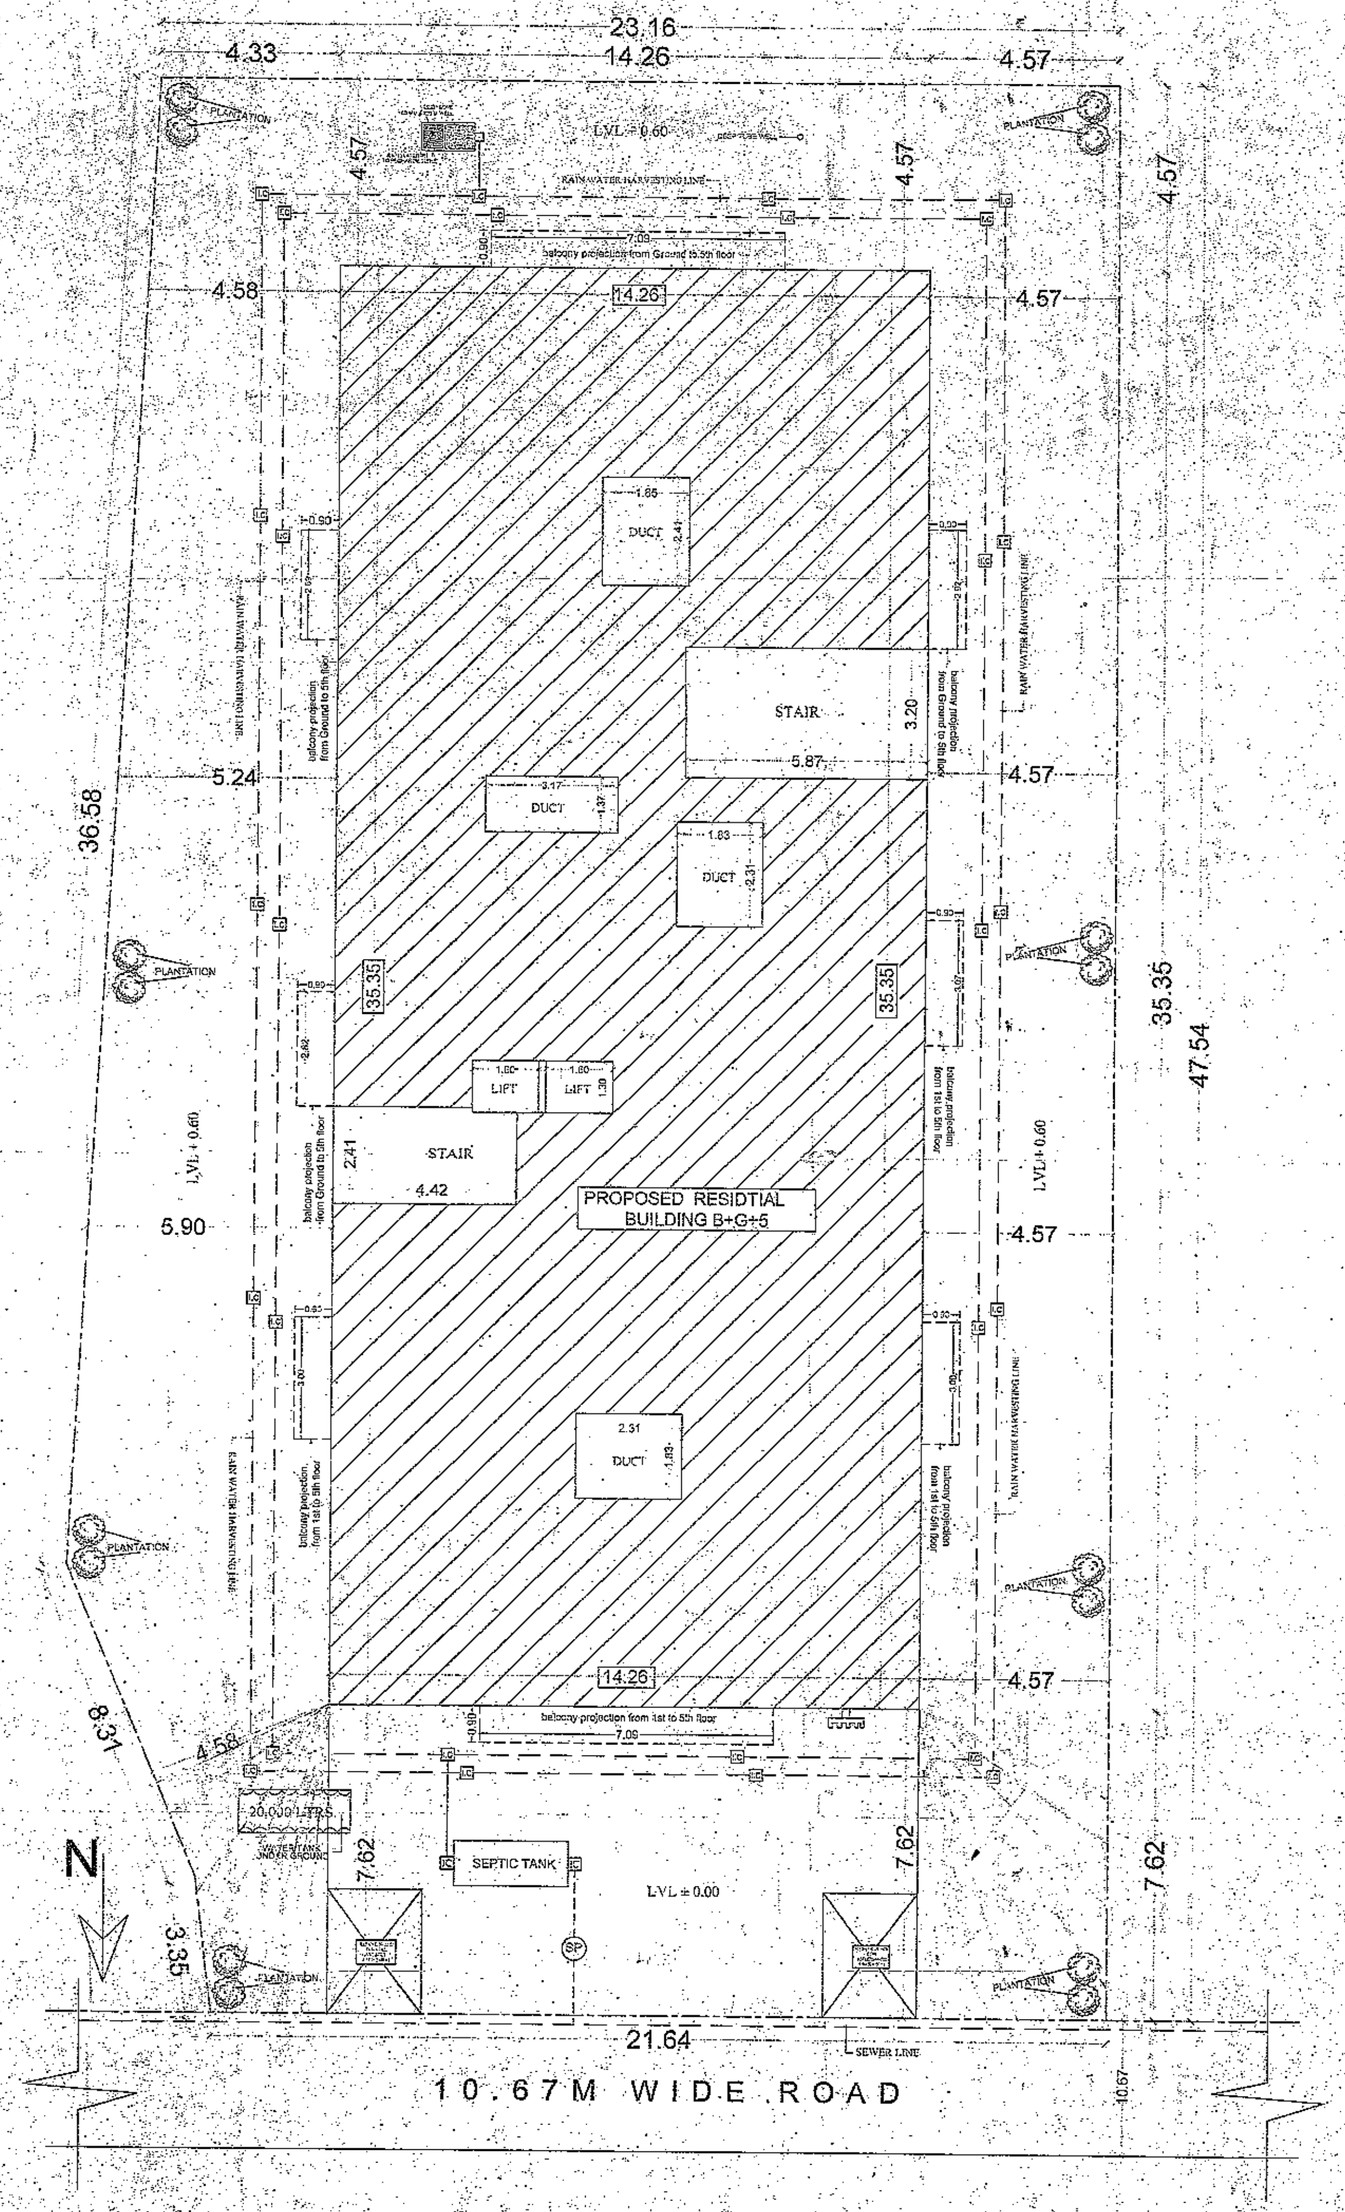
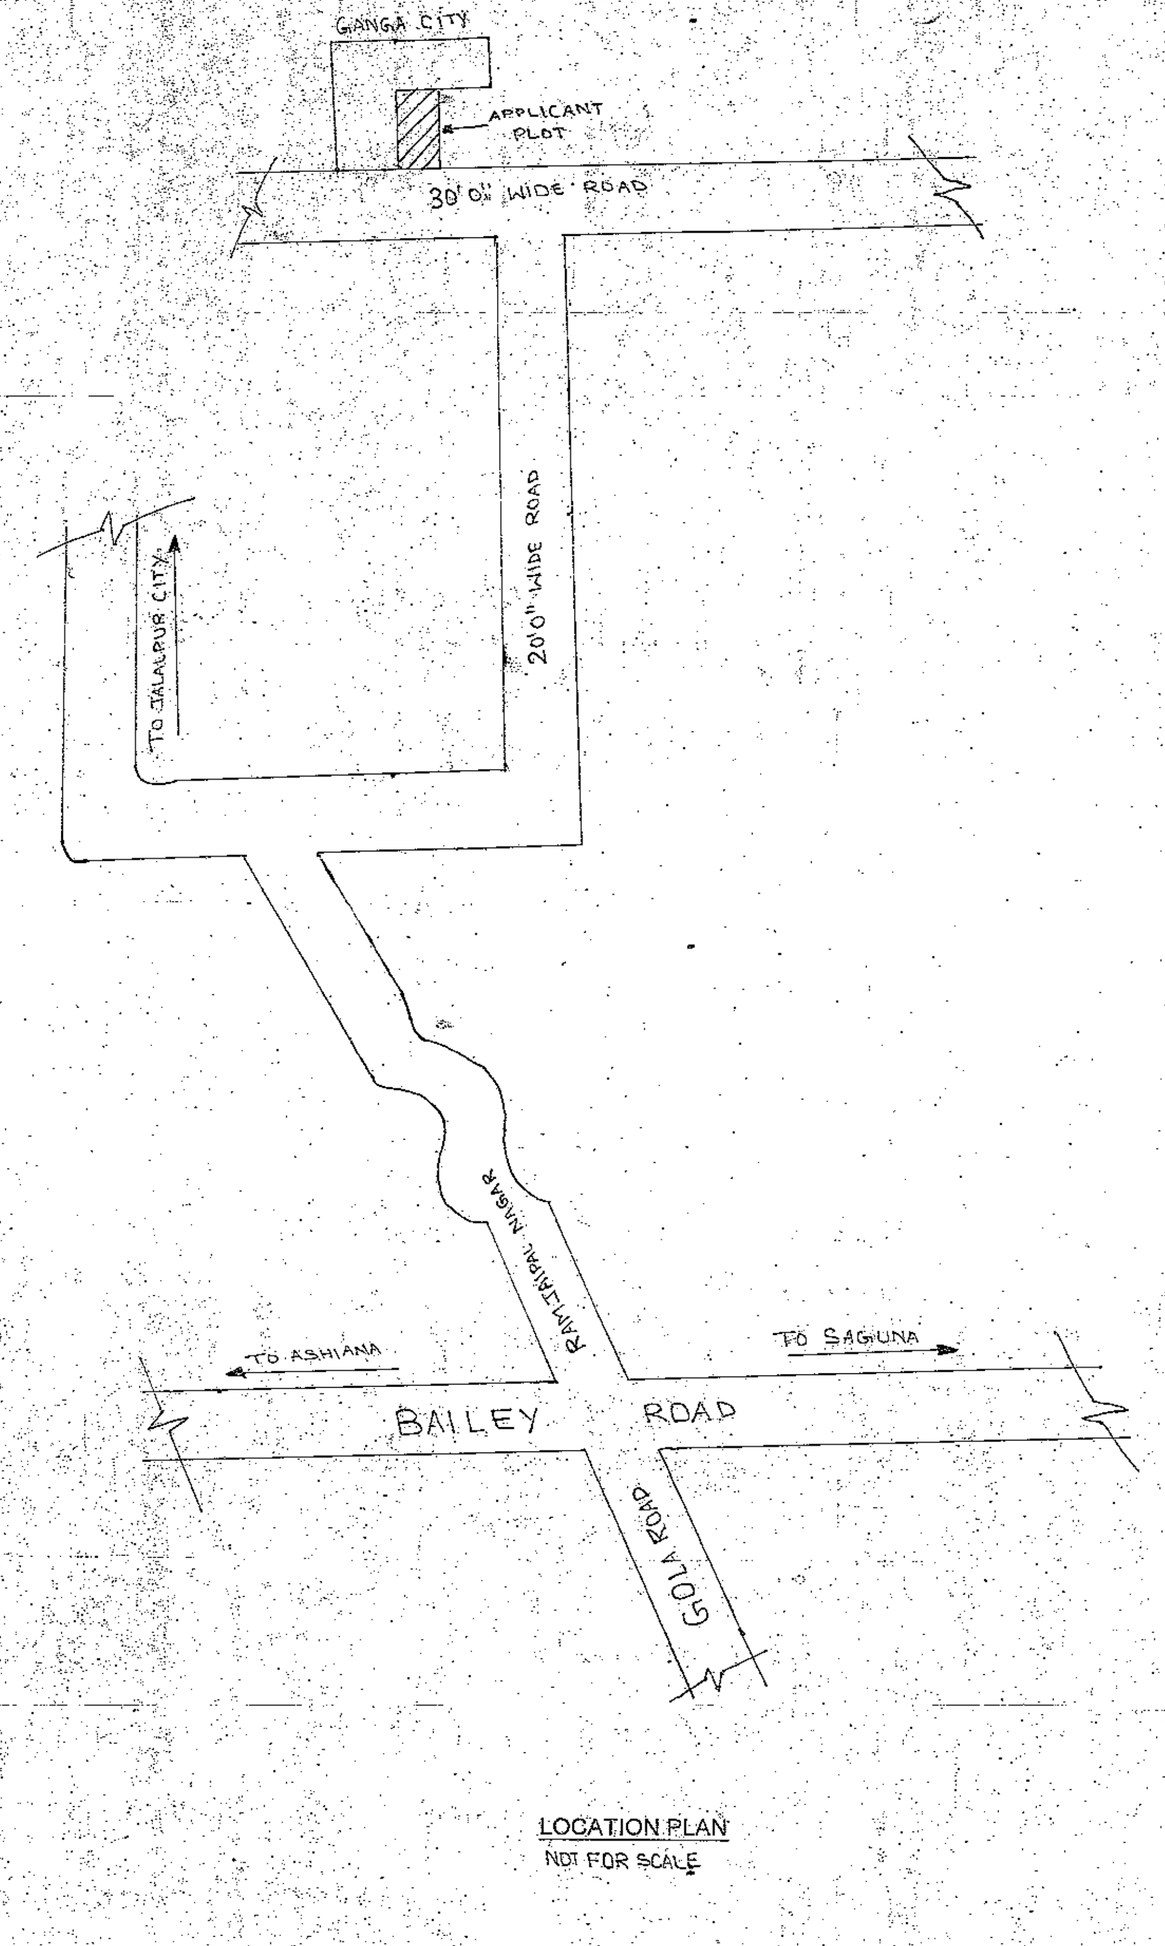



LOCATION PLAN
NOT FOR SCALE

KEY PLAN

| | | |
|---|---|---|
| 1. | UNDER GROUND WATER TANK OF 20000 LTRS. CAP. | |
| 2. | FIRE RESISTANCE DOOR | FD 120 |
| 3. | FIRE HYDRANT SYSTEM | FH |
| 4. | HOSE REEL | HR |
| 5. | MANUAL CALL ALARM POINT | |
| 6. | FIRE EXTINGUISHER CO2 TYPE | |
| 7. | ILLUMINATED EXIT DIRECTIONAL SIGN | EXIT |
| 8. | SEAMESE CONNECTION | SC |
| 9. | EMERGENCY LIGHTING SYSTEM | |
| 10. | FIRE SPRINKLER | S |
| 11. | SMOKE DETECTOR | A S A |

## AREA CALCULATION

| | |
|---|---|
| TOTAL PLOT AREA (AS/DEED) | |
| TOTAL PLOT AREA (AS/POSESSION) | 1137.08 Sqm. |
| BASEMENT FLOOR B/U AREA | 13.75 Sqm. |
| GROUND FLOOR B/U AREA | 230.03 Sqm. |
| FIRST FLOOR B/U AREA | 508.77Sqm. |
| SECOND FLOOR B/U AREA | 508.77Sqm. |
| THIRD FLOOR B/U AREA | 508.77Sqm. |
| FOURTH FLOOR B/U AREA | 508.77Sqm. |
| FIFTH FLOOR B/U AREA | 508.77Sqm. |
| TOTAL B/U AREA | 2787.63Sqm. |

F.A.R. = 2.45

PROJECT:-
PROPOSED RESIDENTIAL BUILDING FOR Smt.LALTI DEVI, W/o Sri SURENDER PRASAD SINGH,RESD. AT MOH - APARNA COLONY PLOT NO.- 252, KHATA NO - 132, THANA NO - 22, MAUZA - JALALPUR, P.S.- RUPASPUR, PATNA.

लालती देवी

SIGNATURE OF OWNER

AMIT RANJAN-B. Arch.
Registered Architect
ENGP. No.-01/ARCH/2015/NPDN

SIGNATURE OF ARCH. ENGG

Nutan

ER.PRATIK KR. KARN
STRUCTURAL ENGINEER
Reg. No-07/STR.E/2015/NPDN
NAGAR PARISHAD DANAPUR NIZAMAT

SIGNATURE OF STR. ENGG

Building Plan No. 112/16-17

निम्नांकित शर्तों के साथ भवन मानचित्र की स्वीकृति दी जाती है।
सरकारी या किसी दूसरे के जमीन का अतिक्रमण नहीं करना होगा, साथ पथ एवं रास्तक के लिए निर्माण भवन उपविधि, 2014 के अनुसार अपनी जमीन छोड़ना होगा। भवन भू-कम्परोधी बनाना होगा तथा अपने भवन से जरूरती नाला तक जल निकासी हेतु अपने खर्च से नाली निर्माण करना होगा।
बरसाती पानी नाली के लिए भूतल पर व्यवस्था करना होगा। भवन भू-खण्ड विवादित रहने की स्थिति में भवन मानचित्र स्वतः रद्द समझा जायेगा एवं उसपर खर्च किये गये बनावट अवैध माना जायेगा। भवन मानचित्र की अवधि अंकल तीन वर्ष के लिए मान्य होगी। भवन में रहन के पूर्व NOC प्राप्त करना होगा।
तकनीकी पदा०/अभियंता के अनुशंसा के आधार पर पारित।

A. E.
Nagar Parishad Danapur Nizamat
J. E.
Nagar Parishad Danapur Nizamat

नगर कार्यपालक पदाधिकारी
न.प.-दानापुर/नगर निगमात