




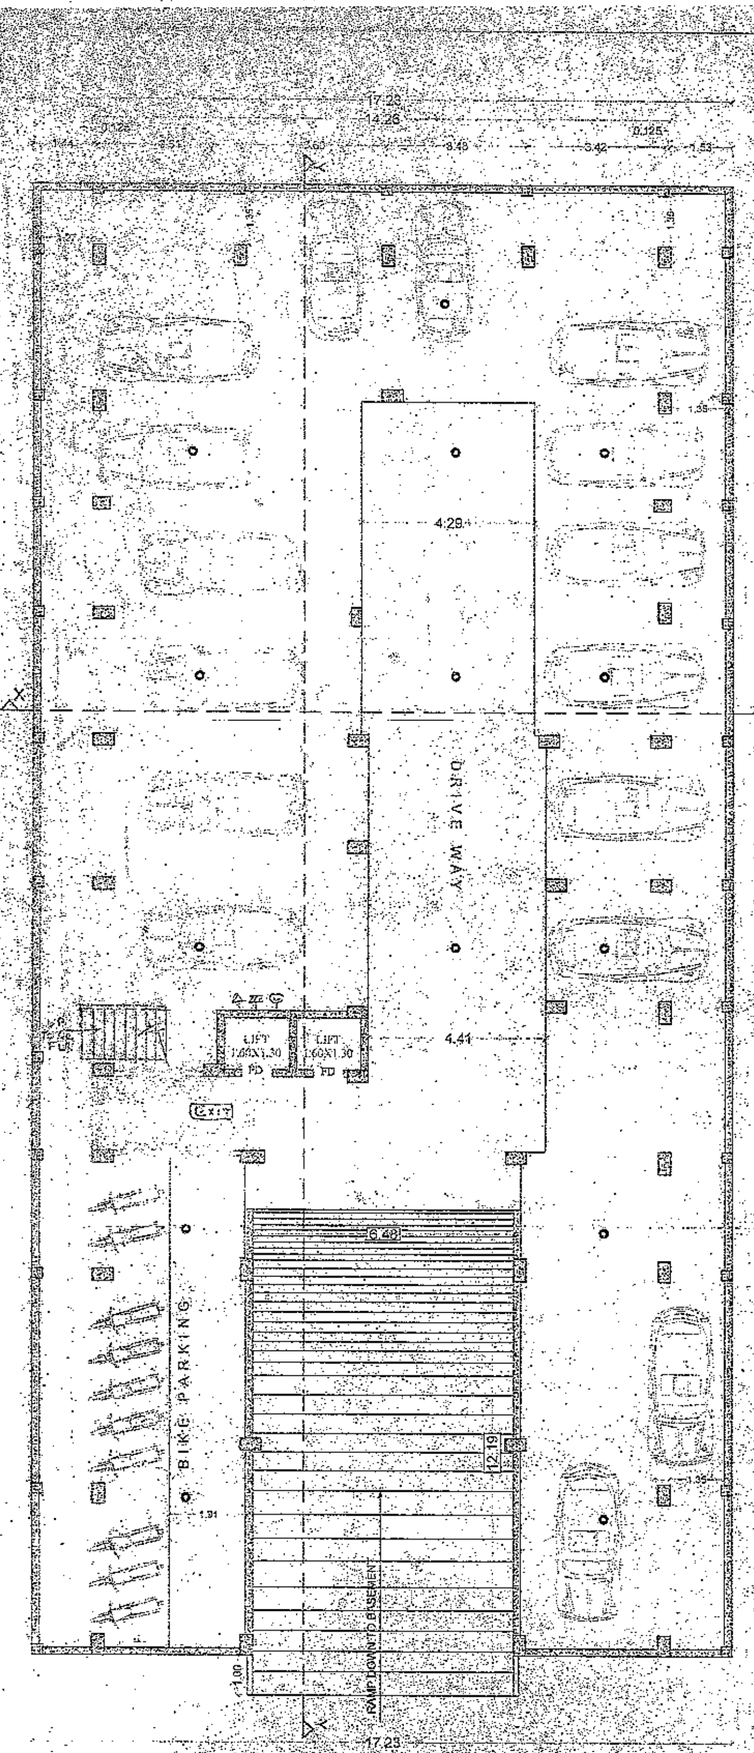


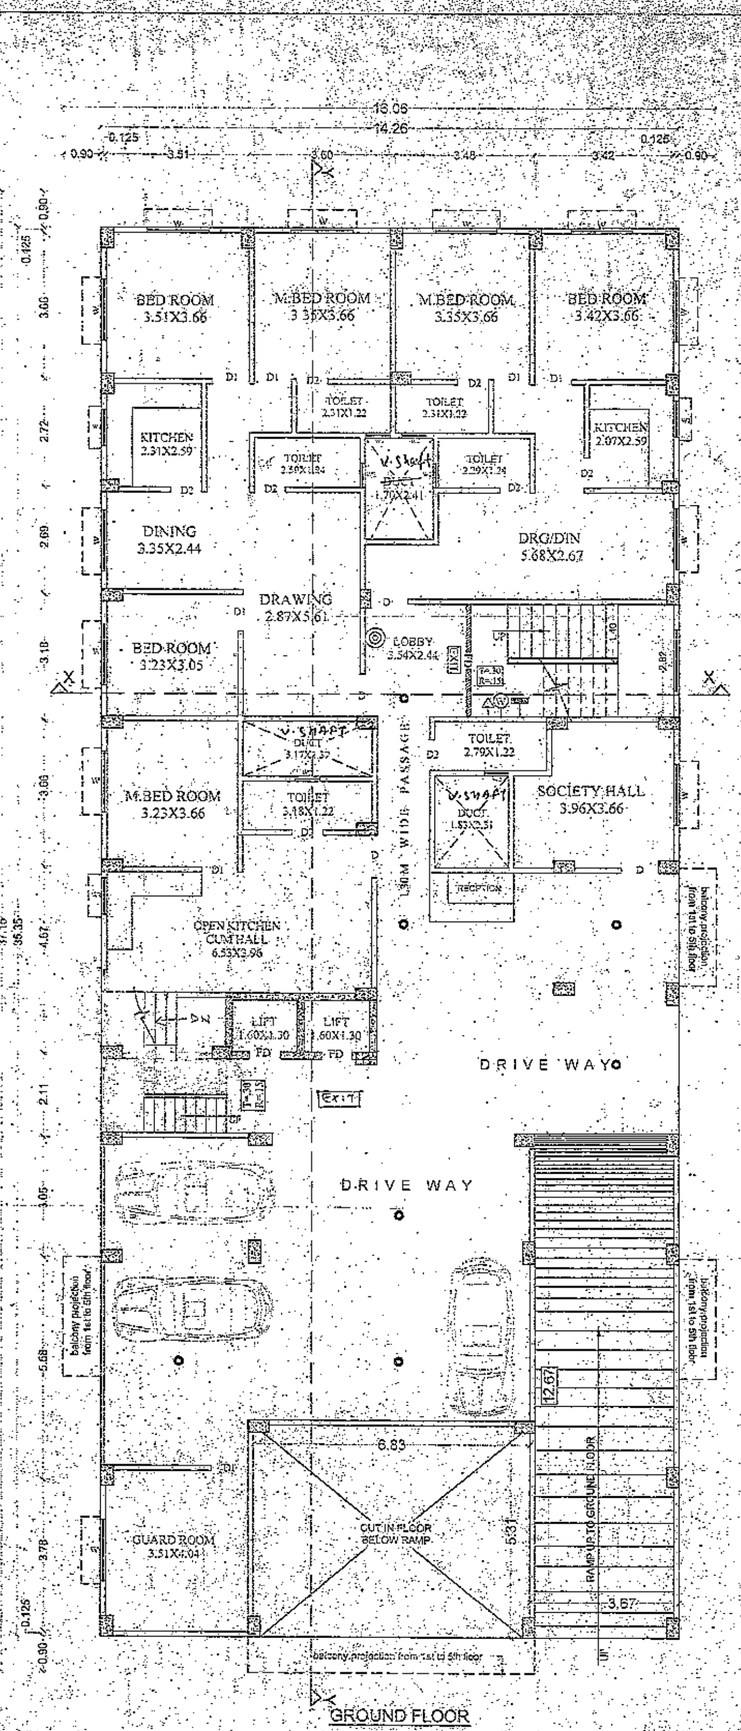


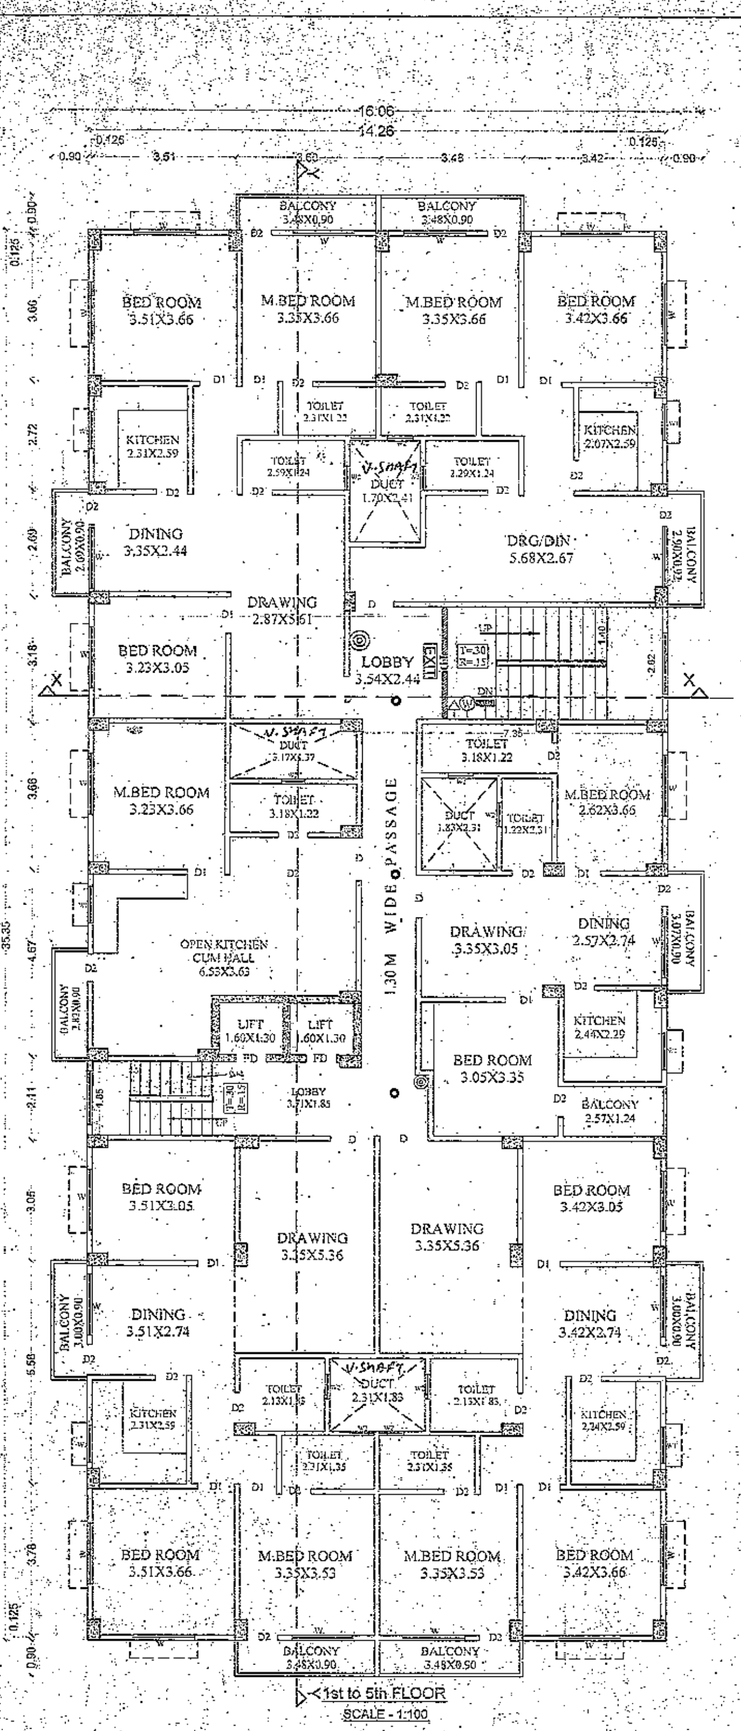


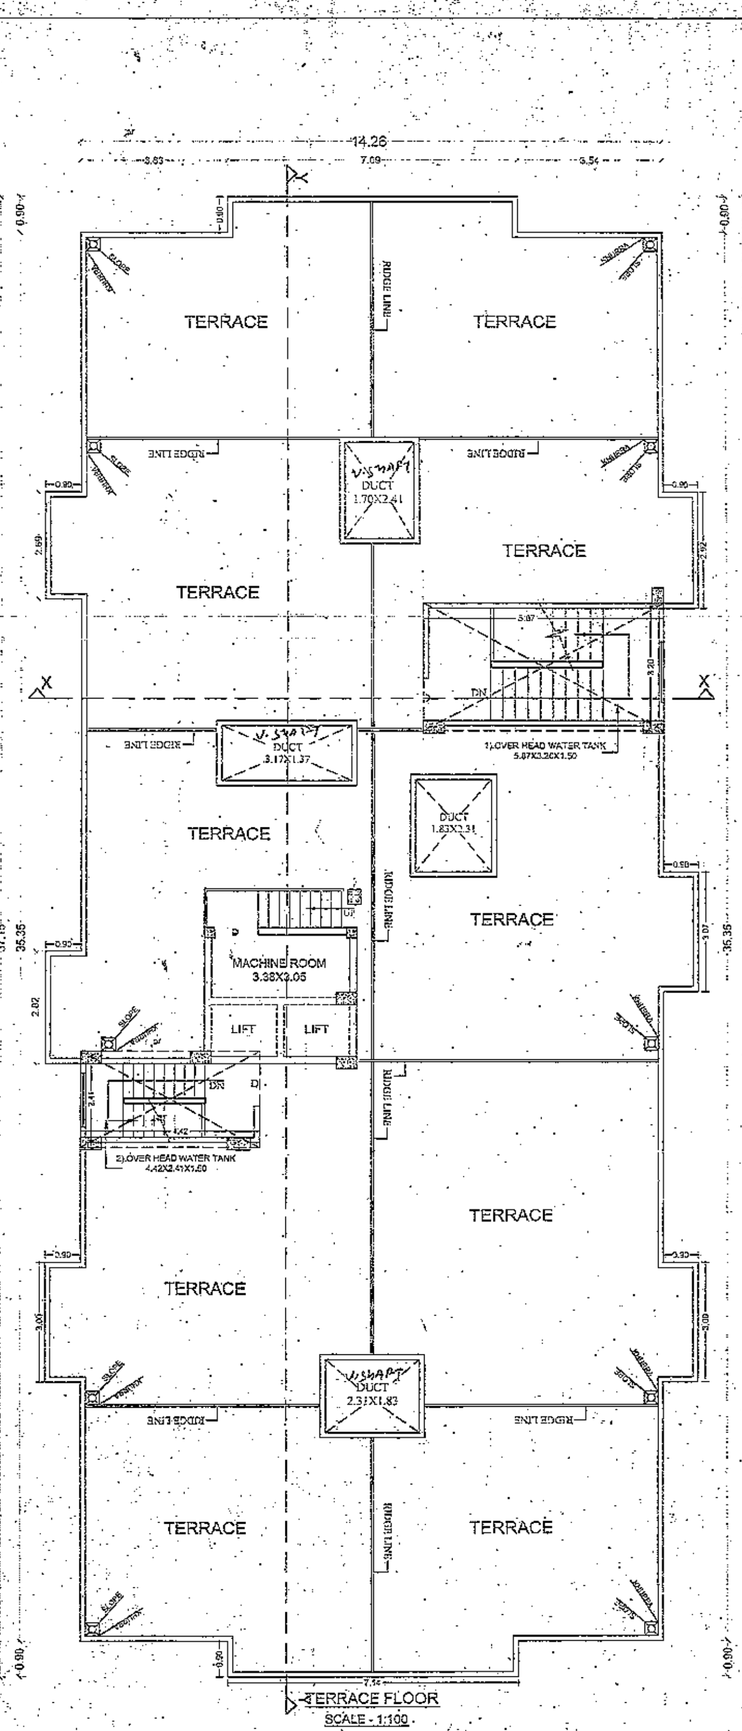


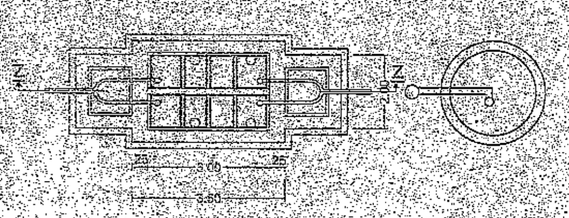

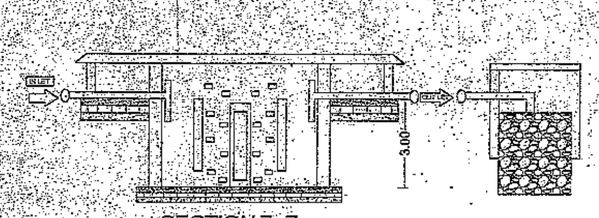

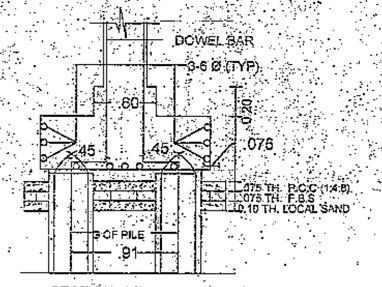

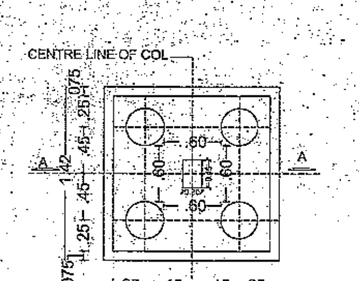

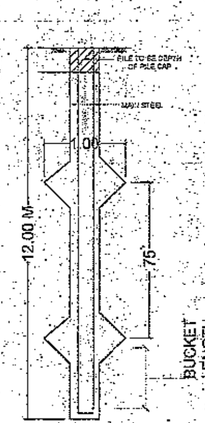

SPECIFICATION

(1) FOUNDATION :- R.C.C. PILE FOUNDATION.
(2) SUPER STRUCTURE :- 1st CLASS BRICK WORK IN CEMENT MOTER 1:6.
(3) FLOORING :- 025TH I. P.S FLOORING OVER 15 DRY RAMMED KHOA OVER ONE LAYER BRICK FLAT SOLING OVER LOCAL SAND FILLING.
(4) R.C.C. WORK :- SLAB, LINTEL, STAIR, BEAM & CHAJJA IN 1:1.5:3 WITH PROPER RATIO FOR CEMENT.
(5) TERRACING :- 10TH AVERAGE LIME TERRACING OVER 10 TH R.C.C. ROOF SLAB.
(6) PLASTER :- 012TH CEMENT PLASTER ON BOTH SIDE WALL & 006 CEMENT PLASTER ON CEILING.
(7) DRAIN :- 18 CM WIDE & 20 CM DEEP PUCCA GRAIN ROUND IN THE BUILDING.
(8) COLOUR :- AS PER CHOICE.

WATER TANK CALCULATION.

TOTAL NOS OF FLAT = 33
ASSUME 5 PERSONS /FLAT REQ. 33X5 = 165
TOTAL NOS OF PERSON = 165
ADD 20 % EXTRA = 198 PERSON
ASSUME 135 LTR.WATER CONSUMPTION/PER./DAY
= 198 X135 + 5000(FOR FIRE FIGHTING)
= 31730 lit. = 31.73 M^3
TOTAL SIZE OF WATER TANK PROVIDED
1) 5.87X3.20X1.50= 28.17M^3
2) 4.42X2.41X1.50= 15.97M^3
= 28.17 + 15.97 = 44.14M^3

SEPTIC TANK CALCULATION.

TOTAL NOS OF FLAT = 33
ASSUME 5 PERSONS /FLAT REQ. 33X5 = 165
TOTAL NOS OF PERSON = 165
ADD 20 % EXTRA = 198 PERSON
CAPACITY OF SEPTIC TANK FOR 198 PERSON
@ 0.085 M / PERSON / DAY
198 X 0.085 = 16.83M^3.
PROVIDED SIZE OF SEPTIC TANK
= 3.00X3.00X2.00 = 18.00 M^3

PROJECT:-
PROPOSED RESIDENTIAL BUILDING FOR Smt.LALTI DEVI, W/o Sri SURENDER PRASAD SINGH,RESD. AT MOH - APARNA COLONY PLOT NO.- 252, KHATA NO - 132, THANA NO - 22, MAUZA - JALALPUR, P.S - RUPASPUR, PATNA.

लालती देवी

AMIT RANJAN-B. Arch.
Registered Architect
EMP. No-01/ARCH/2015/NPDN
SIGNATURE OF ARCH./ENG.

Nutan Nutan

ER.PRATIK KR. KARN
STRUCTURAL ENGINEER
Regs. No-07/STR.E/2015/NPDN
NAGAR PARISHAD DANAPUR NIZAMAT
SIGNATURE OF OWNER | SIGNATURE OF STR. ENG.

Building Plan No. 112/16-17

निम्नांकित शर्तों के साथ भवन मानचित्र की स्वीकृति दी जाती है।
सरकारी या किसी दूसरे के जमीन पर अतिक्रमण नहीं करना होगा, तथा पथ एवं सड़क के लिए निहार भवन उपविधि-2014 के अनुसार अपनी जमीन छोड़ना होगा। भवन भू-कम्परोधी बनाया होगा तथा अपने भवन से निकले नाला तक पक्का निकासी हेतु अपने खर्च से नाली निर्माण करना होगा।
बरसाती पानी नाली के लिए भूतल पर व्यवस्था करना होगा। भवन भू-खण्ड विवादित रहने की स्थिति में भवन, मानचित्र स्वतः रद्द समझा जायेगा एवं उसपर खड़े किये गये बनावट अवैध मान्य माना जायेगा। भवन मानचित्र की स्वीकृति केवल तीन वर्ष के लिए मान्य होगी। भवन में रहने के पूर्व NOC प्राप्त करना होगा। तथ्यात्मकी, पथ०/अभियंता की अनुशंसा के आधार पर पारित।

अवर अभियन्ता/अनुमंडलीय पदाधिकारी
नगर पंचायत, नगर परिषद निजामत

2/1/2011 A. E.
Nagar Parishad Danapur Nizamat
J. E.
Nagar Parishad Danapur Nizamat