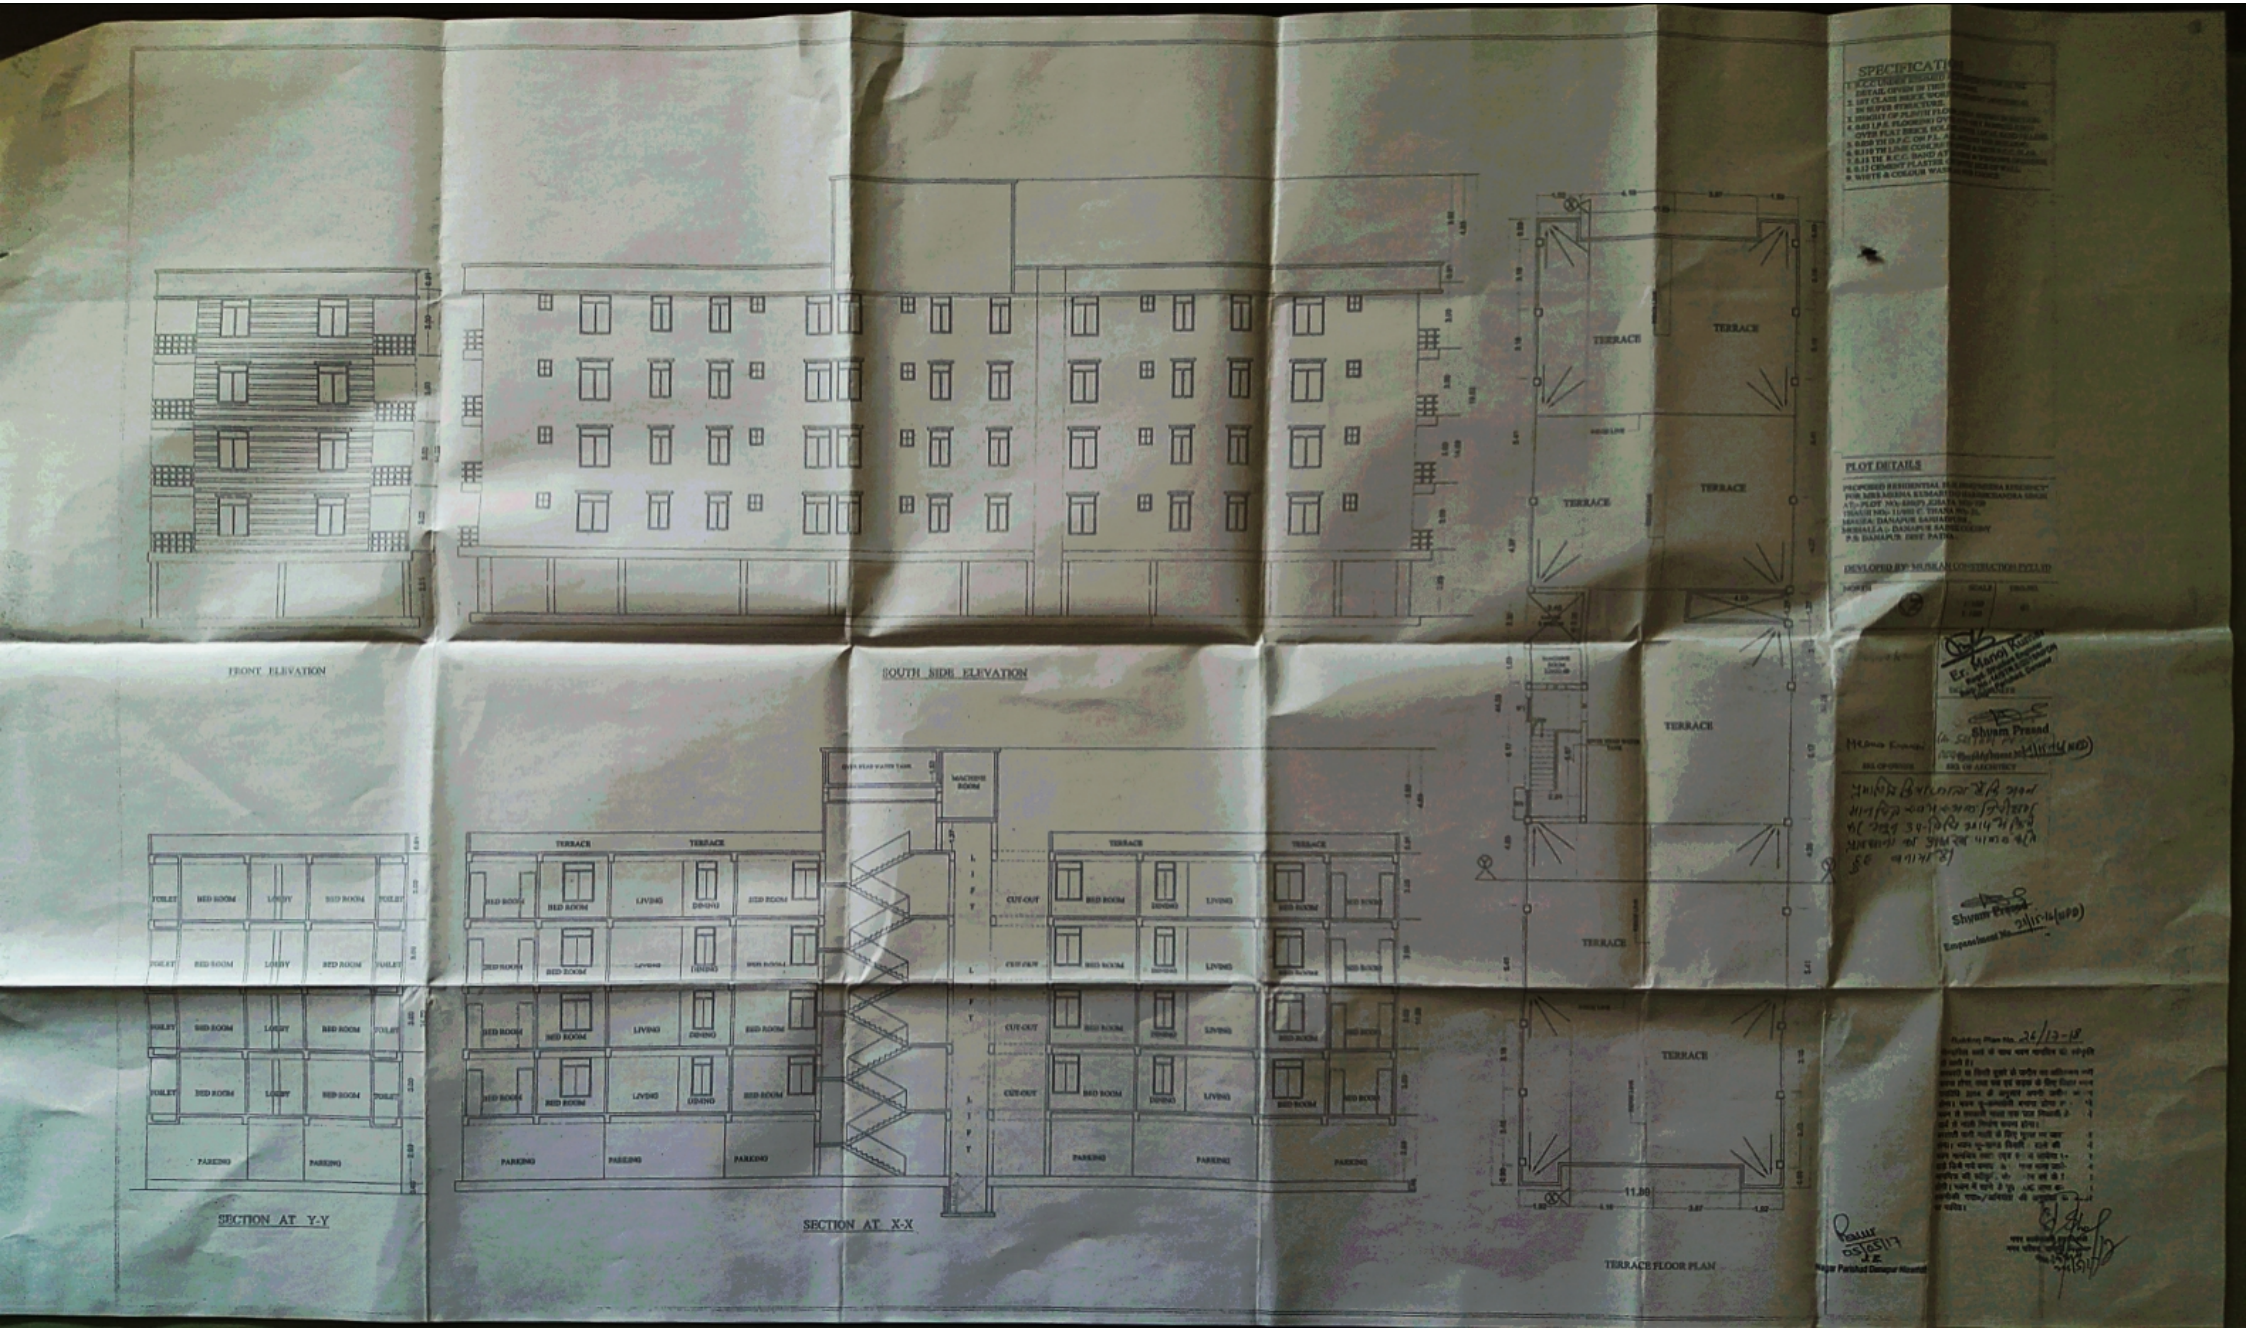

FRONT ELEVATION
SOUTH SIDE ELEVATION
SECTION AT Y-Y
SECTION AT X-X
TERRACE FLOOR PLAN
SPECIFICATION
PLOT DETAILS
TERRACE
BED ROOM
LIVING
DINING
PARKING
LIFT
CUT-OUT
MACHINE ROOM
11.20