


SECTION A-A

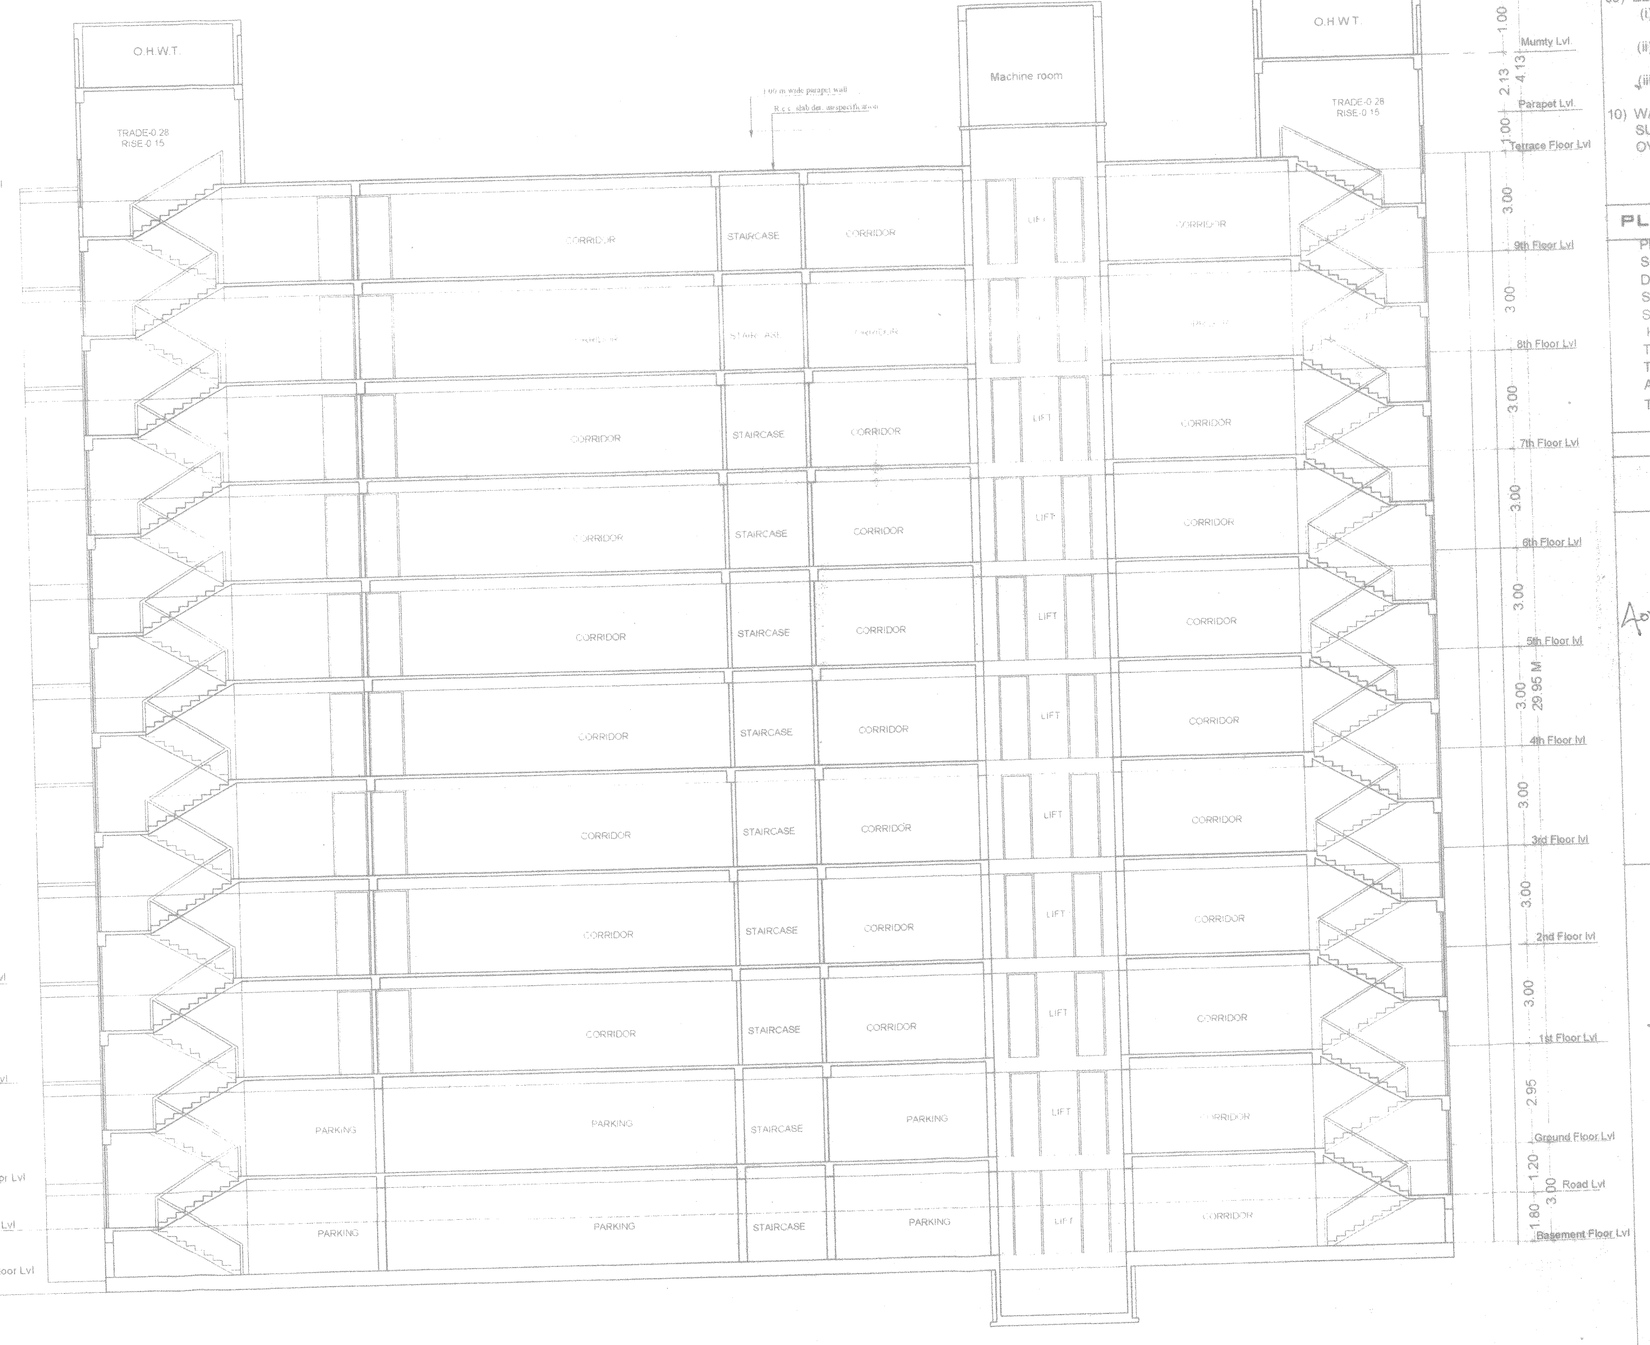

SECTION B-B

SPECIFICATION:-

01) FOUNDATION :- R.C.C. PILE FOUNDATION AS/STRUCTURAL DESIGN.
02) SUPER STRUCTURE :- R.C.C. FRAMED STRUCTURE AS/STRUCTURAL DESIGN
03) BRICKWORK :- 250 TH. & 125 TH 1st CLASS BRICKWORK IN C.M. 1:6 &1:5 AS/DESIGN.
04) FLOORING :- MOSAIC CAST-IN-SITU FLOORING IN GREY CEMENT IN ALL AREA.
05) WALL FINISH :-
   (i) INTERNAL - ALL INTERNAL SURFACE SHALL BE PAINTED WITH CEMENT PRIMER OVER FLOAT FINISH OF P.O.P. SURFACE.
   (ii) EXTERNAL - ALL EXTERNAL SURFACE SHALL BE PAINTED WITH TEXTURE PAINT OVER A SURFACE OF EXTERIOR GRADE PRIMER.
06) DOOR :-
   (i) FRAME - 65X100 TH. SAL WOOD DOOR FRAME
   (ii) SHUTTER-35MM TH. SOLID CORE FLUSH DOOR OF I.S.I. MARK AS/DESIGN
07) WINDOW:-
   (i) FRAME - 65X100 TH. SAL WOOD/ALUMINIUM WINDOW FRAME.
   (ii) SHUTTER- FULLY GLAZED HARD WOOD/ ALUMINIUM WINDOW SHUTTER AS/DESIGN
08) TOILETS :-
   (i) FLOORING - CERAMIC TILES FLOORING
   (ii) WALLS - CERAMIC TILES DADO UPTO 1500HT.
   (iii) SANITARYWARE - WHITE GLAZED VITEROUS SANITARYWARE OF I.S.I MARK.
   (iv) FITTING - CHROMIUM PLATED C.P. FITTINGS OF I.S.I MARK.
09) ELECTRICAL :-
   (i) ALL INTERNAL WIRING IN CONCEALED CONDUITS WITH COPPER CONDUCTOR
   (ii) ALL ELECTRICAL MODULAR SWITCHES OF I.S.I MARK.
   (iii) ADEQUATE LIGHTING/POWER POINT SOCKETS AS/ DESIGN & DRAWING.
10) WATER SUPPLY :- ROUND THE CLOCK WATER SUPPLY BY MEANS OF OWN BORING & OVERHEAD TANK.

PLOT DETAIL :-

PROPOSED RESIDENTIAL BUILDING OF SHREE LOK NATH BABA HOMES PVT LTD
DIRECTOR :- MR ROHIT KUMAR, & OTHERS
S/O- SRI INDRA DEO SINGH,
S. PLOT NO. - 254,255,259,269.
KHATA NO. - 170,247,
THANA NO. - 41 ,JAMABANDI NO - 1064,1065,
TAUZI NO.-5225,5276 ,
AT MAUZA - LAKHANI BIGHA ,
THANA - DANAPUR,DIST - PATNA.

	SCALE
	1 : 100

Ashok Kumar

SIGN. OF EMPANELLED STRUCT. ENGINEER

SIGNATURE OF OWNER / DEVELOPER

Utmashankar Kumar
AR. Utmashankar Kumar
Registered Architect
Regd. No. CA/2011/54023

SIGN. OF EMPANELED ARCHITECT.

ग्राम पंचायत-लखनी बिगहा
डाकघर-पीपरी
मुखिया