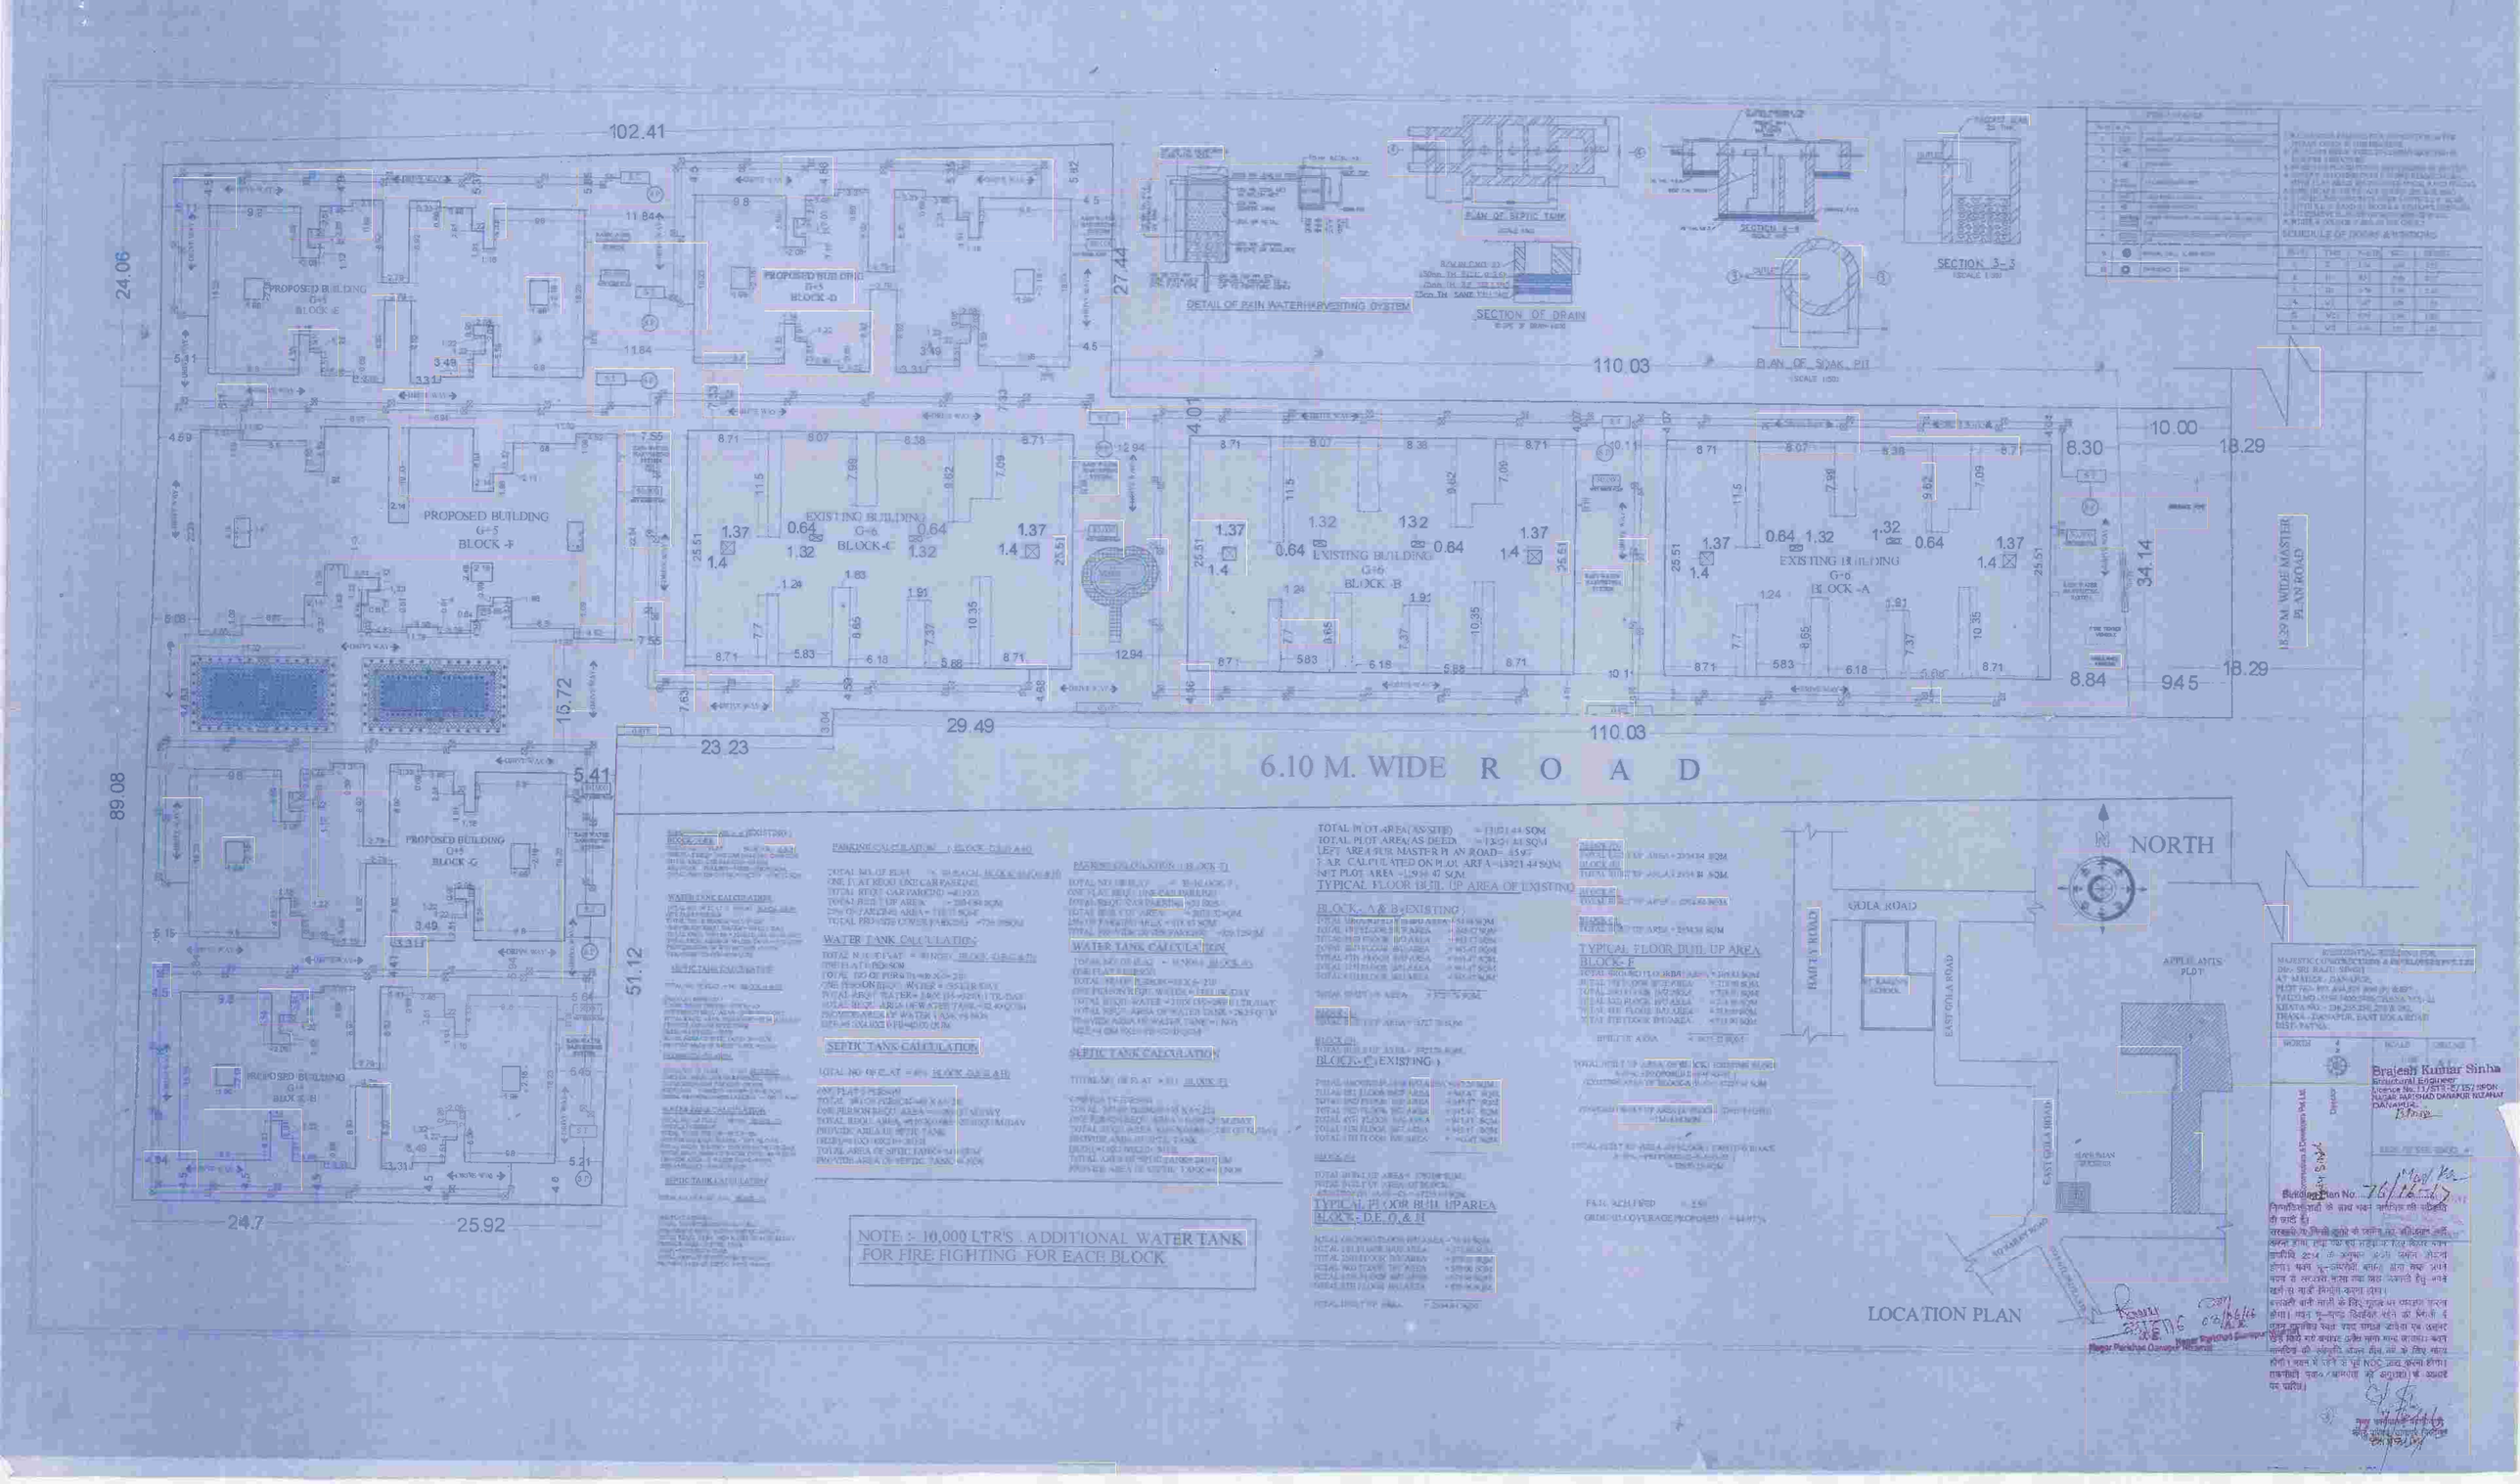

102.41
24.06
27.44
110.03
PROPOSED BUILDING G+5 BLOCK-E
PROPOSED BUILDING G+5 BLOCK-D
PROPOSED BUILDING G+5 BLOCK-F
EXISTING BUILDING G+6 BLOCK-C
EXISTING BUILDING G+6 BLOCK-B
EXISTING BUILDING G+6 BLOCK-A
PROPOSED BUILDING G+5 BLOCK-G
PROPOSED BUILDING G+5 BLOCK-H
DETAIL OF RAIN WATERHARVESTING SYSTEM
PLAN OF SEPTIC TANK
SECTION OF DRAIN
PLAN OF SOAK PIT
SECTION 3-3
SCHEDULE OF DOORS & WINDOWS
10.00
8.30
18.29
34.14
9.45
8.84
18.29
15.72
29.49
23.23
110.03
6.10 M. WIDE R O A D
89.08
5.41
51.12
24.7
25.92
NORTH
GOLA ROAD
HAFEEY ROAD
EAST GOLA ROAD
APPLE ANTS PLOT
LOCATION PLAN
NOTE :- 10,000 LTR'S . ADDITIONAL WATER TANK FOR FIRE FIGHTING FOR EACH BLOCK
TYPICAL FLOOR BUIL UP AREA OF EXISTING
BLOCK- A & B (EXISTING)
TYPICAL FLOOR BUIL UP AREA BLOCK- F
BLOCK- C (EXISTING)
TYPICAL FLOOR BUIL UP AREA BLOCK- D,E, G, & H
WATER TANK CALCULATION
SEPTIC TANK CALCULATION
Brajesh Kumar Sinha
Structural Engineer
Licence No. 11/STR-E/157/SPON
NAGAR PARISHAD DANAPUR NIZAMAT
DANAPUR
Building Plan No. 76/16-17