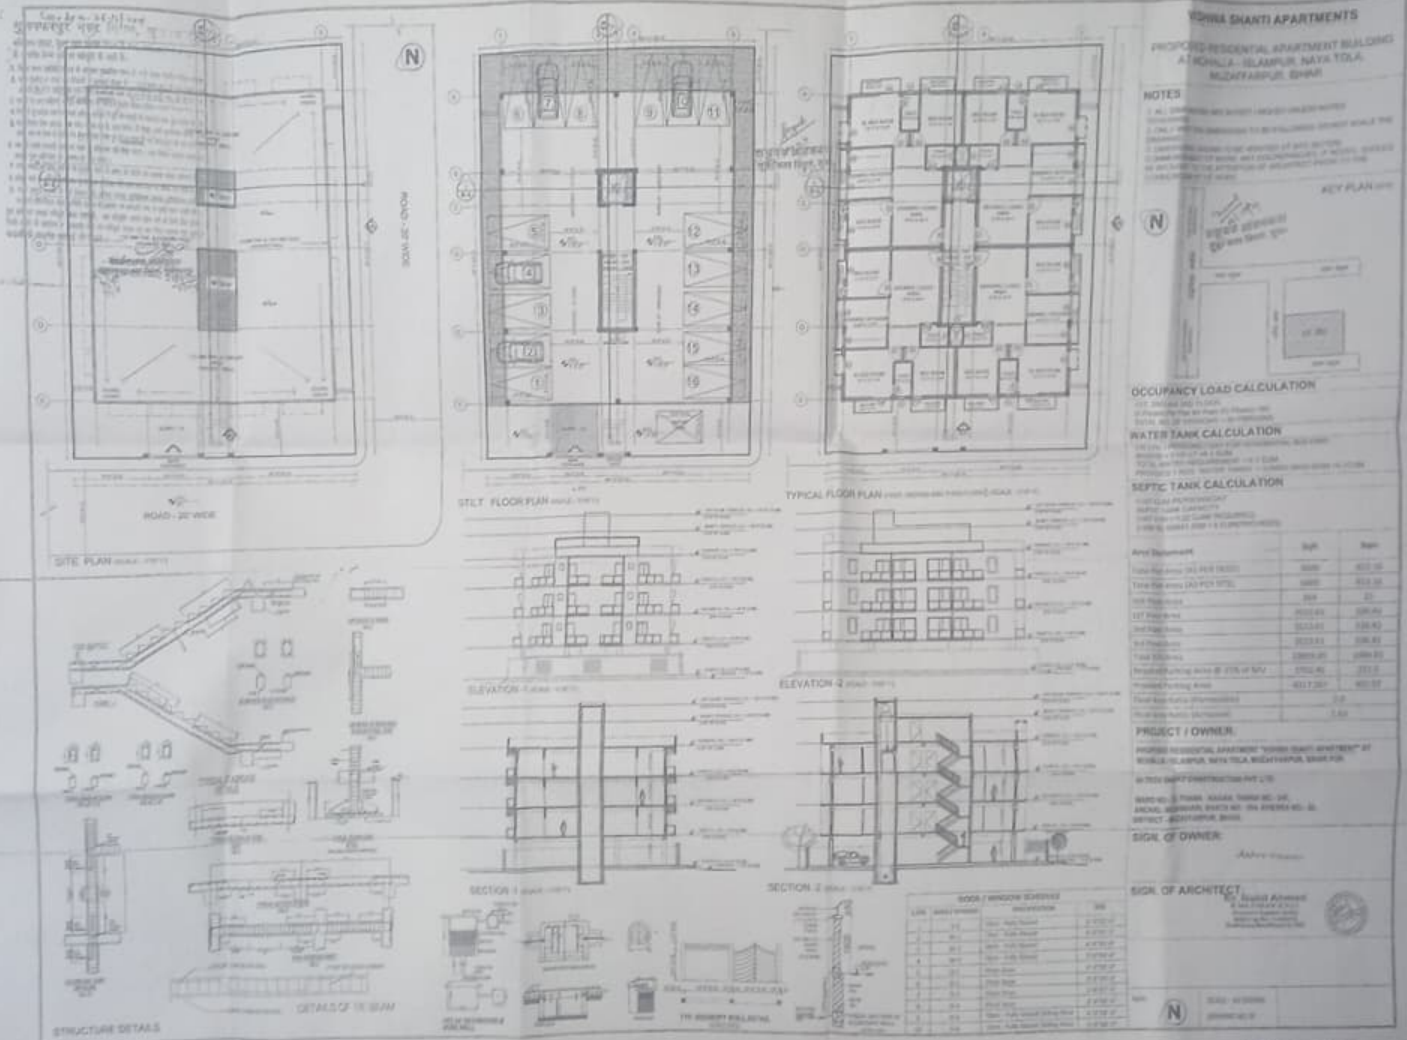

VISHWA SHANTI APARTMENTS
PROPOSED RESIDENTIAL APARTMENT BUILDING
AT-ROHILLA - ISLAMPUR, NAYA TOLA,
MUZAFFARPUR, BIHAR
NOTES
KEY PLAN
OCCUPANCY LOAD CALCULATION
WATER TANK CALCULATION
SEPTIC TANK CALCULATION
PROJECT / OWNER
SIGN. OF OWNER
SIGN. OF ARCHITECT
SITE PLAN
ROAD - 30' WIDE
STILT FLOOR PLAN
TYPICAL FLOOR PLAN
ELEVATION 1
ELEVATION 2
SECTION 1
SECTION 2
STRUCTURE DETAILS
DETAILS OF 1ST BEAM
DOOR / WINDOW SCHEDULE