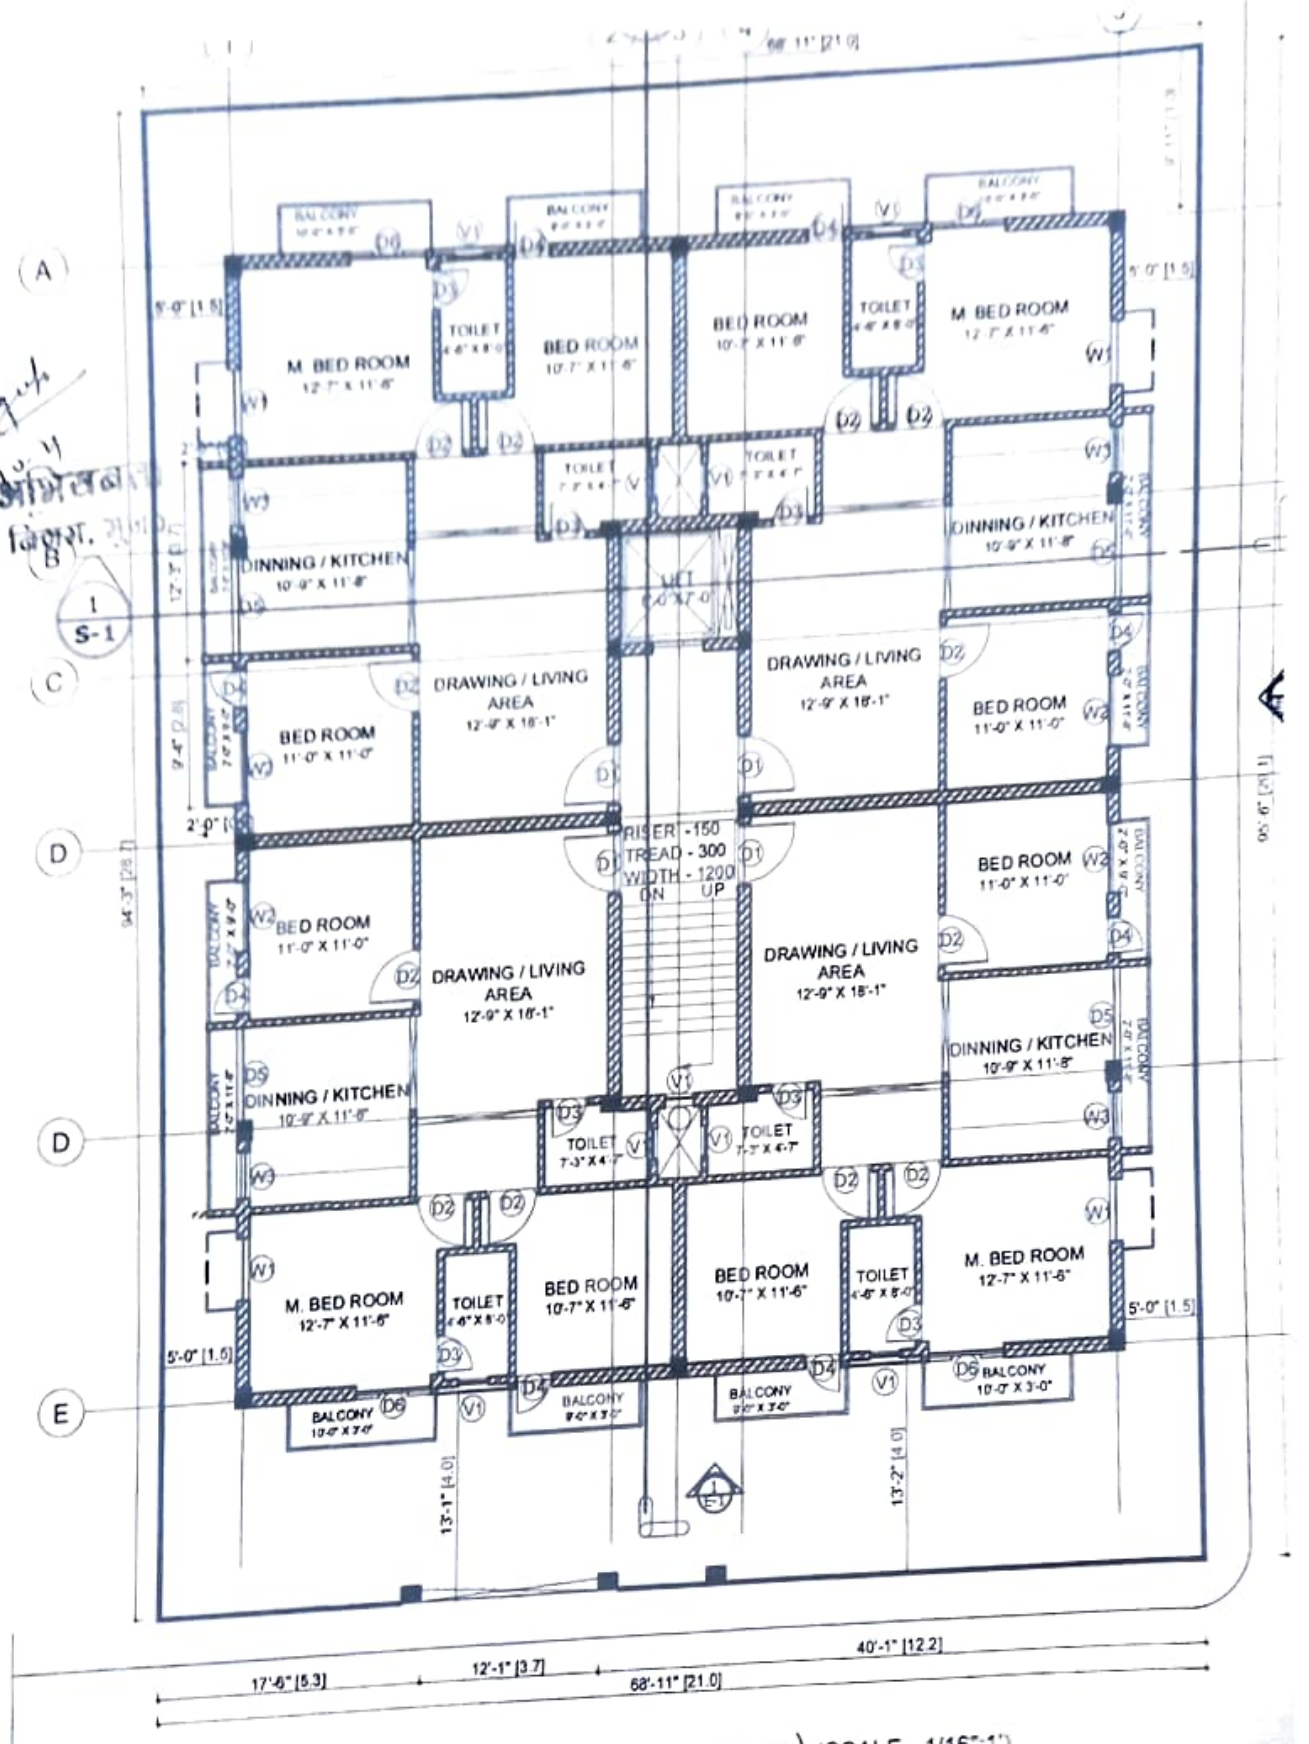



TYPICAL FLOOR PLAN (FIRST, SECOND AND THIRD FLOOR) (SCALE - 1/16"=1')

Hi-Tech Sanjay Construction Pvt. Ltd.

DIRECTOR