

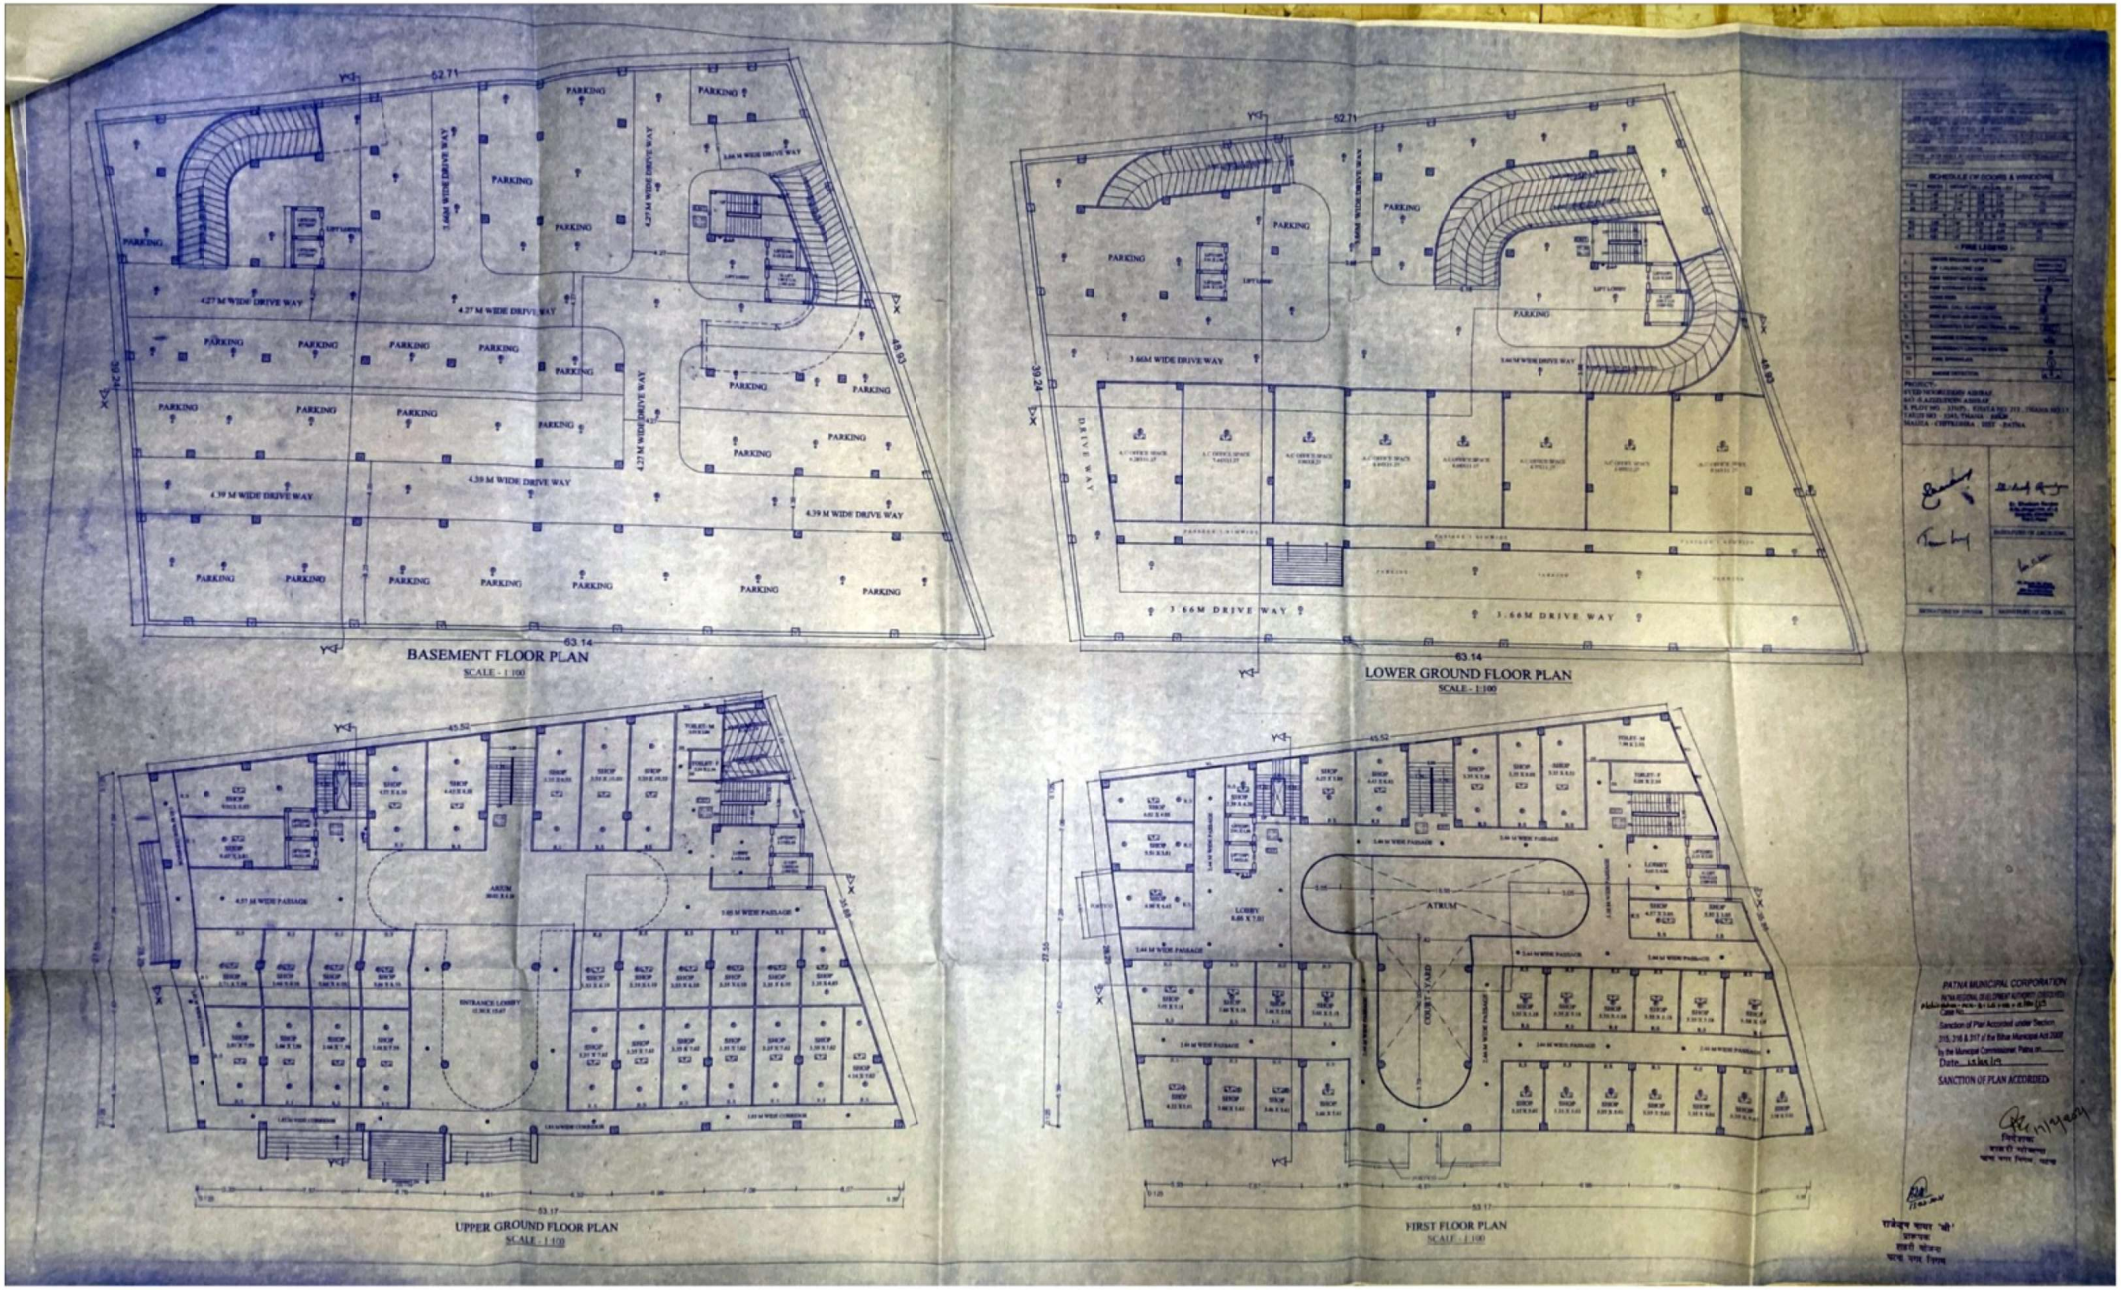



Scanned by TapScanner

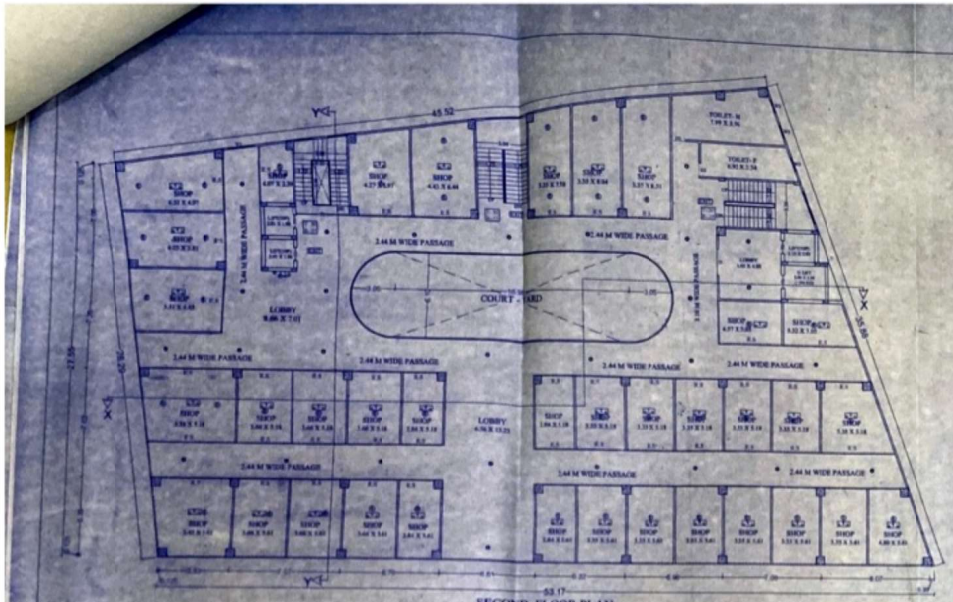


SECOND FLOOR PLAN
SCALE - 1:100

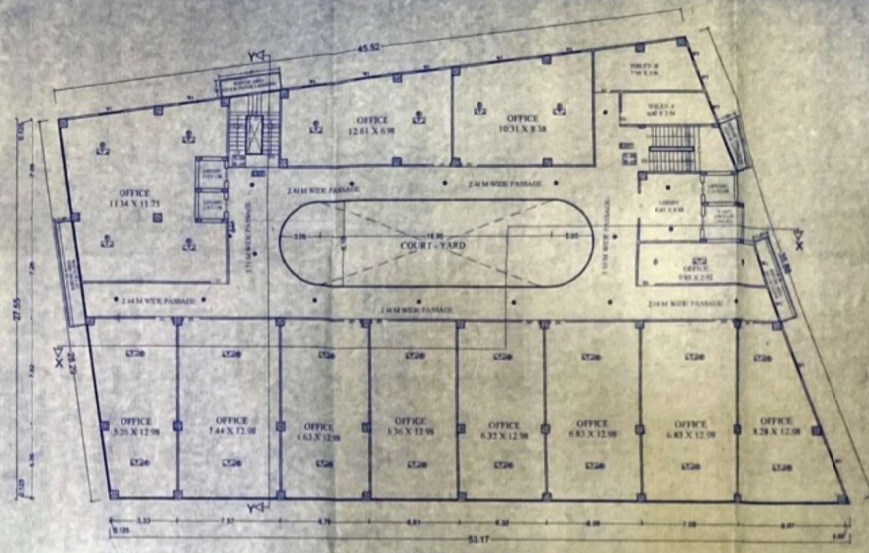

3rd TO 7th FLOOR PLAN
SCALE - 1:100

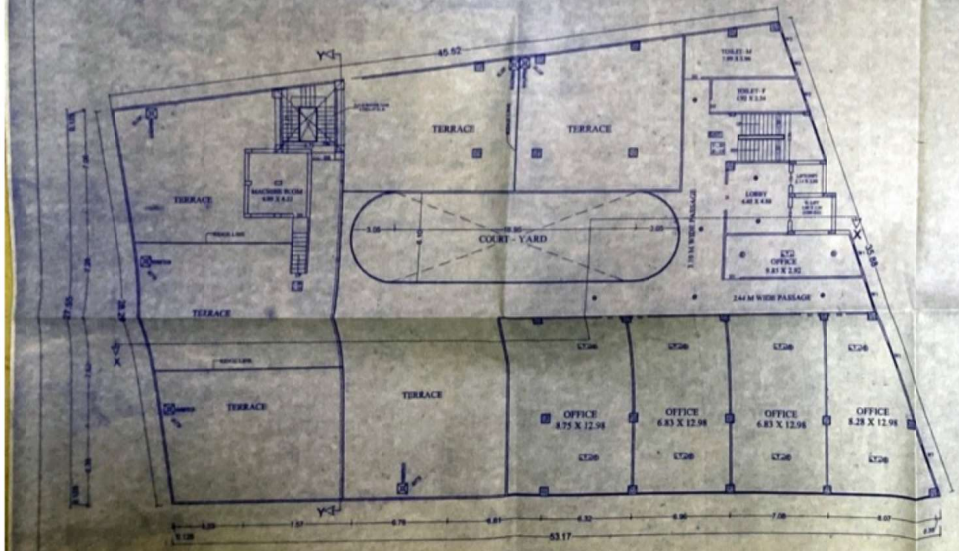

8th FLOOR PLAN
SCALE - 1:100

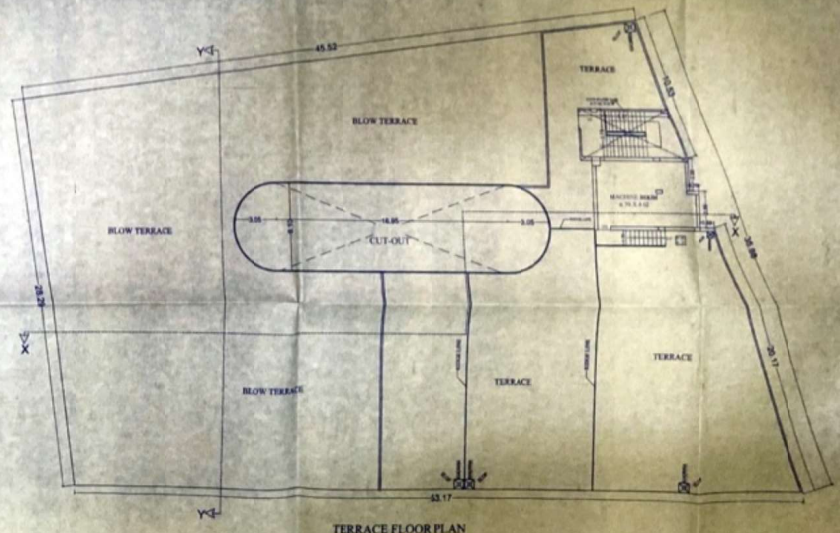

TERRACE FLOOR PLAN
SCALE - 1:100

SCHEDULE OF DOORS & WINDOWS

FIRE LEGEND

PROJECT:
SYED NOOR UDDIN ASHRAF,
S/O- RAZIUDDIN ASHRAF,
S. PLOT NO. - 1116(P), KHATA NO.- 213, THANA NO.-77
TAUJI NO. - 7243, THANA - SIKIM,
MAUZA - CHITKORA, DIST - PATNA

PATNA MUNICIPAL CORPORATION
PATNA REGIONAL DEVELOPMENT AUTHORITY, PATNA
Sanction of Plan Accorded under Section
315, 316 & 317 of the Bihar Municipal Act, 2007
by the Municipal Commissioner, Patna on
Date 17/4/2019

17/4/2019
निदेशक
भवन भाग विन्यास, पटना

राजेन्द्र नायर 'श्री'
प्रभारक
नगरी योजना
भवन भाग विन्यास

Scanned by TapScanner