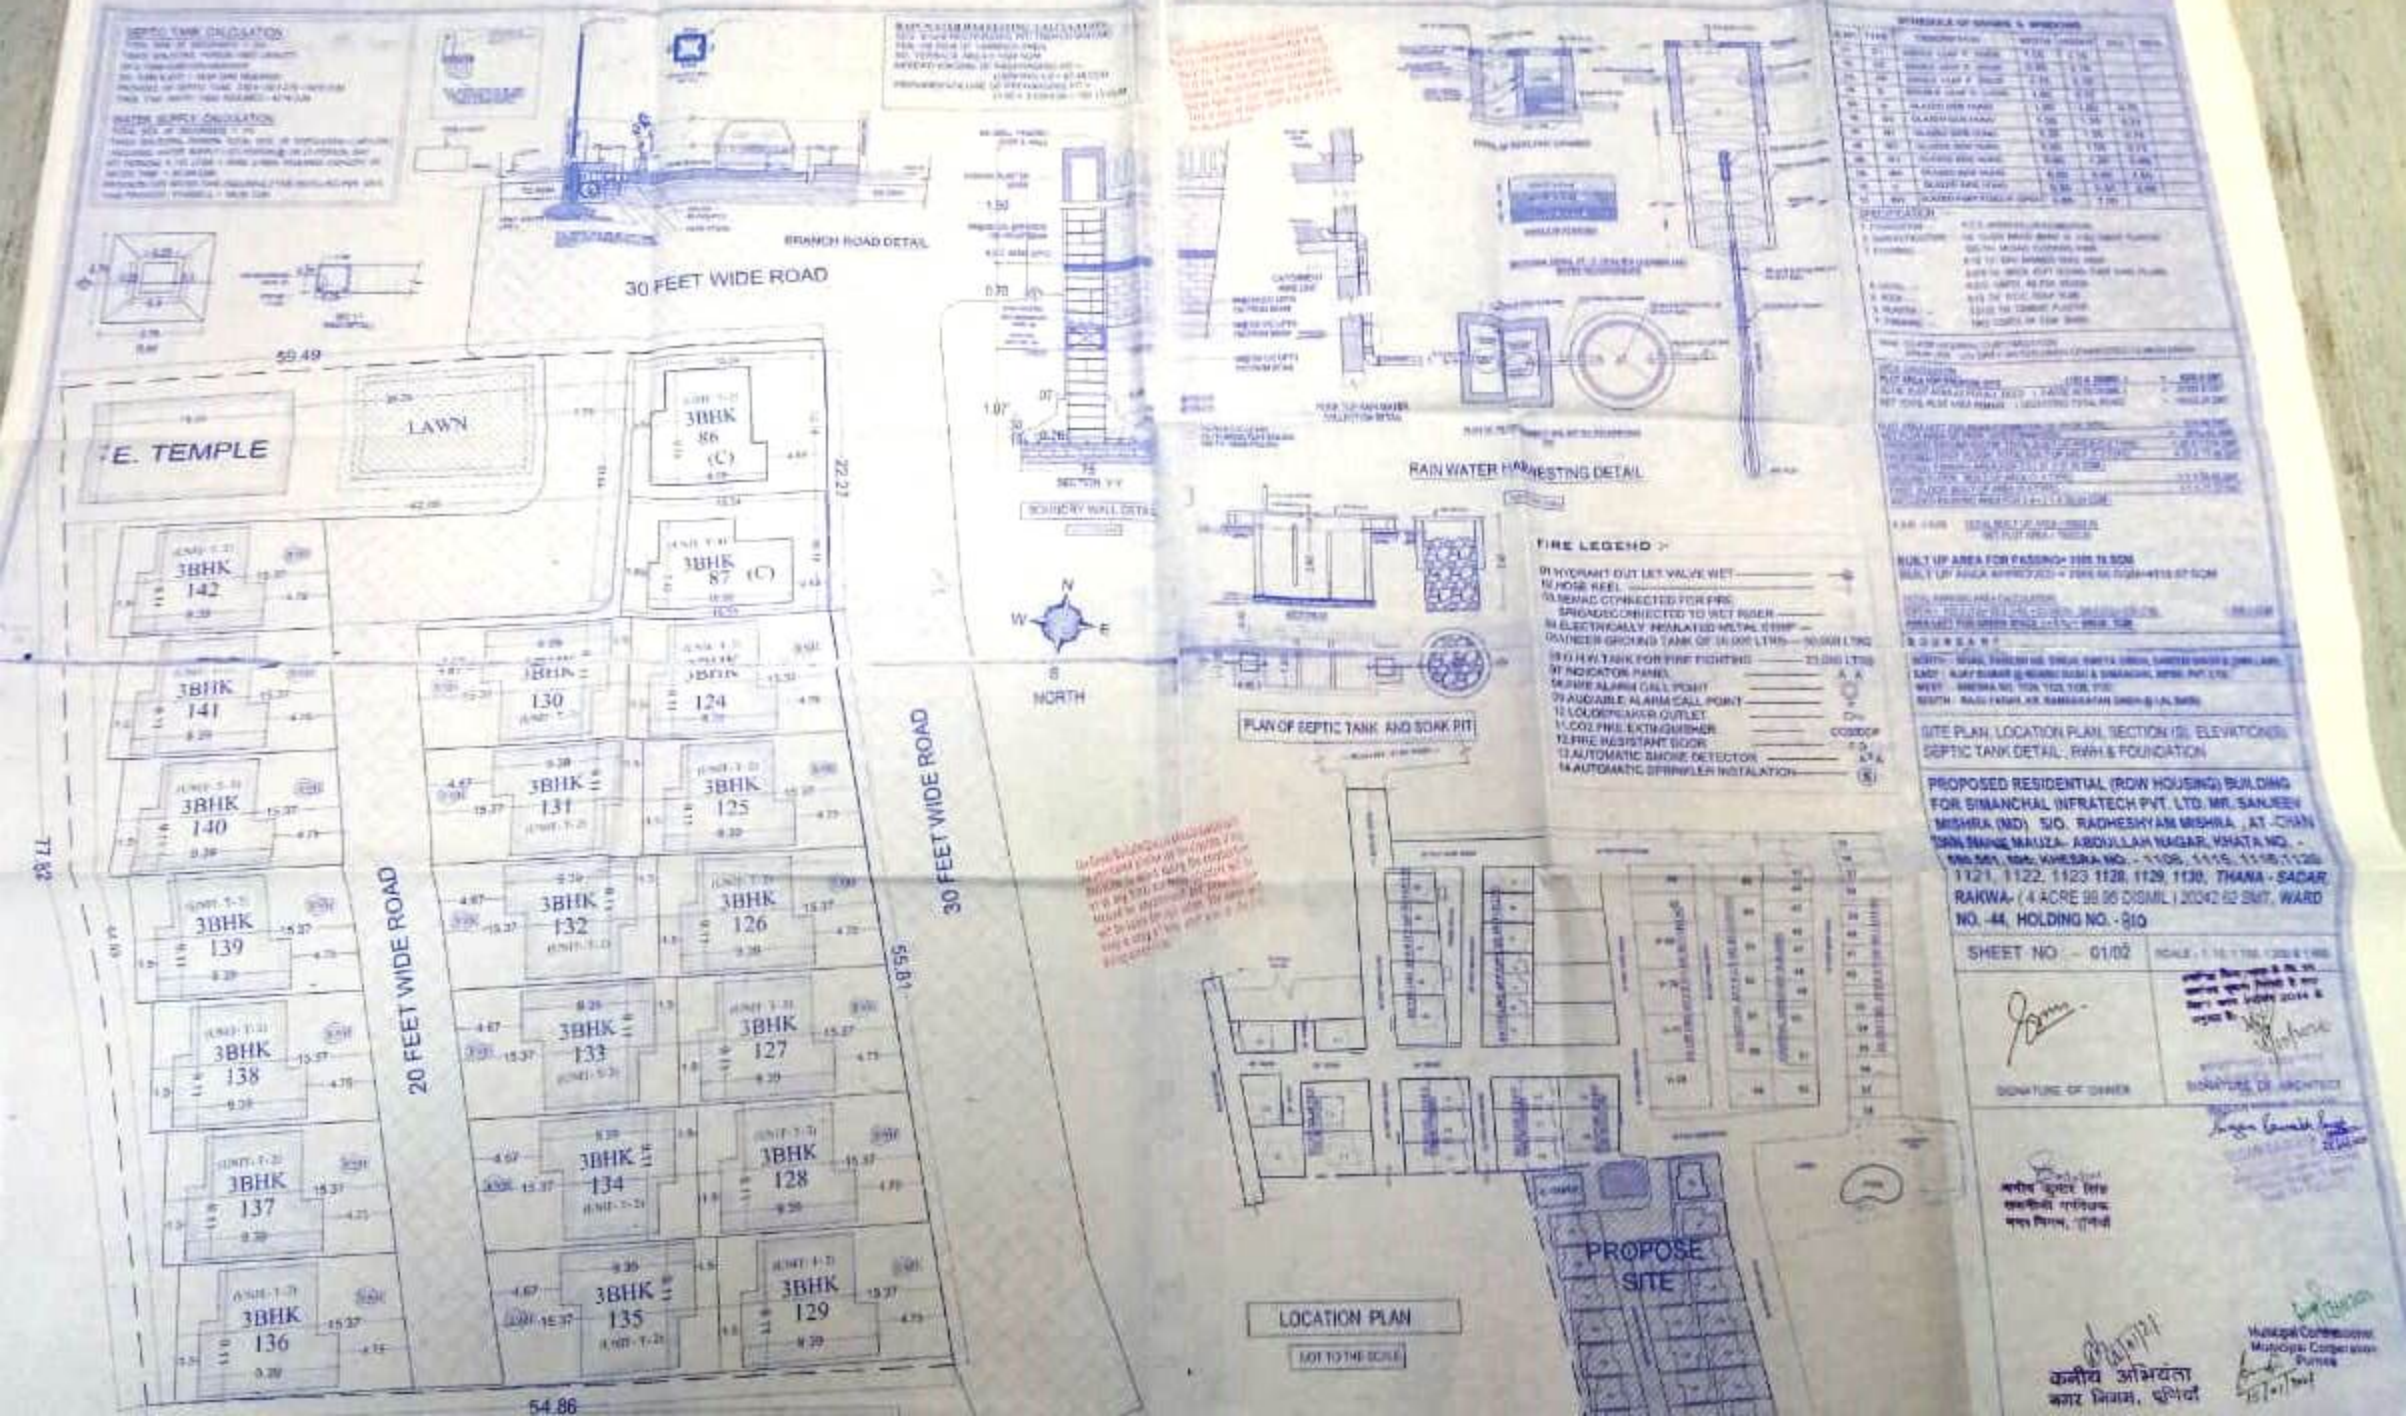

SEPTIC TANK CALCULATION
WATER SUPPLY CALCULATION
BRANCH ROAD DETAIL
30 FEET WIDE ROAD
59.49
E. TEMPLE
LAWN
3BHK 86 (C)
3BHK 87 (C)
3BHK 142
3BHK 141
3BHK 140
3BHK 139
3BHK 138
3BHK 137
3BHK 136
3BHK 130
3BHK 131
3BHK 132
3BHK 133
3BHK 134
3BHK 135
3BHK 124
3BHK 125
3BHK 126
3BHK 127
3BHK 128
3BHK 129
20 FEET WIDE ROAD
30 FEET WIDE ROAD
22.27
55.81
54.86
77.82
SECTION Y-Y
BOUNDRY WALL DETAIL
NORTH
RAIN WATER HARVESTING DETAIL
PLAN OF SEPTIC TANK AND SOAK PIT
FIRE LEGEND :-
01 HYDRANT OUT LET VALVE WET
02 HOSE REEL
03 SEMAC CONNECTED FOR FIRE SPRINGDECONNECTED TO WET RISER
04 ELECTRICALLY INSULATED METAL STRIP
05 UNDER GROUND TANK OF 10,000 LTRS
06 O.H.W. TANK FOR FIRE FIGHTING
07 INDICATOR PANEL
08 FIRE ALARM CALL POINT
09 AUDIABLE ALARM CALL POINT
10 LOUDSPEAKER OUTLET
11 CO2 FIRE EXTINGUISHER
12 FIRE RESISTANT DOOR
13 AUTOMATIC SMOKE DETECTOR
14 AUTOMATIC SPRINKLER INSTALATION
SITE PLAN, LOCATION PLAN, SECTION (S), ELEVATION(S), SEPTIC TANK DETAIL, RWH & FOUNDATION
PROPOSED RESIDENTIAL (ROW HOUSING) BUILDING FOR SIMANCHAL INFRATECH PVT. LTD. MR. SANJEEV MISHRA (MD) S/O. RADHESHYAM MISHRA, AT -CHAN DAN MAHAL MAUZA- ABDULLAH NAGAR, KHATA NO. - 1121, 1122, 1123 1128, 1129, 1130, THANA - SADAR RAKWA- (4 ACRE 99.96 DISMIL) 20242.62 SMT, WARD NO. -44, HOLDING NO. - 810
SHEET NO. - 01/02
SIGNATURE OF OWNER
SIGNATURE OF ARCHITECT
PROPOSE SITE
LOCATION PLAN
NOT TO THE SCALE
कनीय अभियंता
नगर निगम, पूर्णियाँ
Municipal Commissioner
Municipal Corporation
Purnea