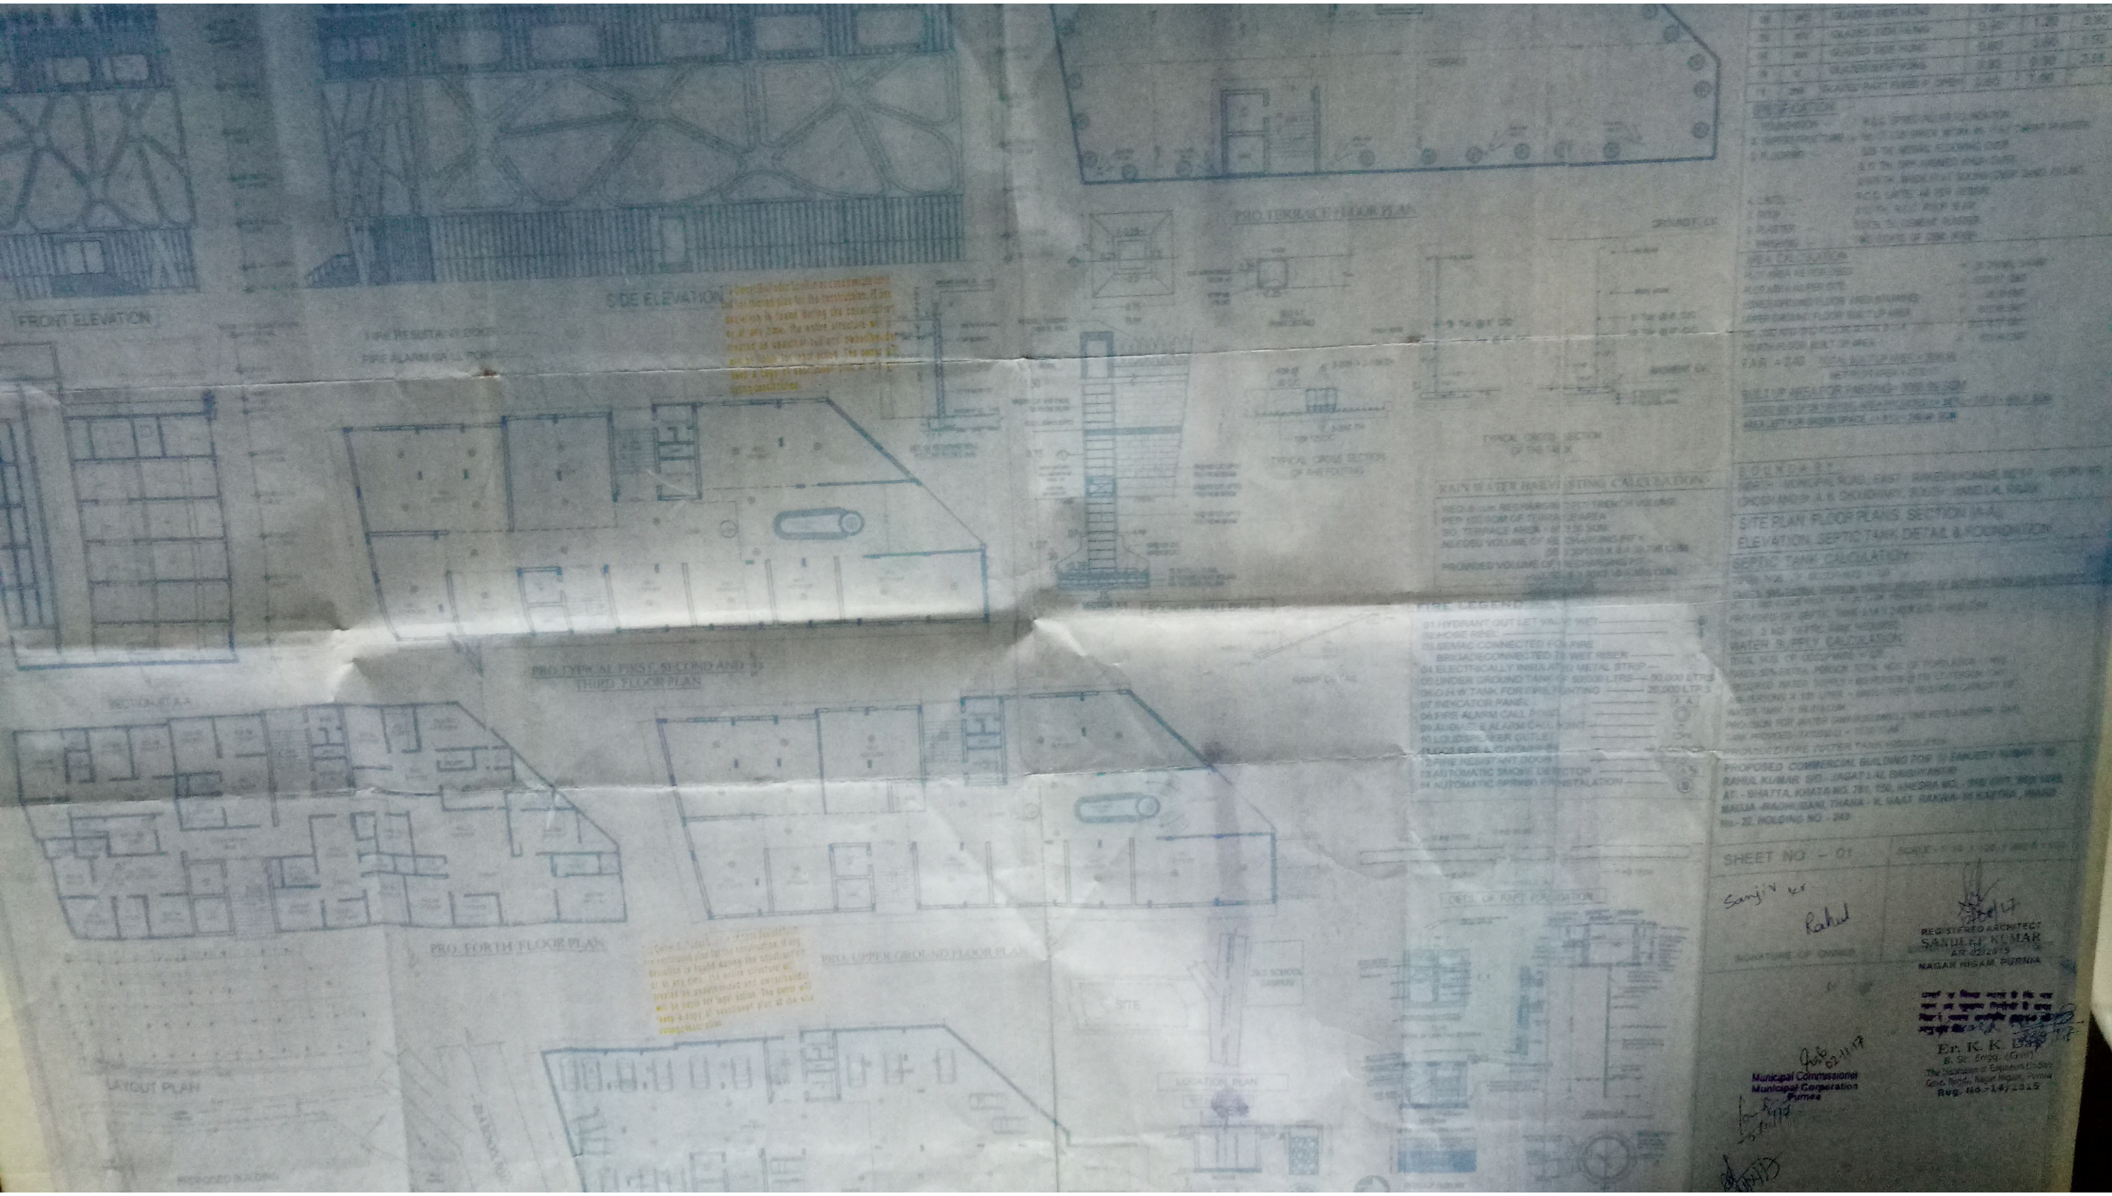

FRONT ELEVATION
SIDE ELEVATION
PRO. TERRACE FLOOR PLAN
PRO. TYPICAL FIRST, SECOND AND THIRD FLOOR PLAN
PRO. FORTH FLOOR PLAN
PRO. UPPER GROUND FLOOR PLAN
LAYOUT PLAN
LOCATION PLAN
RAIN WATER HARVESTING CALCULATION
SITE PLAN, FLOOR PLANS, SECTION (A-A), ELEVATION, SEPTIC TANK DETAIL & FOUNDATION
SEPTIC TANK CALCULATION
WATER SUPPLY CALCULATION
PROPOSED COMMERCIAL BUILDING
SHEET NO - 01
SIGNATURE OF OWNER
REGISTERED ARCHITECT
NAGAR NIGAM, PURNIA
Er. K. K.
Municipal Commissioner
Municipal Corporation
Purnea