



A Project By :
Srisatya Sai Homes Pvt. Ltd.

RERA Registration id.:
RERA Project url.:

A decorative graphic featuring a black square with white and gold floral motifs, including a large white flower and several gold leaves and smaller flowers.


Lalji Tower

SPACIOUS 2/3 BEDROOM FLATS



The elevation and colour scheme is a photographic representation and the actual elevation will be finalized during the course of construction.



TYPICAL FLOOR PLAN

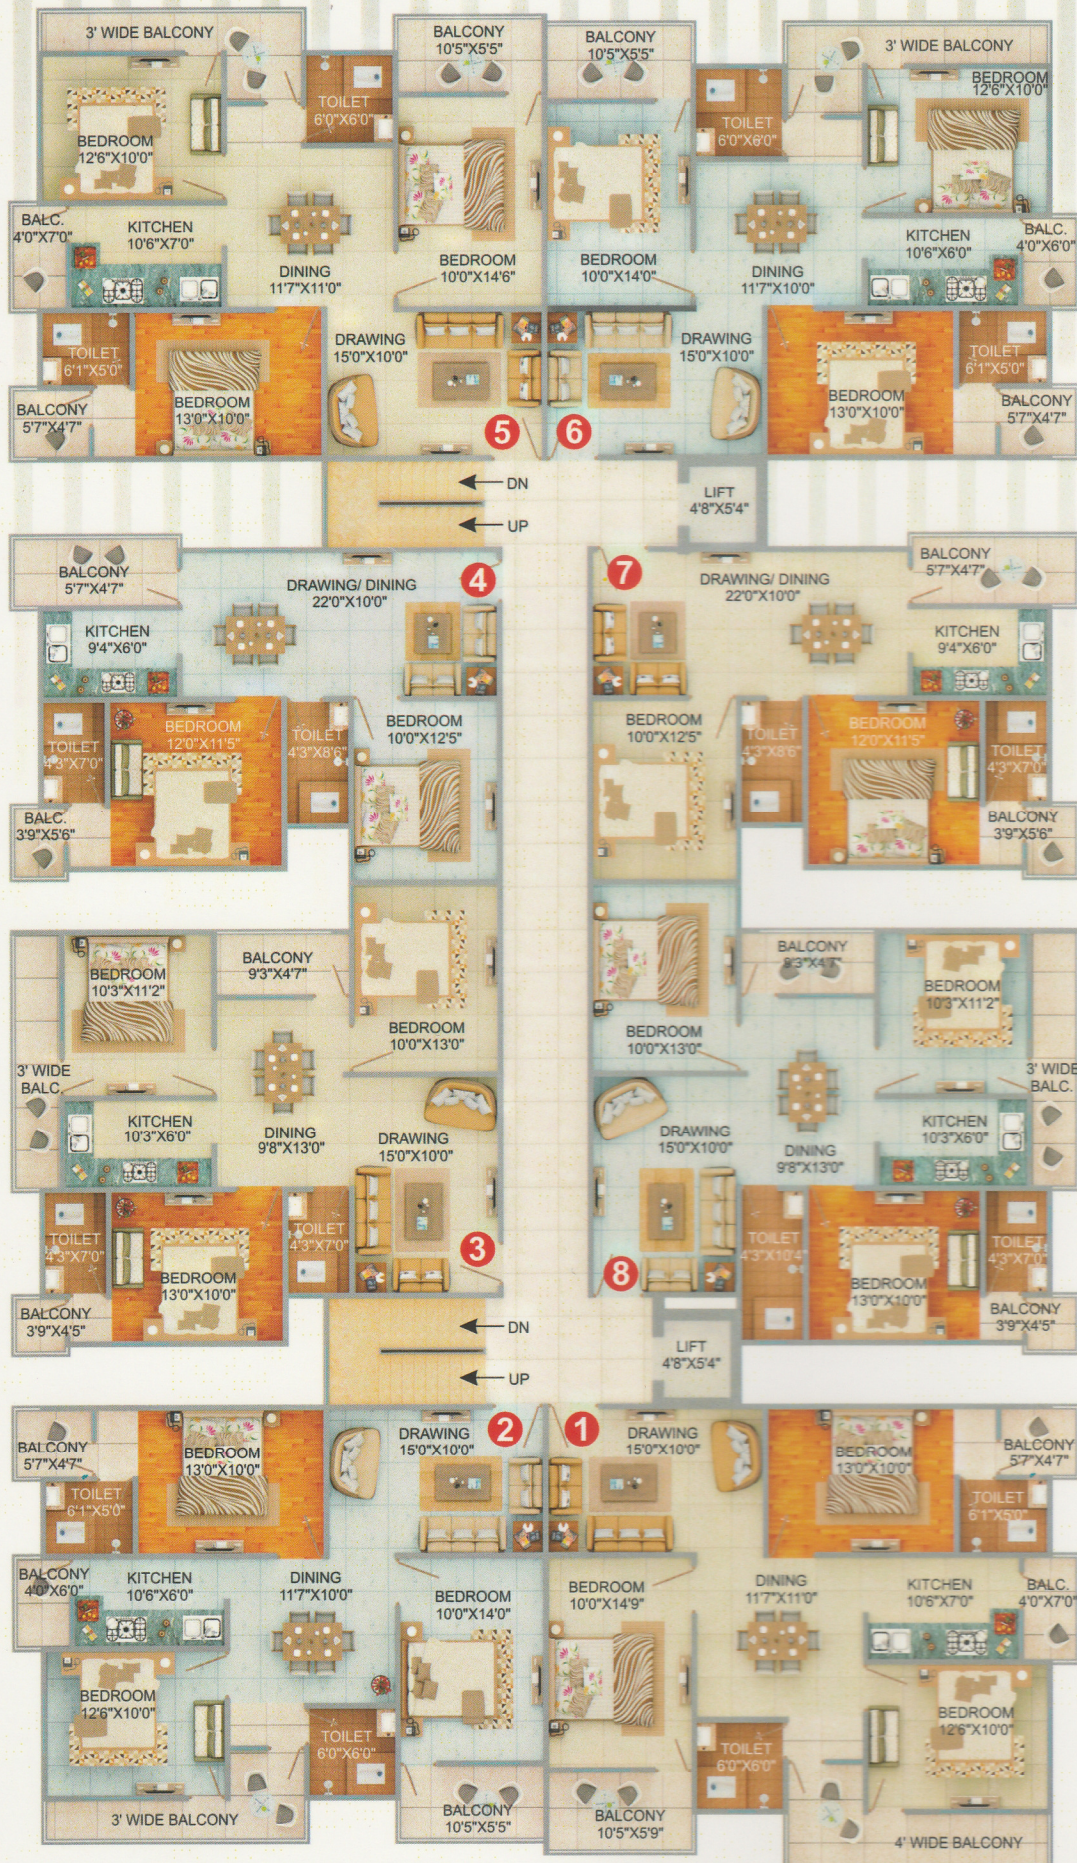

RERA Registration id.:
RERA Project url.:

The elevation and colour scheme is a photographic representation and the actual elevation will be finalized during the course of construction.

SPECIFICATIONS

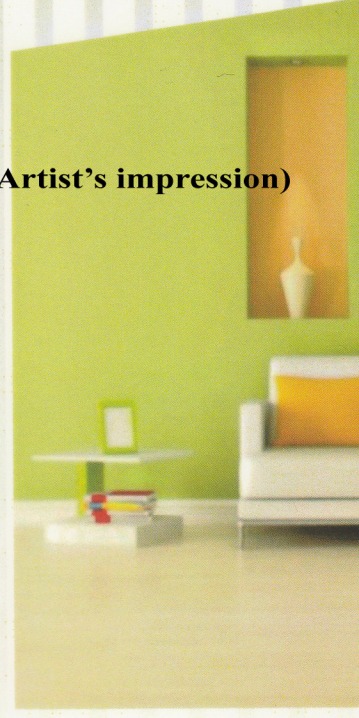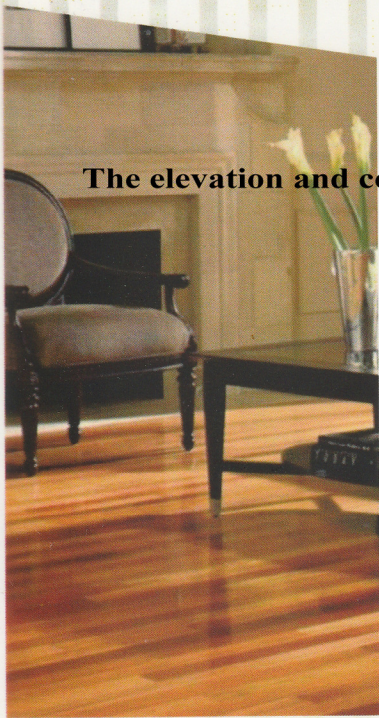

The elevation and colour scheme is a photographic representation (only an Artist's impression) and the actual elevation will be finalized during the course of construction.

FLOORING

Marble/Vitrified tiles in drawing / dining / bedrooms and kitchen.
Anti-skid ceramic tiles in toilet and balcony

DOOR & WINDOWS

Hardwood frames with flush doors and aluminium windows with grills & glass.

KITCHEN

Granite top working platform.
Double bowl stainless steel sink.
Ceramic Glazed tiles 2 above working platform.

TOILET

Anti-skid Ceramic Floor Tiles.
Ceramic tiles up to door level on the wall.

ELECTRICAL

Concealed electrification with fire retardant cables & switches of ISI mark. Provision for adequate light, power point, T.V. and Telephone Point in living room and master bedroom

EXTERNAL FACADE

Exterior in Superior paint finish.

INSIDE WALL FINISH

Inside wall with POP.

SUPER STRUCTURE

Earthquake-resistant RCC Frame Structure.


RULES & REGULATIONS

- Internal changes shall be done only with prior permission of architect & project consultant & shall be charge extra.
- All the building plans, layout, specifications etc. are tentative and subject to variation and modification as may be decided by the architect/company, accessories shown in the layout plans in the brochure such as furniture, cabinet, appliances etc. are purely indicative and not a part of sale offering

RERA Registration id.:
RERA Project url.:

Location Map

NOT TO SCALE

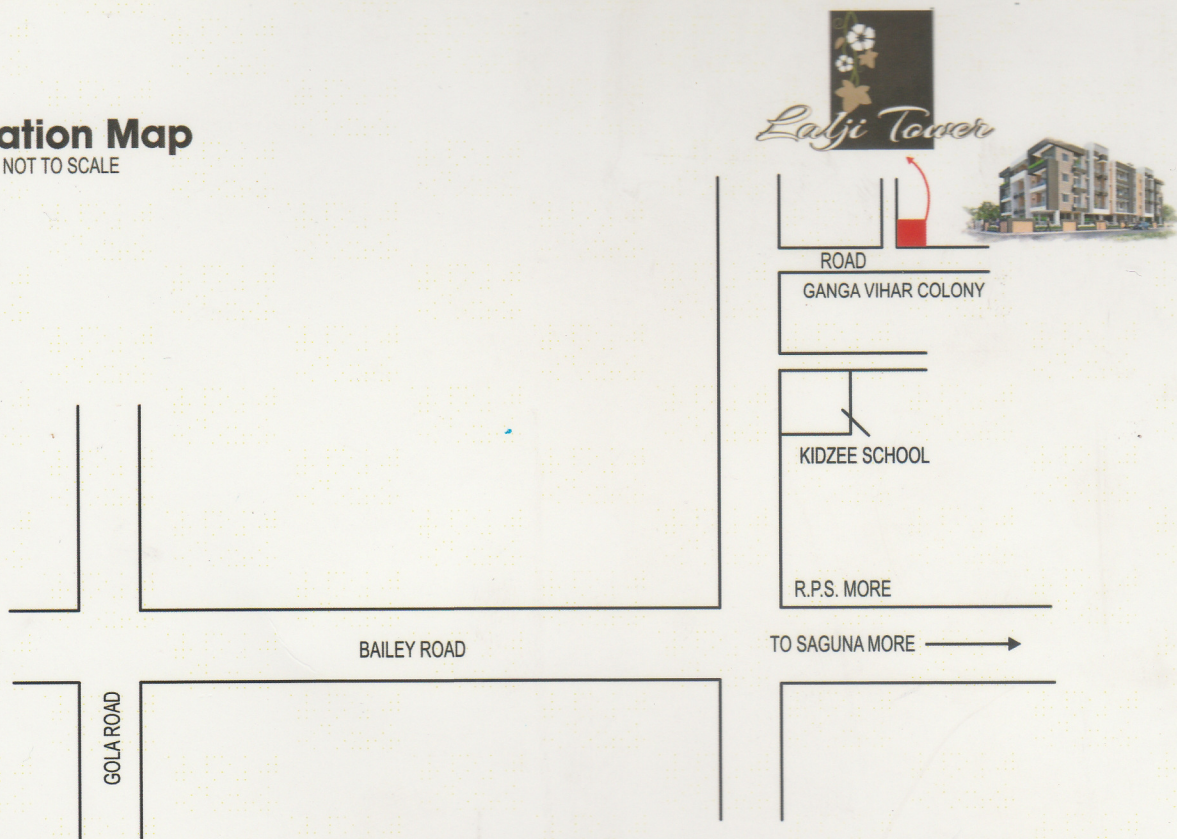

Disclaimer: This brochure is an imaginary concept and the plan shown may not to be scaled. All plans are subject to accommodate the changes as per the sanctioning authorities. The information given herein is presented as general information about the project. Customers are requested to verify all details from the company sales team.

RERA Registration id.:

RERA Project url.:

DEVELOPER :



Srisatya Sai Homes Pvt. Ltd.

Office Add: Shashi Complex, Gujral Path, Keshari Nagar, Patna- 800024

Contact: 99318 66479, 94310 25513

ARCHITECTS :

Artcon Design Consultants

305 B, Capitol Tower, Fraser Road, Patna - 1

Ph.: 0612-2332086, Mobile: 9931723771, 9386717726

Email: artcondeign@consultant.com

Website: www.artcondesignconsultants.com

DISCLAIMER : This brochure and all concepts in it are intellectual property of the builder/promoter. Unauthorized duplication, plagiarism, modification or distribution of this brochure or any content depicted in it is a punishable offence. All depictions in the brochure are indicative only and do not enforce any legally binding commitment or liability on the builder/promoter. The builder/promoter reserves the right to make changes in the project without any prior intimation to any person or party. For more details, please contact the builder/promoter.

This image is used solely for representational purpose. Aquarian Resources does not hold any responsibility.