


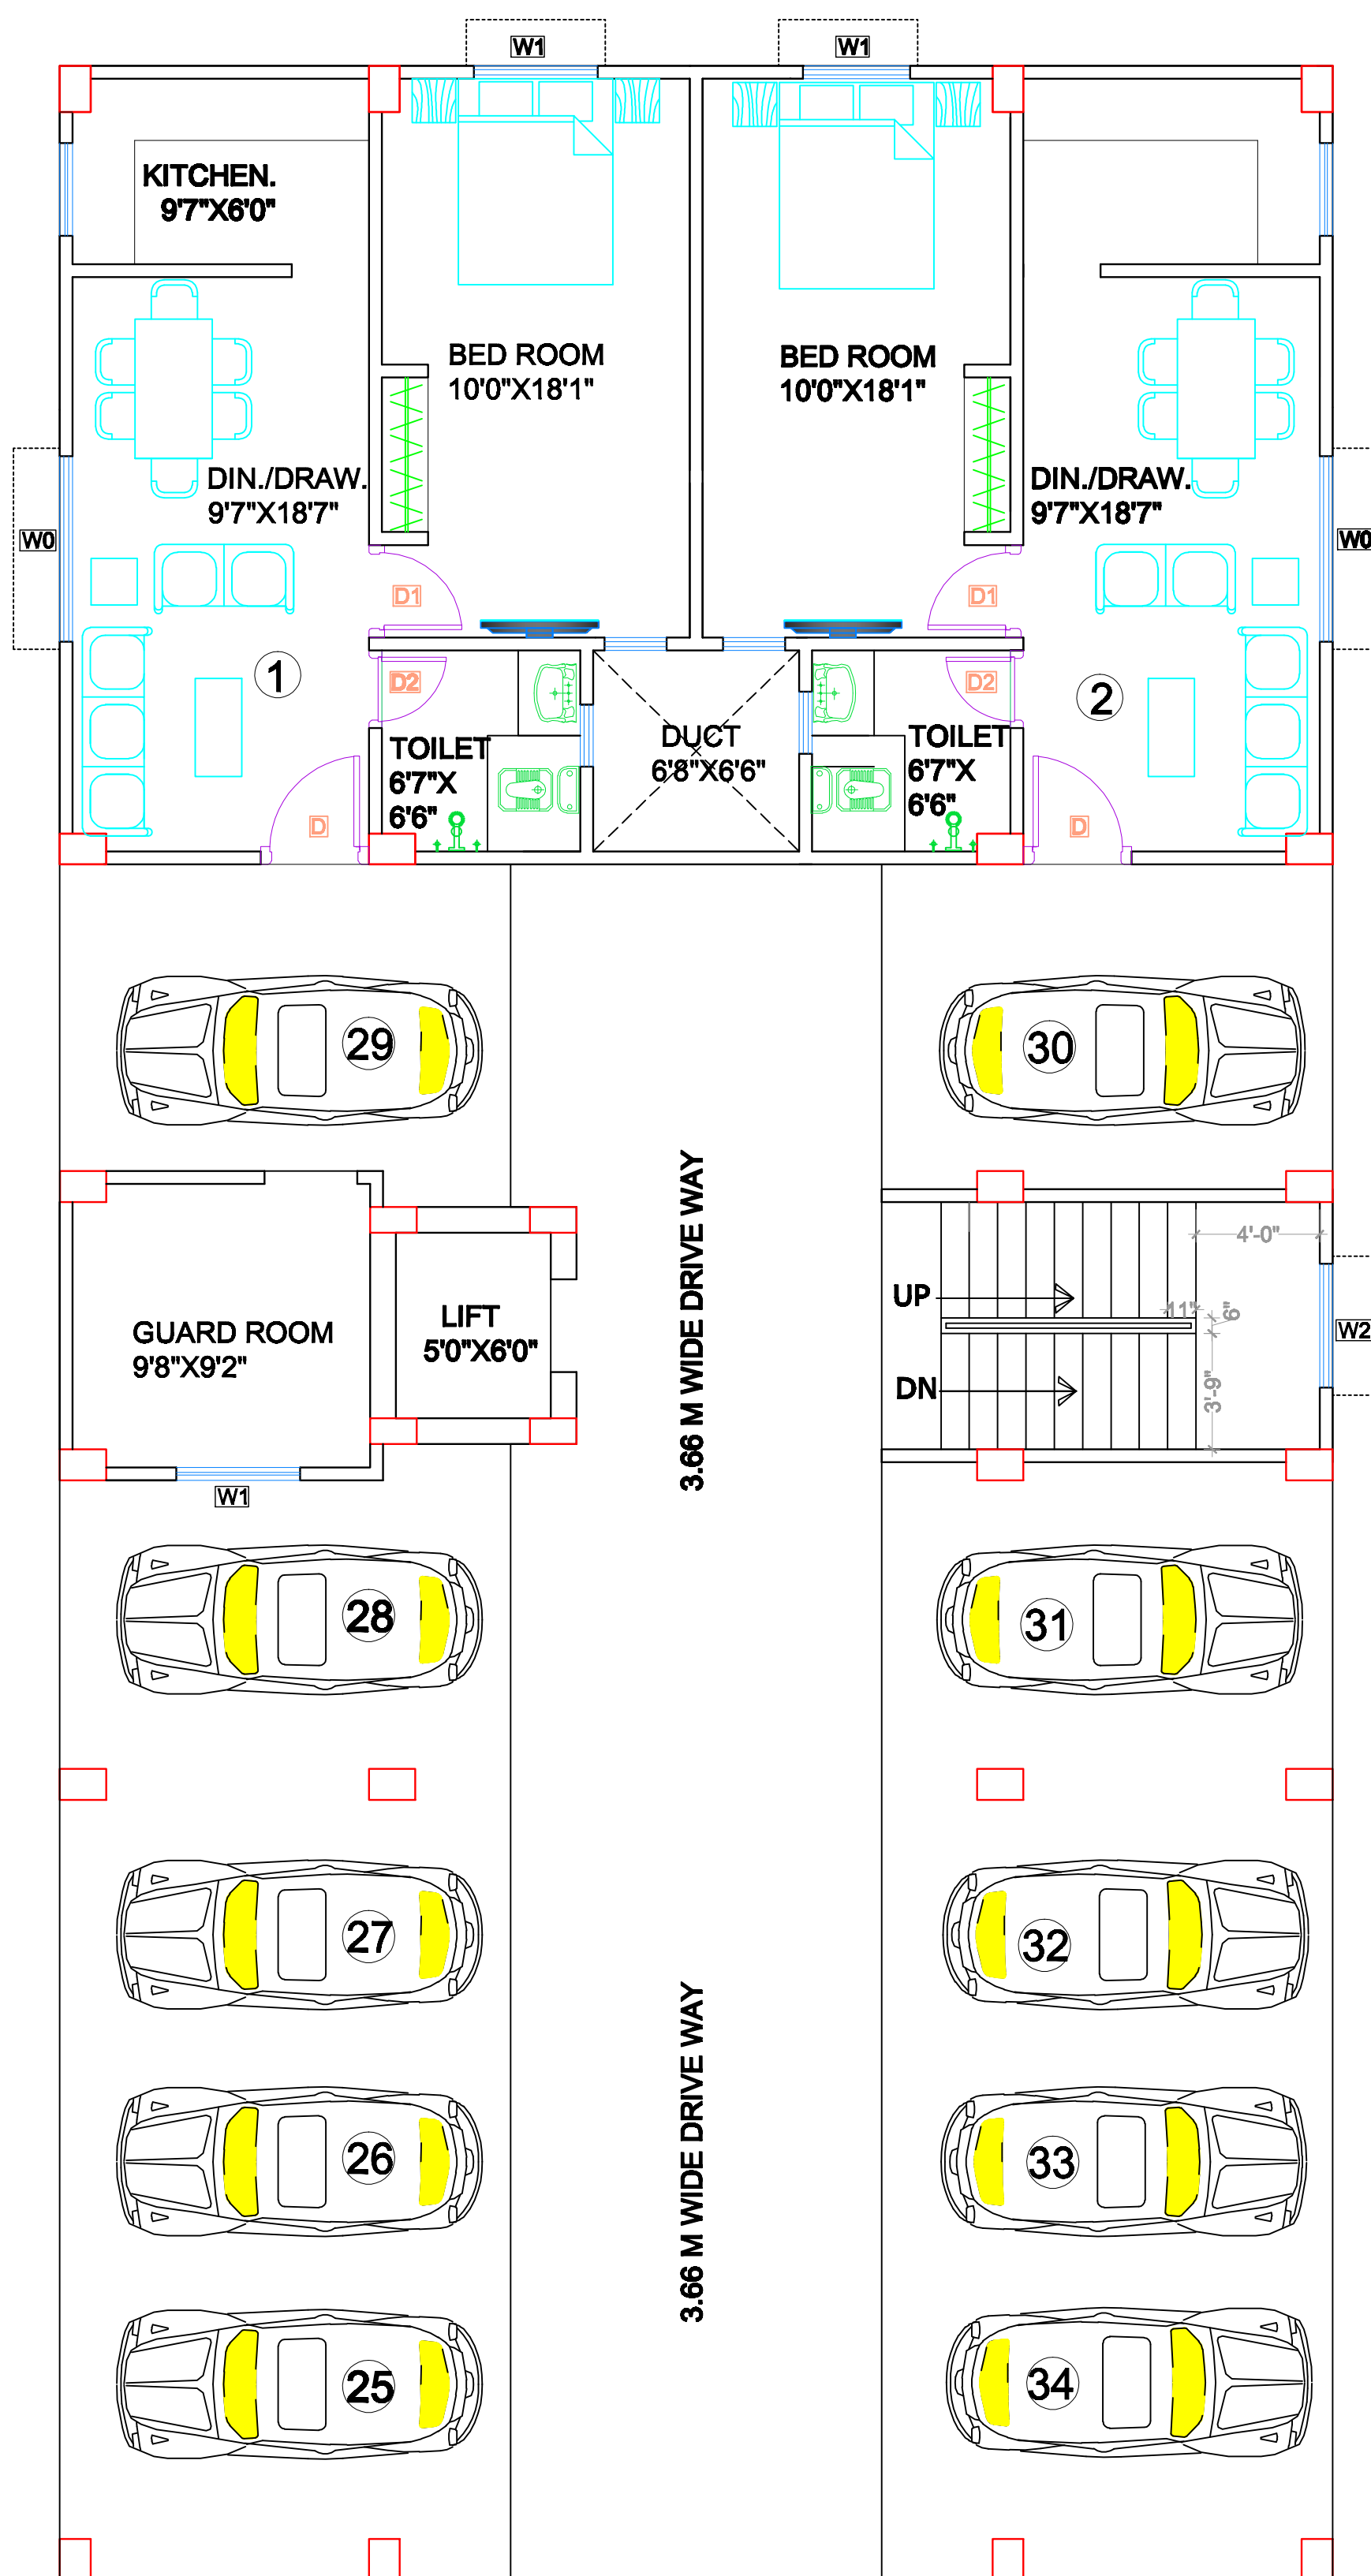

Architect, Engineer, Interior & Landscape Designer
203, Rameshwar Sushila Complex
South Mandiri Road, Patna-1
Ph. No.- +91- 9308745855, +91-7277777793
e-mail - pawanarc@gmail.com
website- www.modulararchitects.in