
AREA STATEMENT

FLAT NO.	BALCONY AREA (SFT)	CARPET AREA (SFT)	BUILT UP AREA (SFT)	SUPER B/U AREA (SFT)
101-3BHK	124.00	986.00	1179.00	
102-3BHK	113.00	884.00	1150.00	
103-3BHK	173.00	924.00	816.00	

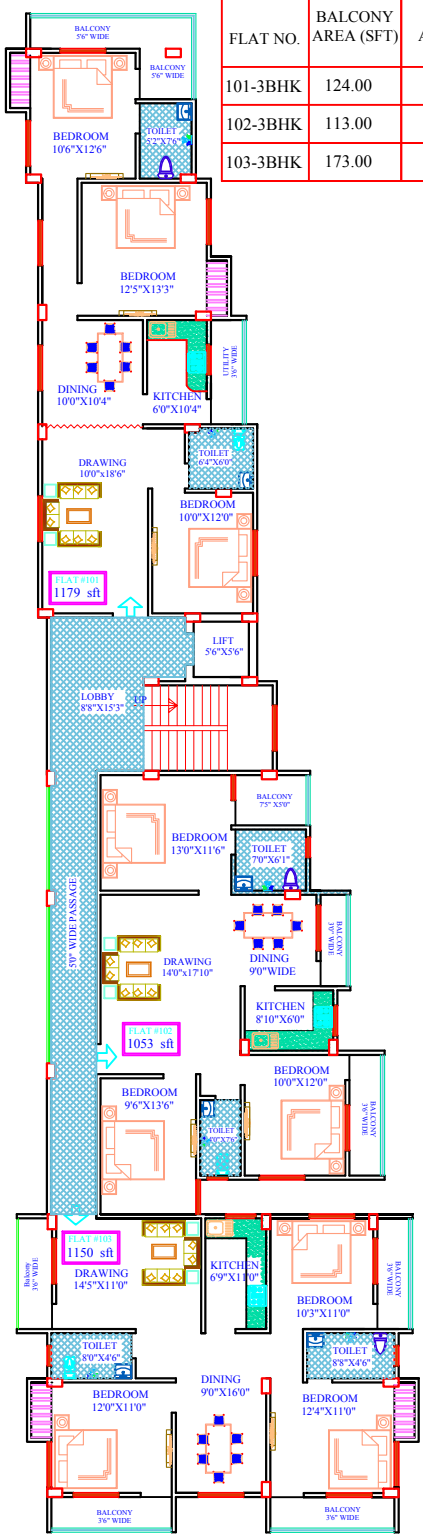

TYPICAL FLOOR PLAN

DEVELOPER:-
GHARONDA BUILDCON PVT. LTD.

PROJECT:-
GHARONDA COMPLEX, GAYA

SHEET TITLE:-
TYPICAL FLOOR PLAN


NORTH

DATE:-
07.10.2021

M. K. & ASSOCIATES
ARCHITECTS , ENGINEERS
INTERIOR & LANDSCAPE
D E S I G N E R S
202-B, GHAROUNDA COMPLEX,
JAGDEO PATH MORE,
BAILEY ROAD , PATNA- 800014
MOB.-9431063329, 7091868467

AREA STATEMENT

Ground floor	BALCONY AREA (SFT)	CARPET AREA (SFT)
shop	.....	1531.51.00

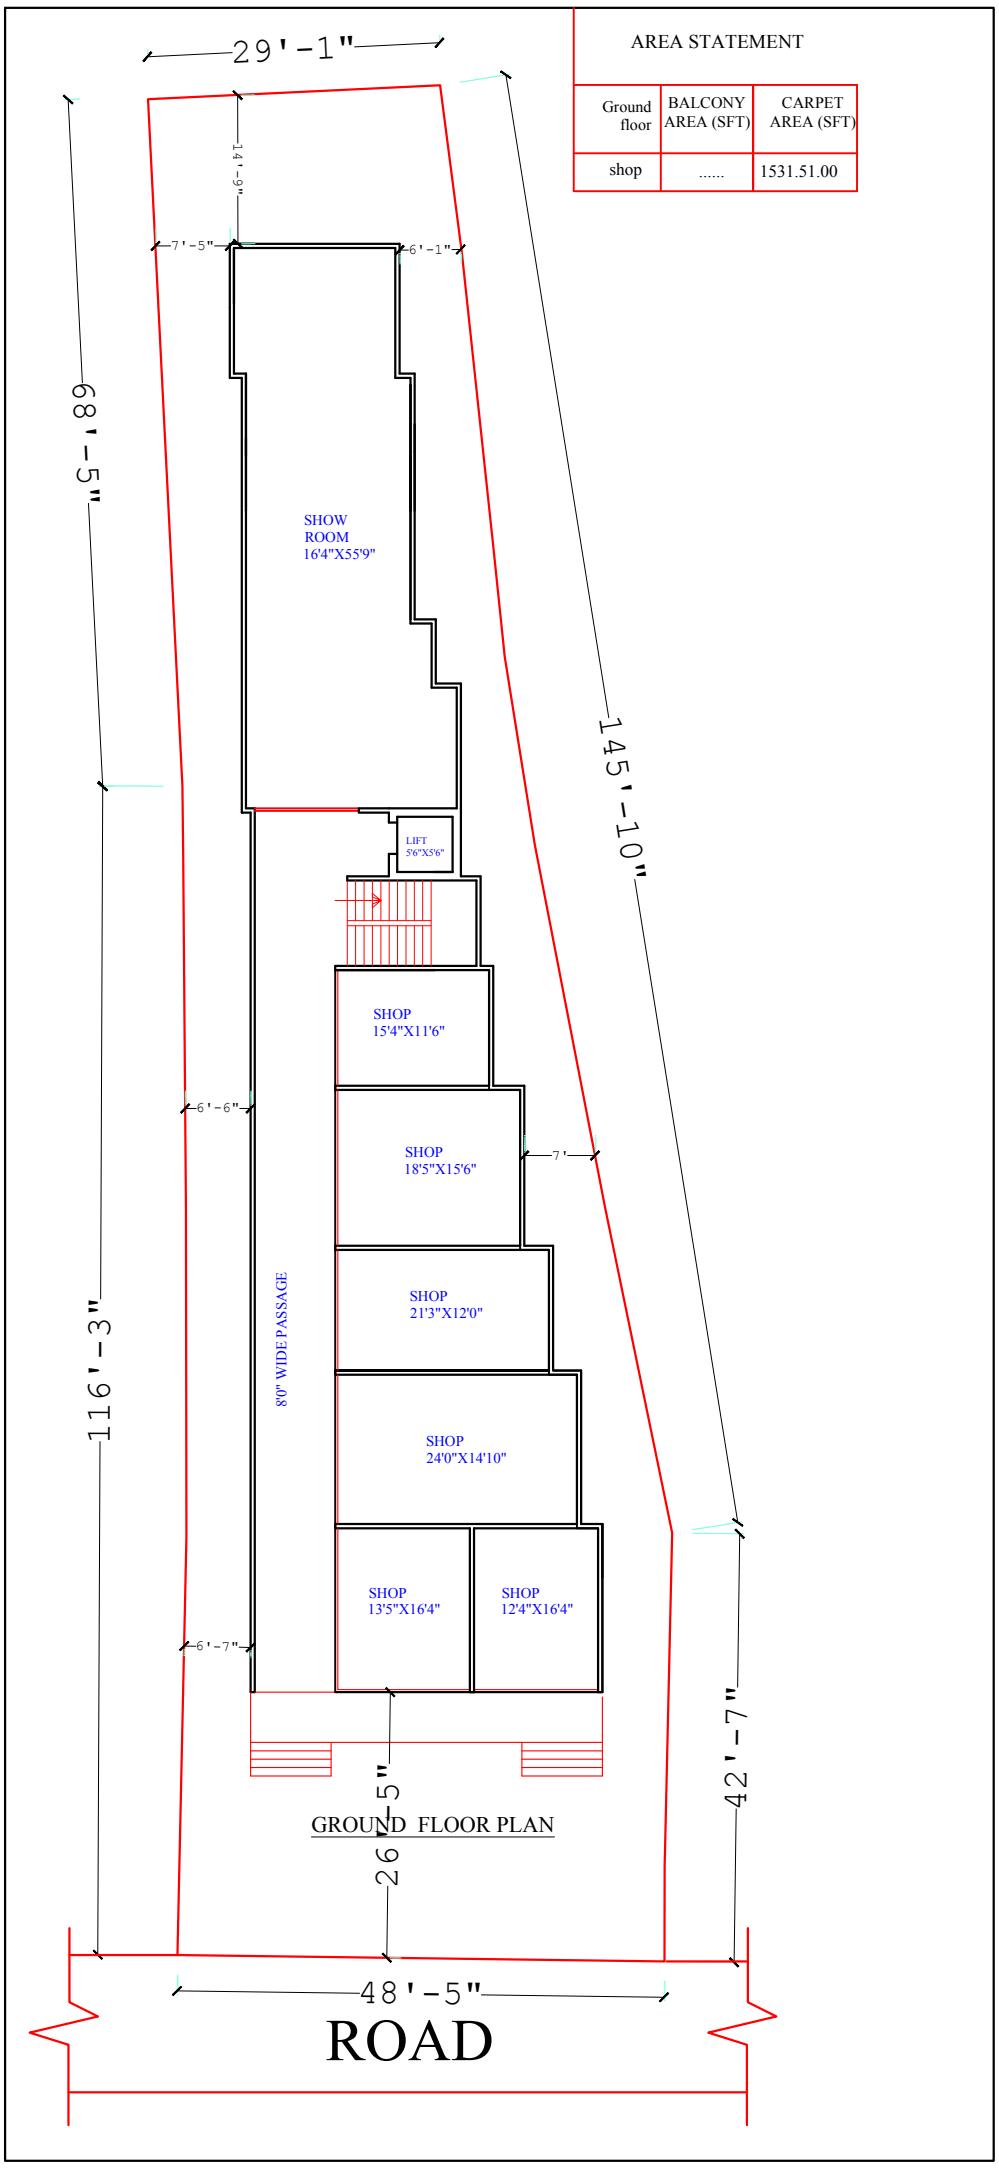

GROUND FLOOR PLAN